


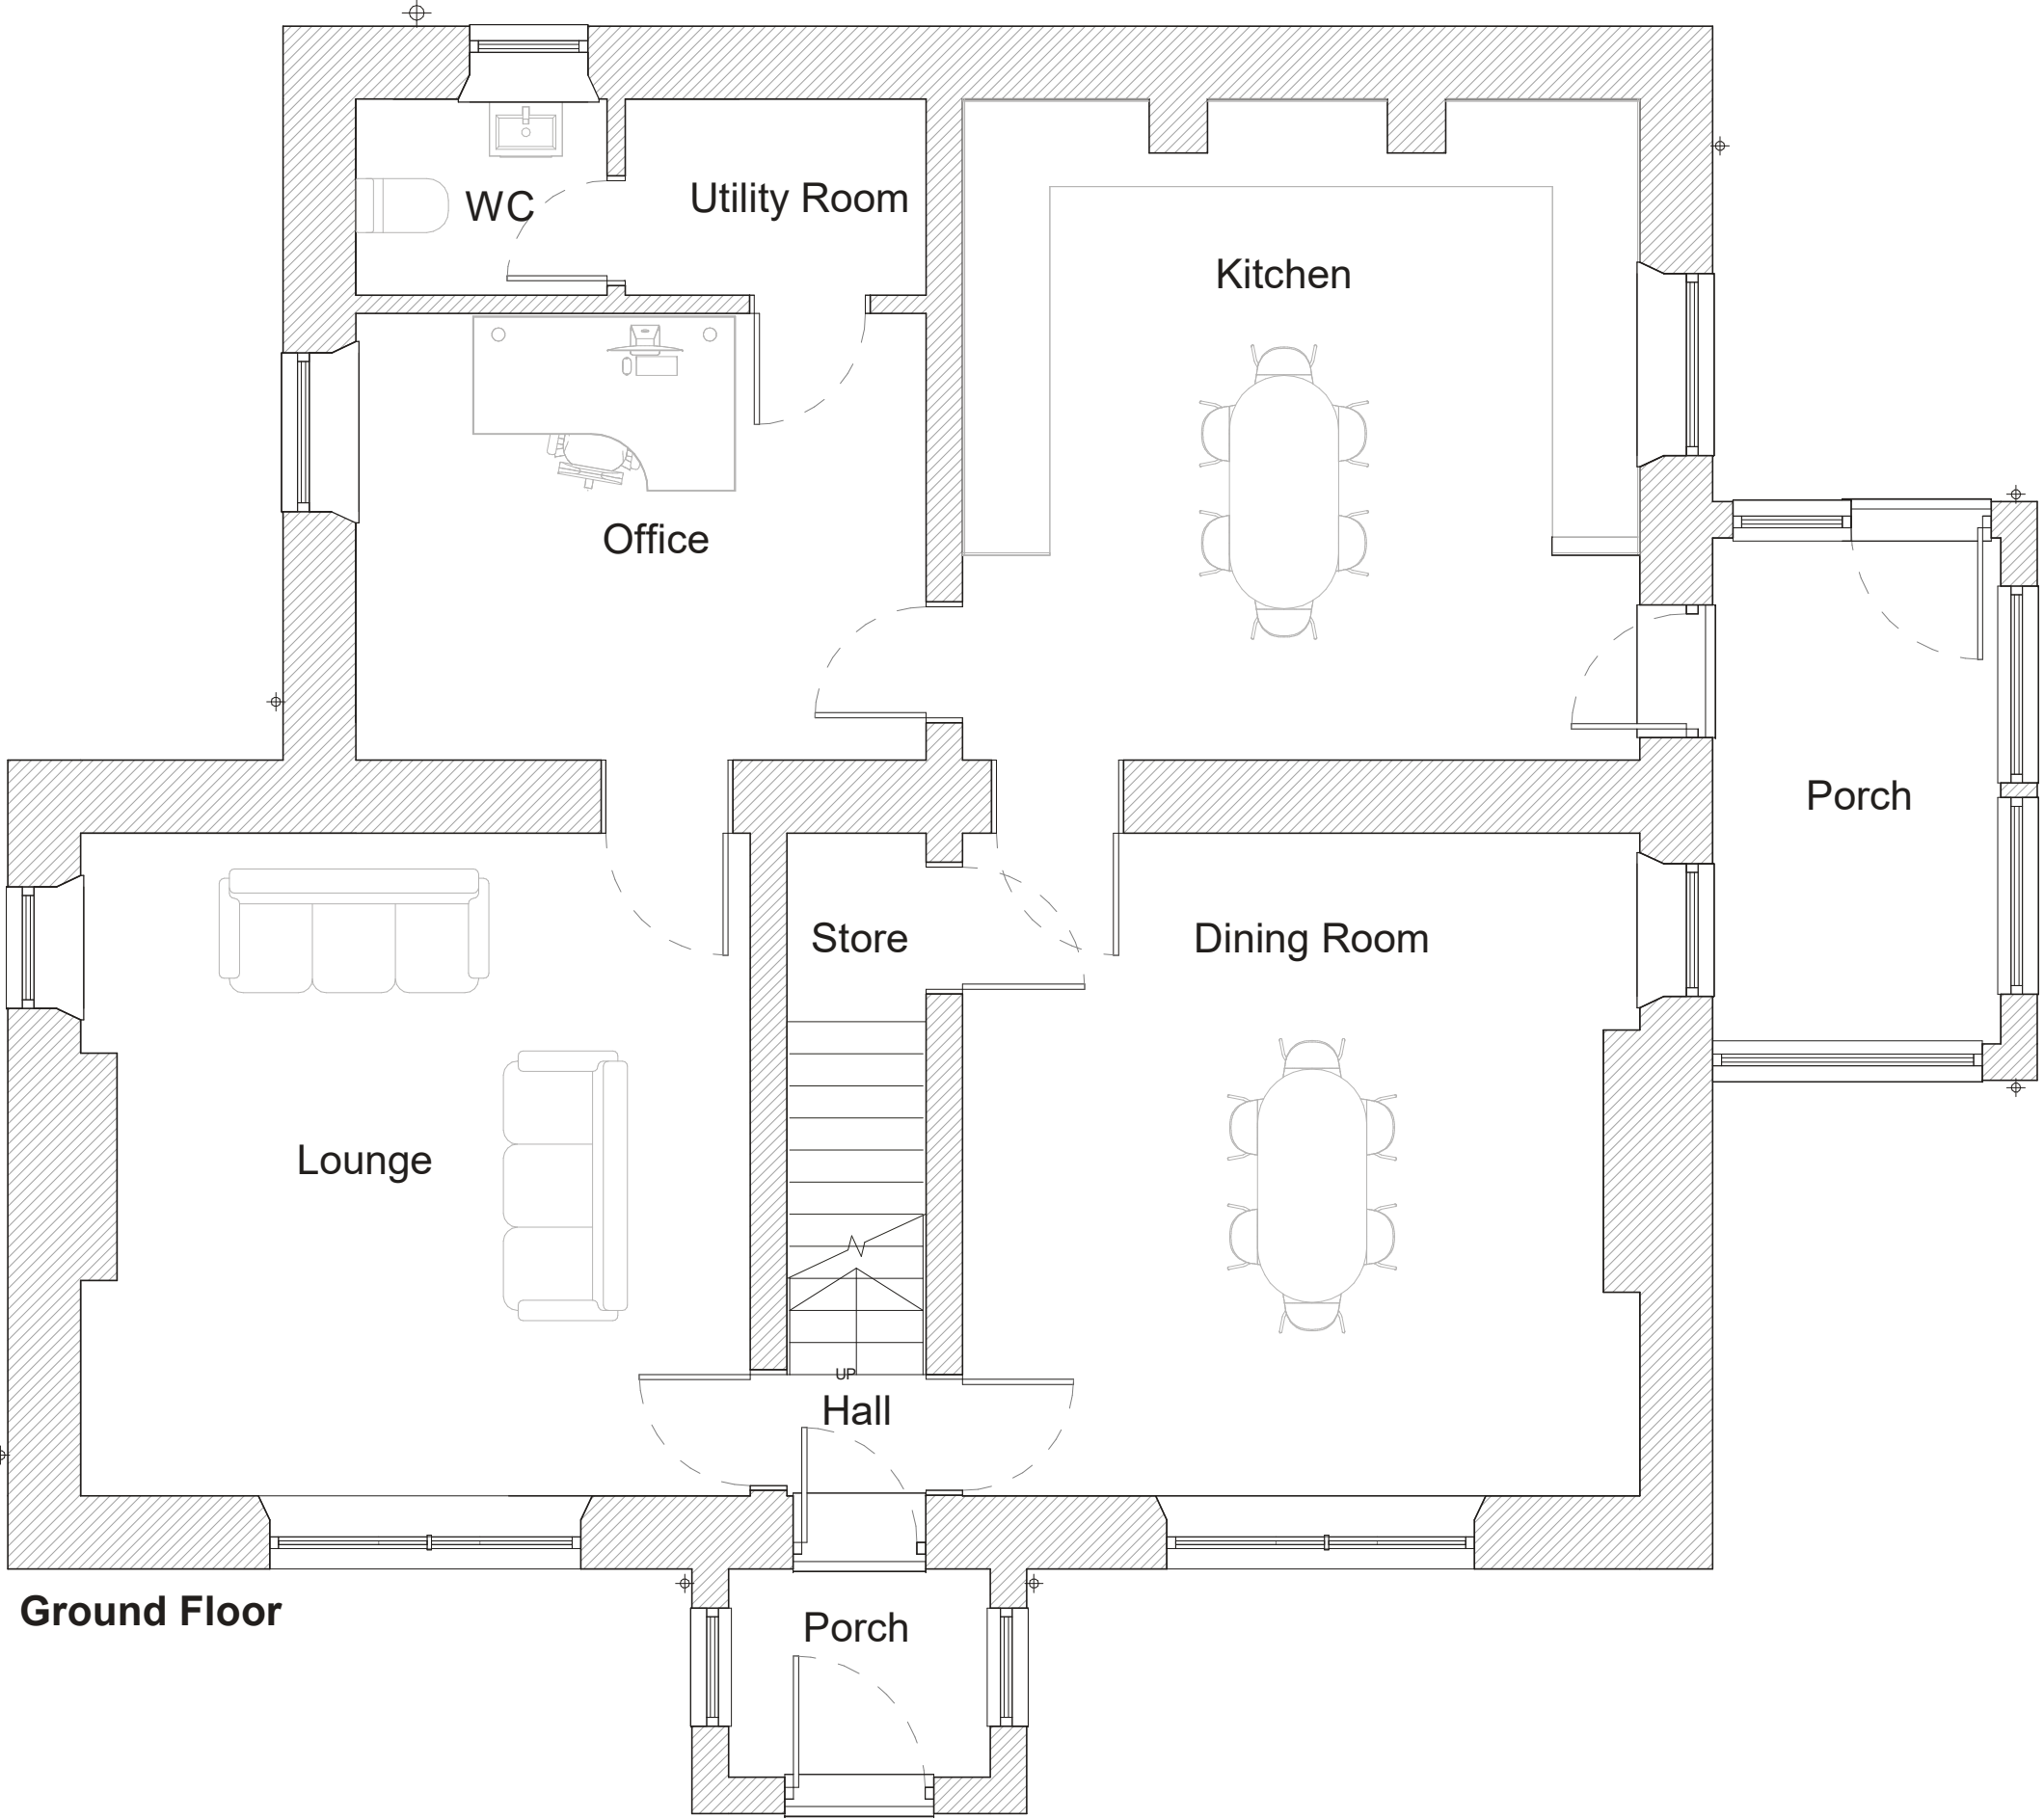

Ground Floor



First Floor

2	03/01/2022	Updates to project disclaimer as per LPA request
1	06/12/2022	First Issue

Rev.	Date	Notes
------	------	-------

Drawing Number	Issue
----------------	-------

J1032-PL200 2

Existing Plans

PROJECT
Overhill House, Fernilee

CLIENT
Mr & Mrs Moore

Job Number	Date	Scale	Size
------------	------	-------	------

J1032 Dec '22 1:50 A1

APPROVAL



Manor Architecture Ltd.
Broomfield, Broomfield Park
Chertford Rd, Knutsford, Warrington, Cheshire, WA16 8BS
Tel: 07555 645484
Email: info@manorarchitecture.co.uk
Web: www.manorarchitecture.co.uk

