


Scale 1:1250

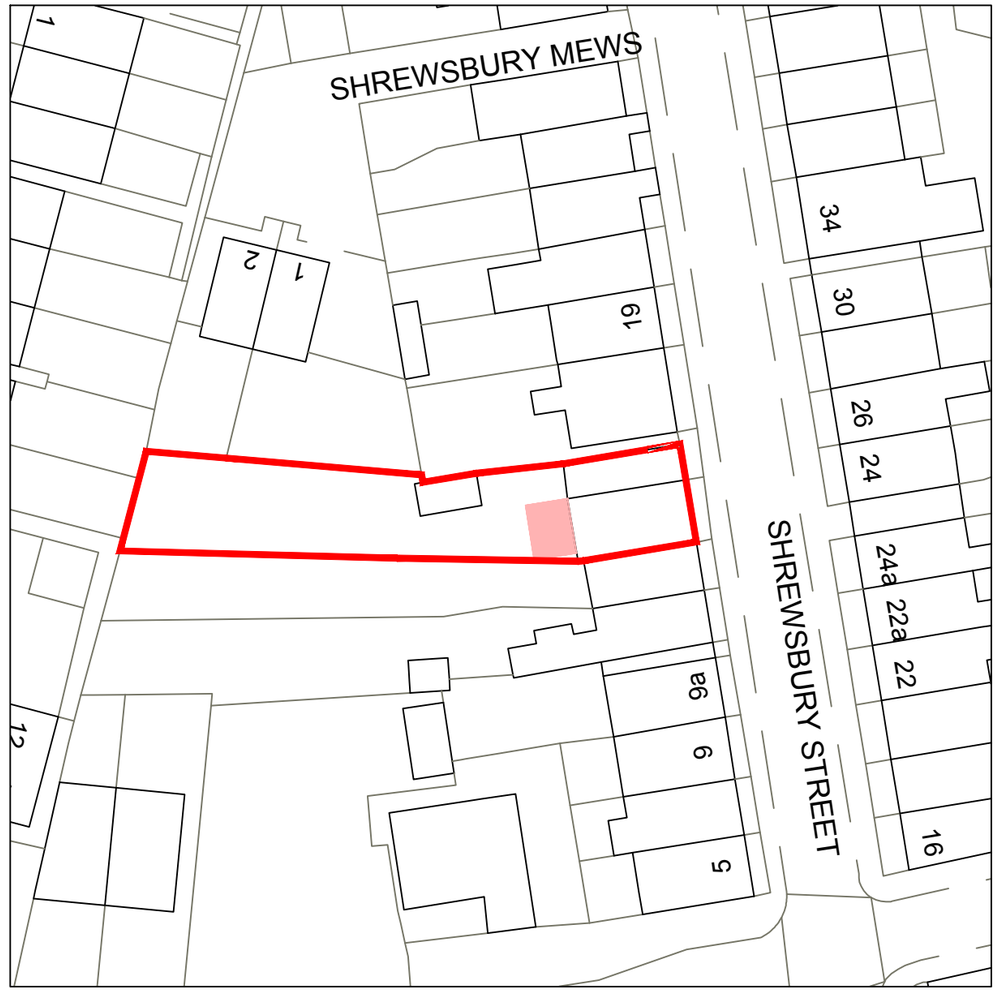

Scale 1:500

20 0 20 40 60 80 100

Metres

North

Area of proposal

Site boundary

PLANMART

Client:

Mrs R Vasey
15 Shrewsbury Street, Glossop, Derbyshire, SK13 7AN

Project:

Proposed single storey rear extension

Title:

Location Plan

Scale: 1:1250 & 1:500 @ A3

Drawn:	**Date:**
C.K.	December 2022
Project no.:	**Drawing no.:**
3180	3180-004

PLANMART LIMITED
9, GEORGE STREET, GLOSSOP,
DERBYSHIRE SK13 8AY.
TEL: 01457 863153

THIS DRAWING IS NOT TO BE COPIED OR REPRODUCED
WITHOUT THE PRIOR WRITTEN CONSENT OF PLANMART LTD.