

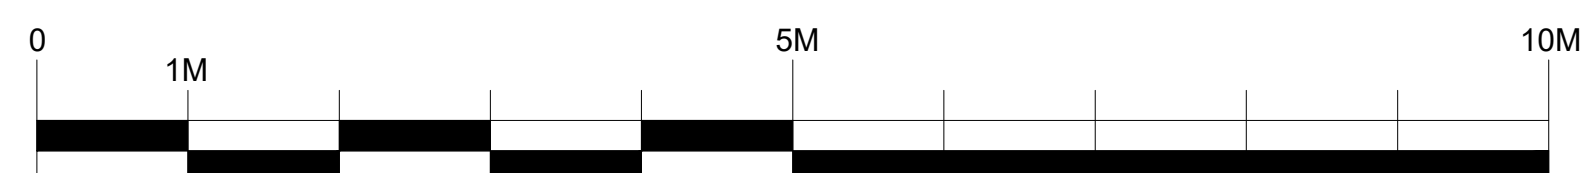
Location & Property Strategy

This drawing is the copyright and property of
The Royal Bank of Scotland plc.
It must not be copied or published without written
consent.



ELEVATION 1
NORFOLK SQUARE

SCALE

[illegible]

address

GLOSSOP
NORFOLK SQUARE, GLOSSOP
DERBYSHIRE
SK13 8BR

ref no.	sortcode 10338
---------	----------------

description
Elevation 1, Norfolk Square
Existing Layout
Coral 2022

status

Contractor Proposal

IPMS1		sqm	
IPMS2		sqm	
IPMS3		sqm	
scale		brand	
1:50 @ A1			
dm	IL	date	01.12.22
rbs drawing number			rev.
10338/G1/E1			-