


SCOPE

1. ALL FASCIA SIGNAGE TO BE REMOVED.
2. ATM'S TO BE REMOVED AND INFILLED TO MATCH EXISTING FINISH ADJACENT.
3. ALL MARKETING TO BE REMOVED.
4. NIGHTSAFE TO BE REMOVED AND LID SEALED.
5. LETTERBOX TO BE SEALED.



ELEVATION 1
NORFOLK SQUARE

SCALE

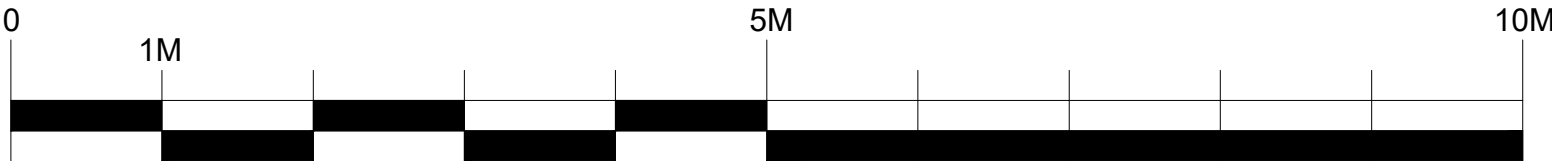

Location & Property Strategy

This drawing is the copyright and property of The Royal Bank of Scotland plc. It must not be copied or published without written consent.

rev & description	A - occupancy	B - desk/desk number	C - ancillary furniture	D - structural	E - elec/mech services	F - cad admin	date

address

GLOSSOP
NORFOLK SQUARE, GLOSSOP
DERBYSHIRE
SK13 8BR

ref no.

sortcode

10338

description

Elevation 1, Norfolk Square
Demolition Layout
Coral 2022

status

Contractor Proposal

IPMS1	sqm
IPMS2	sqm
IPMS3	sqm
scale	1:50 @ A1
dm	IL
date	01.12.22
brand	
rev	-

rbs drawing number

10338/P2/E1