




EXISTING FRONT (WESTERN) ELEVATION
TO MANOR PARK ROAD



EXISTING SIDE (SOUTHERN) ELEVATION

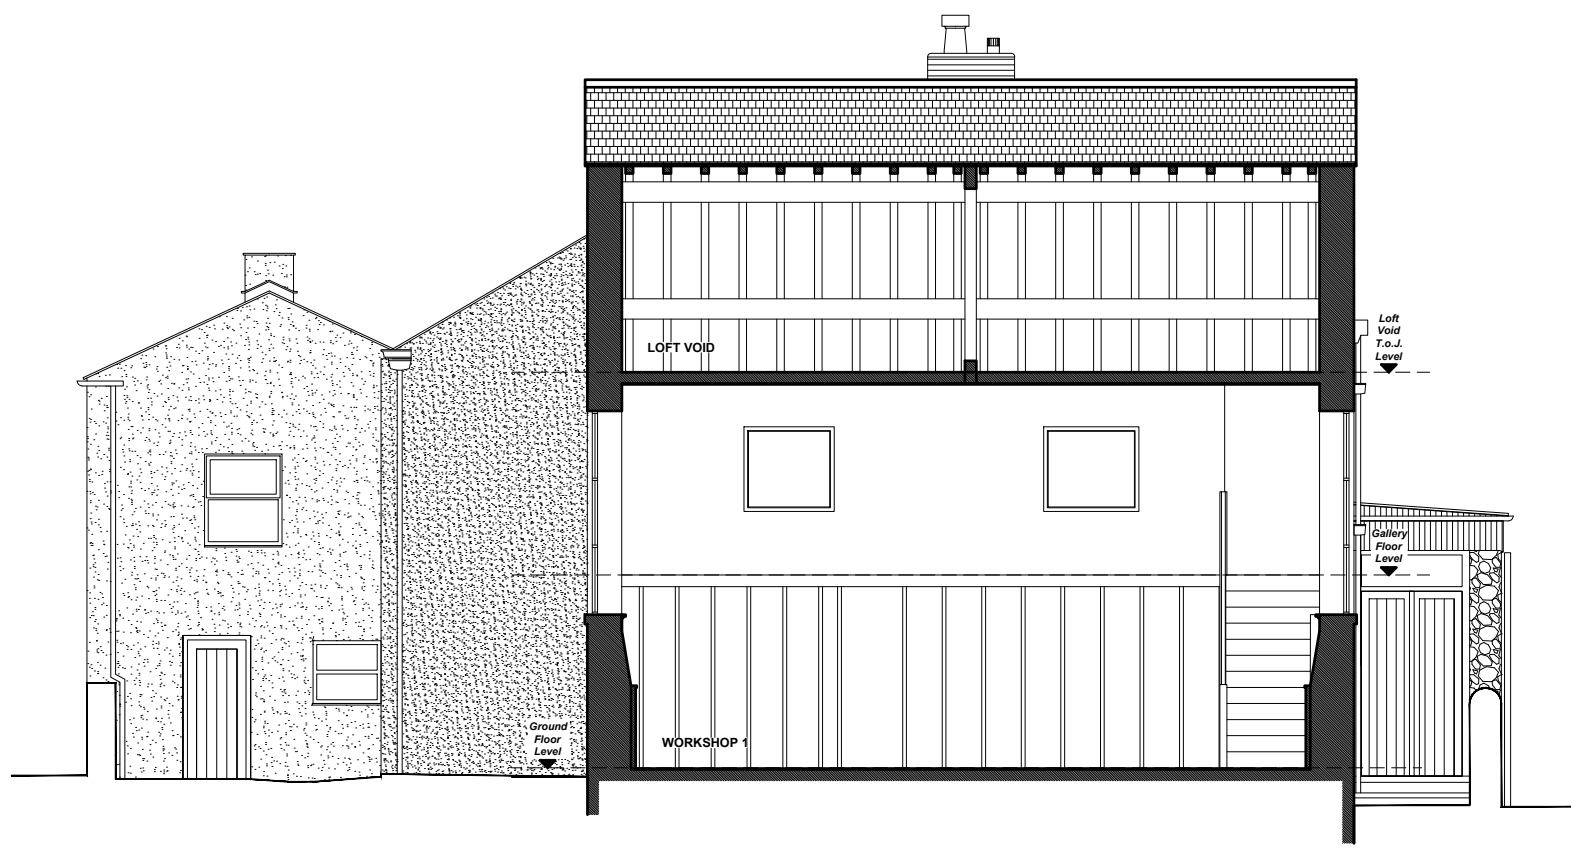

EXISTING SECTION A-A



EXISTING REAR (EASTERN) ELEVATION



EXISTING SIDE (NORTHERN) ELEVATION

NOTES
All dimensions are to be checked on site and any discrepancies referred to the designer prior to proceeding. All levels are to be confirmed on site prior to proceeding with the work. All discrepancies between information shown on the drawing and the information shown on the specification are to be referred to the designer prior to proceeding with the works. All component sizes and references to be checked prior to the ordering of materials. Positions of existing drain runs and associated installations to be confirmed prior to proceeding and drains checked as necessary. All relevant boundary positions to be checked prior to proceeding. Any on site design changes must be reported to the designer and agreed with the relevant authority prior to proceeding. Levels shown are related to an arbitrary datum and therefore not related to ordnance datum.

A	23.12.22	Section A-A and section flags added
Revision	Date	Details

GRUNDY ARCHITECTURAL SERVICES LIMITED
30 PARK ROAD, HADFIELD, GLOSSOP, DERBYSHIRE, SK10 2AH
TEL: 0774 501 862
E-MAIL: GRUNDY@GLOSCONSTRUCT.CO.UK

Project: Proposed Conversion of:
Northern Glass Works
Manor Park Road
Glossop
SK13 7SH
Client: Mr. K. & Mrs. A. Knott
Drawing Title: EXISTING ELEVATIONS & SECTION A-A

Drawn by: R.G.	Date: 10th October 2021
Drawing No.: 2120L-04	Scale: 1:100 @ A1
Revision: A	

