


NOTES


1. Any discrepancy to be reported to the Architect immediately.
2. This drawing is the property of L.R. Design and shall remain their property.
3. This drawing is copyright of L.R. Design and shall remain their property.
via L.R. Design it may not be reproduced, or part reproduced
without the express consent of property sign.

Drawing Status


- ☐ PRELIMINARY FOR APPROVAL
☐ AGREED LAYOUT SIGNED OFF
☒ PLANNING DRAWING
☐ BUILDING CONTROL DRAWING
☐ TENDER DRAWING
☐ CONTRACT DRAWING
☐ CONSTRUCTION DRAWING
☐ AS-BUILT DRAWING

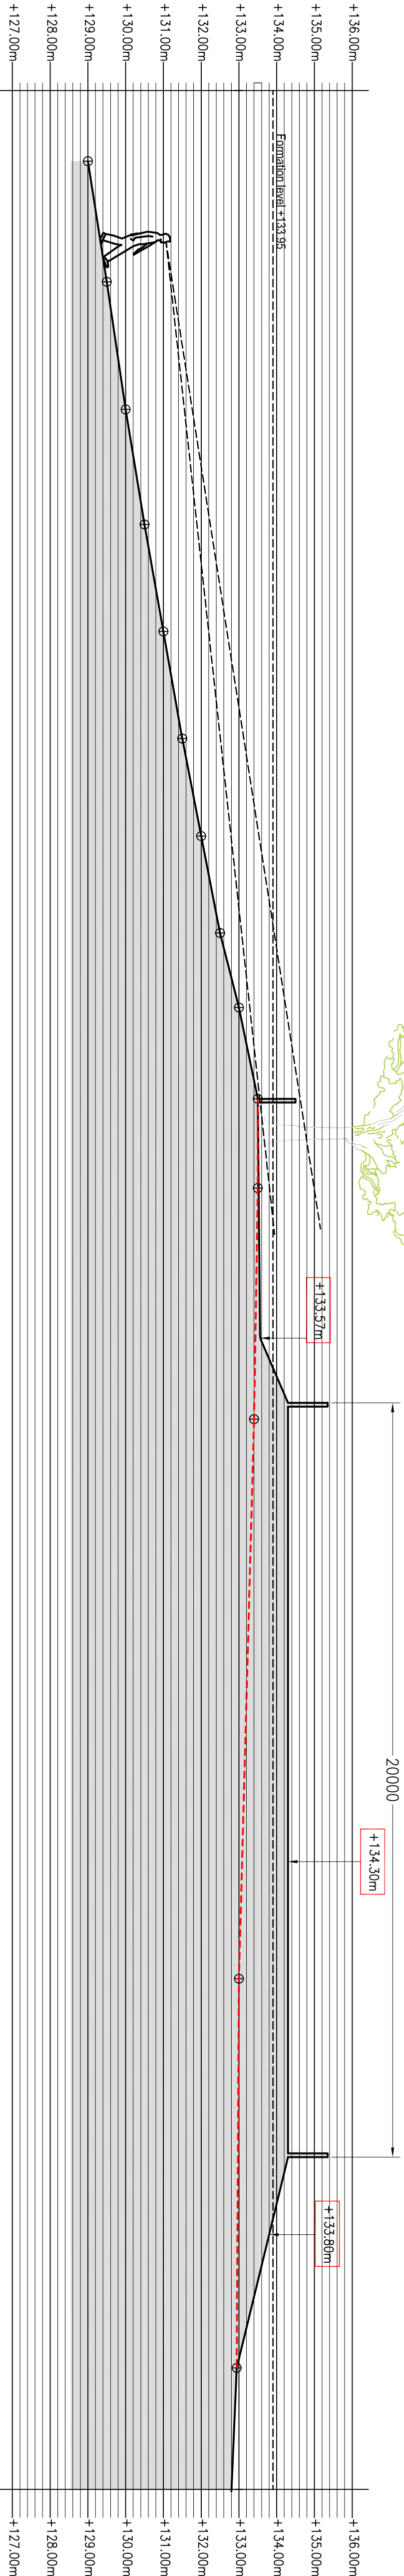


SECTION AA

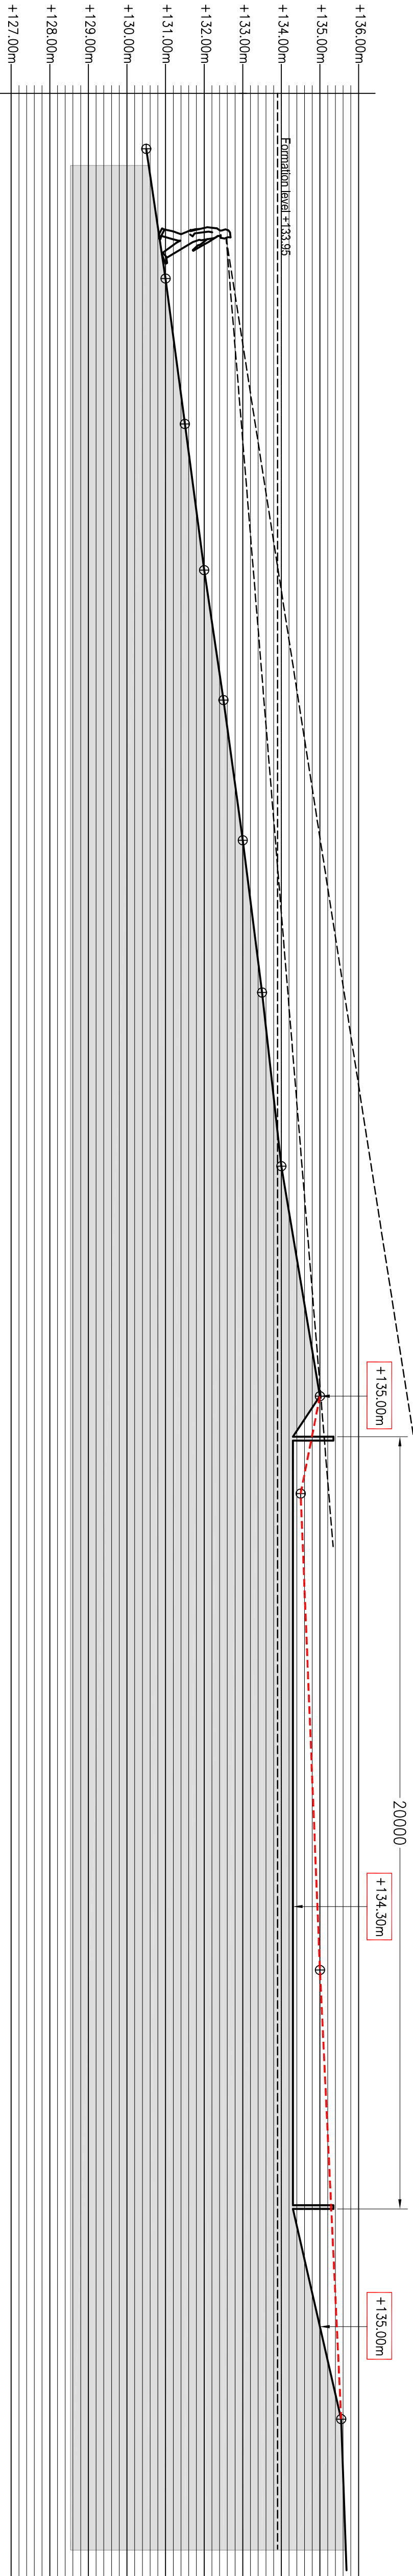

SECTION BB


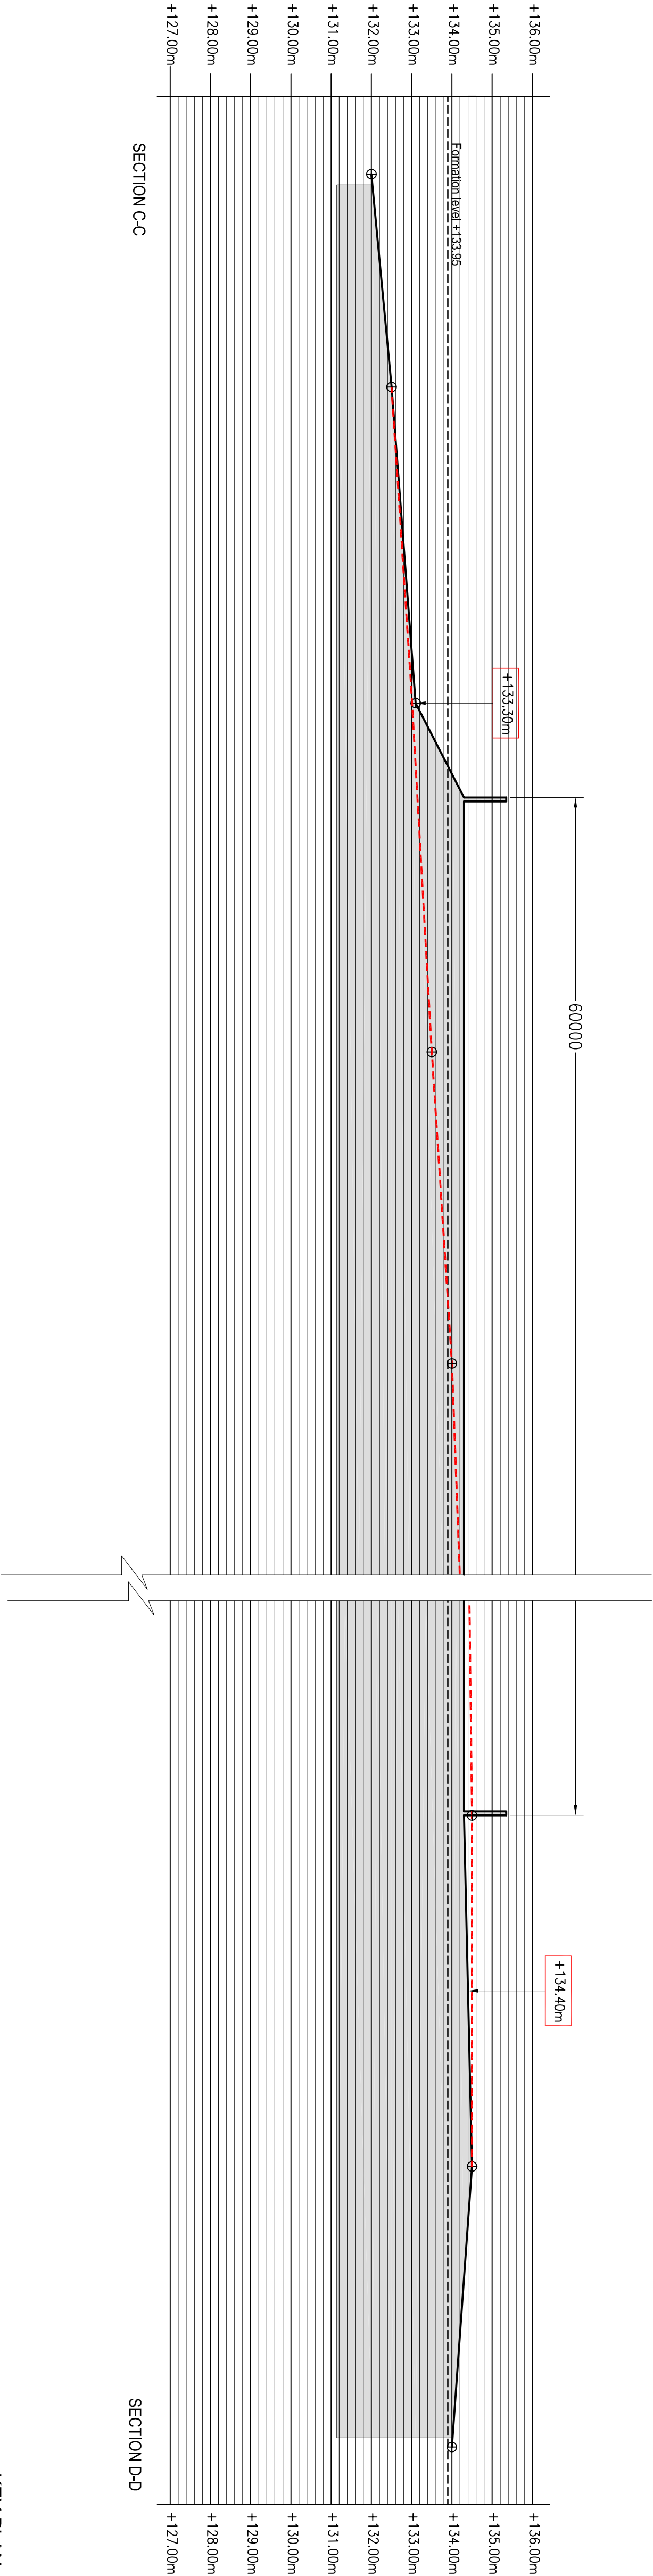


SECTION CC

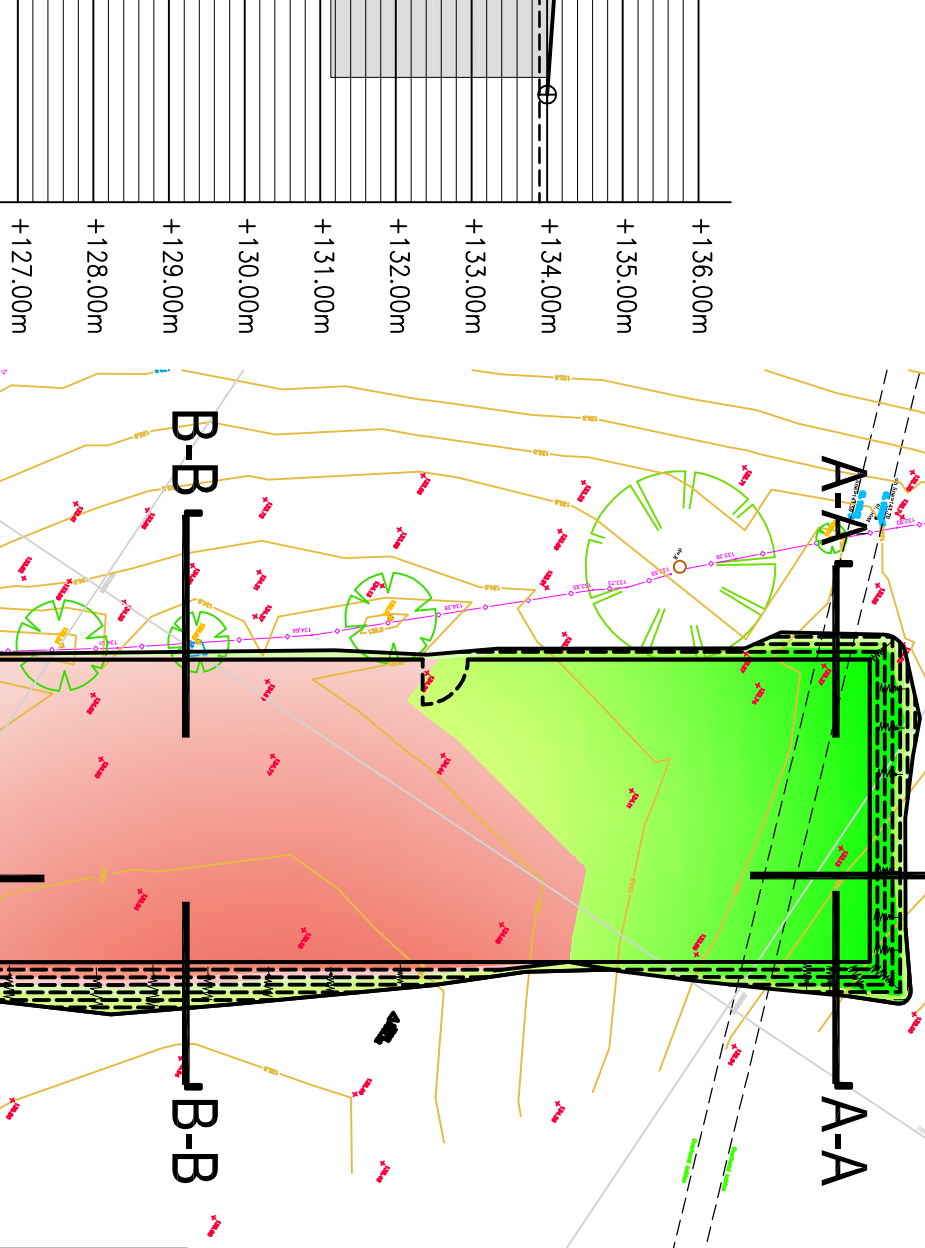

SECTION DD

KEY PLAN

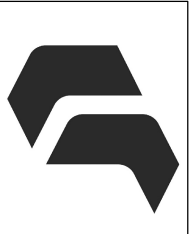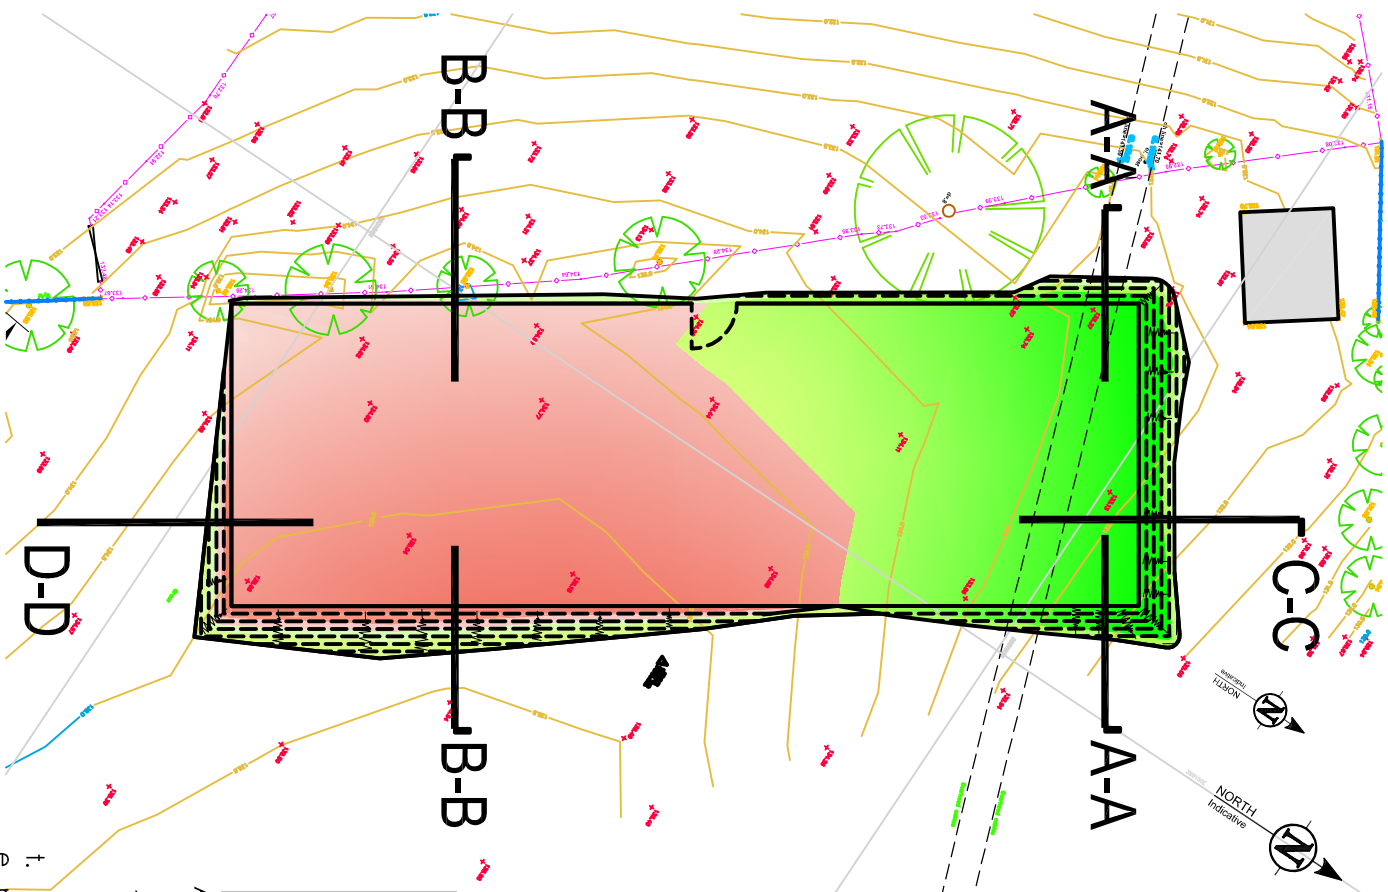

L.R. DESIGN
Architectural services
1310 Bury New Road,
Office 3
M25 9NX
t. +44(0)161 820 9196
e. project@l-r-design.net
www.l-r-design.net