

NOTES

1. Any discrepancy to be reported to the Architect immediately.
2. The Contractor must check all dimensions on site.
3. This drawing, or any part of it, may not be reproduced without the consent of the Architect.



Project

RIVENDELL FARM  
WOODSEATS LANE  
CHARLESWORTH

Drawing Title

LOCATION PLAN

Scale

1:1250 @ A4

Date

30.11.22

Drawing No.


2285/LI-001

Revision

000

Revision Details


000

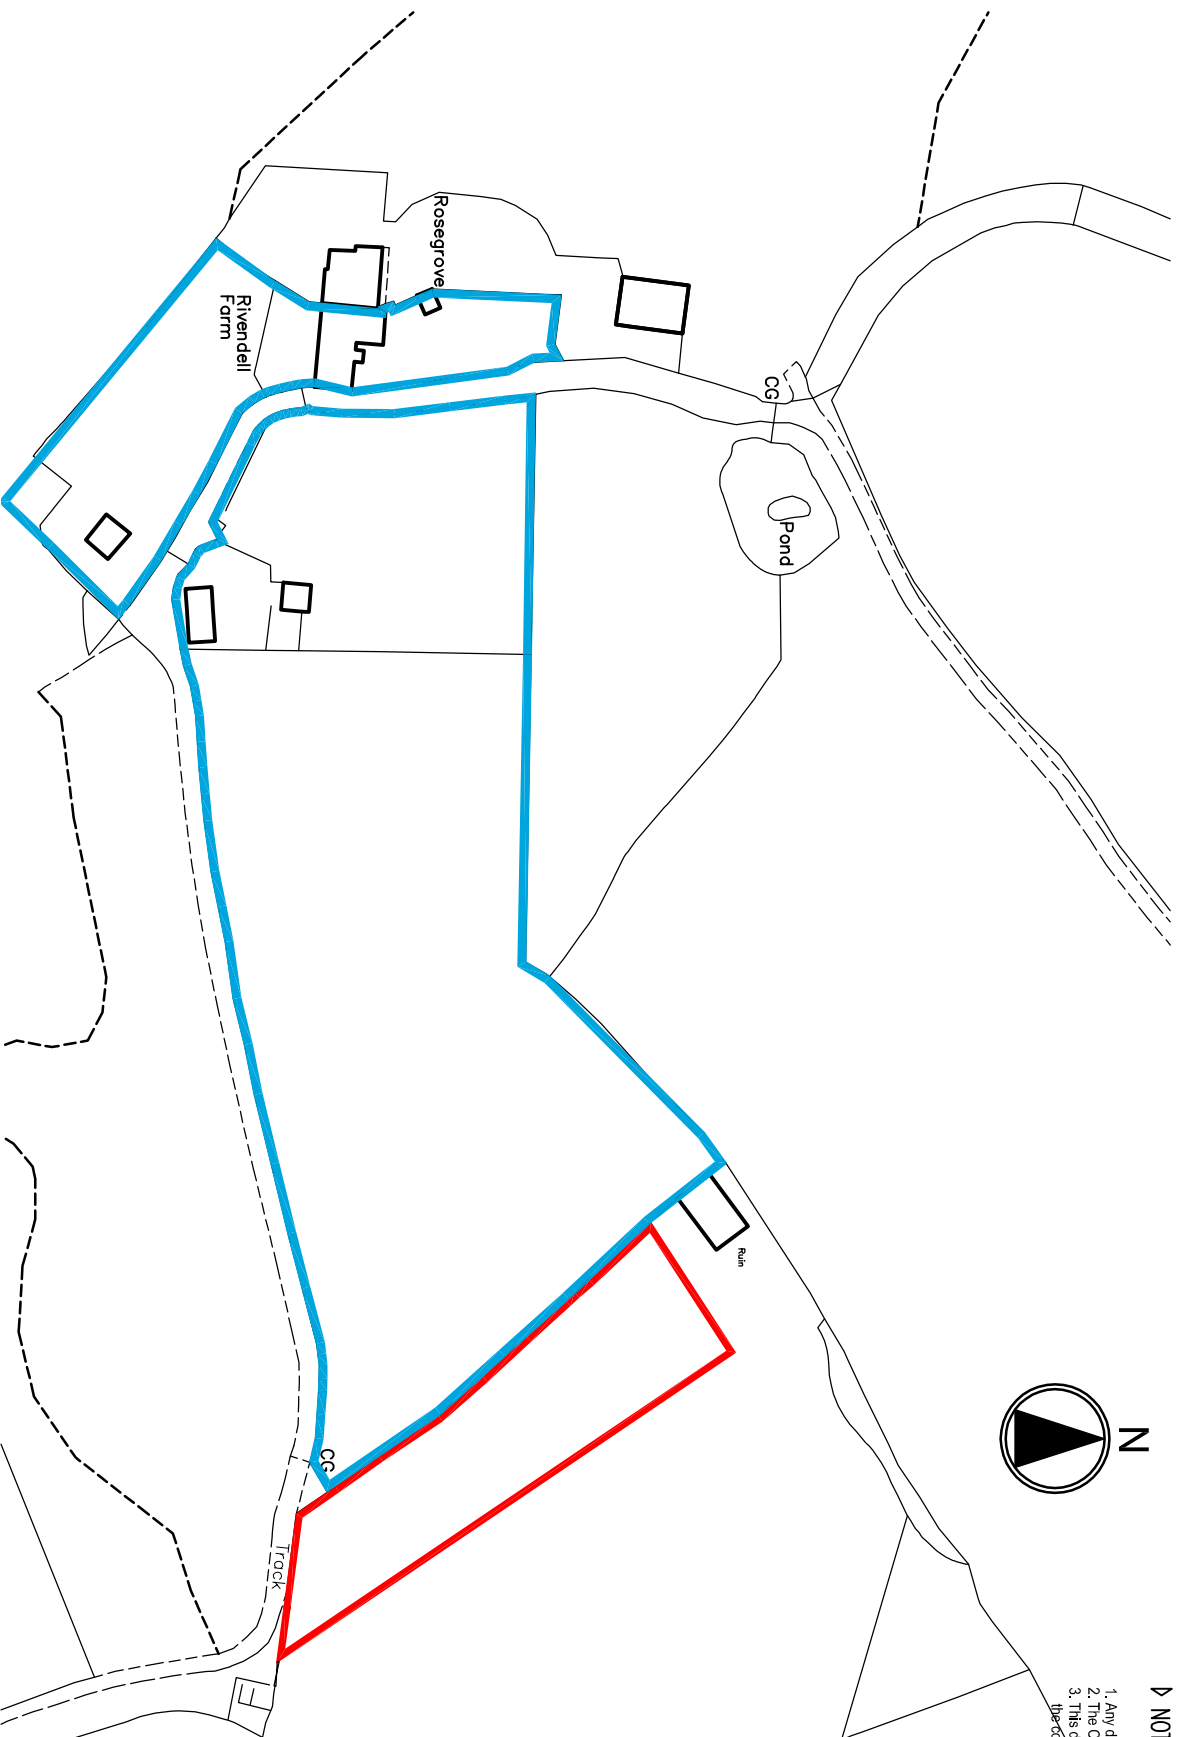

LOCATION PLAN\_V02  
Rivendell Farm, Rose Grove, Charlesworth, Glossop, SK13 5DT



Scale 1:1250 @ A4

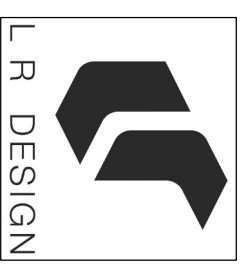

Architectural services

Office 3  
131a Bury New Road,  
Prestwich  
M25 9NX  
t. +44(0)161 820 9196  
e. project@lr-design.net  
www.lr-design.net