

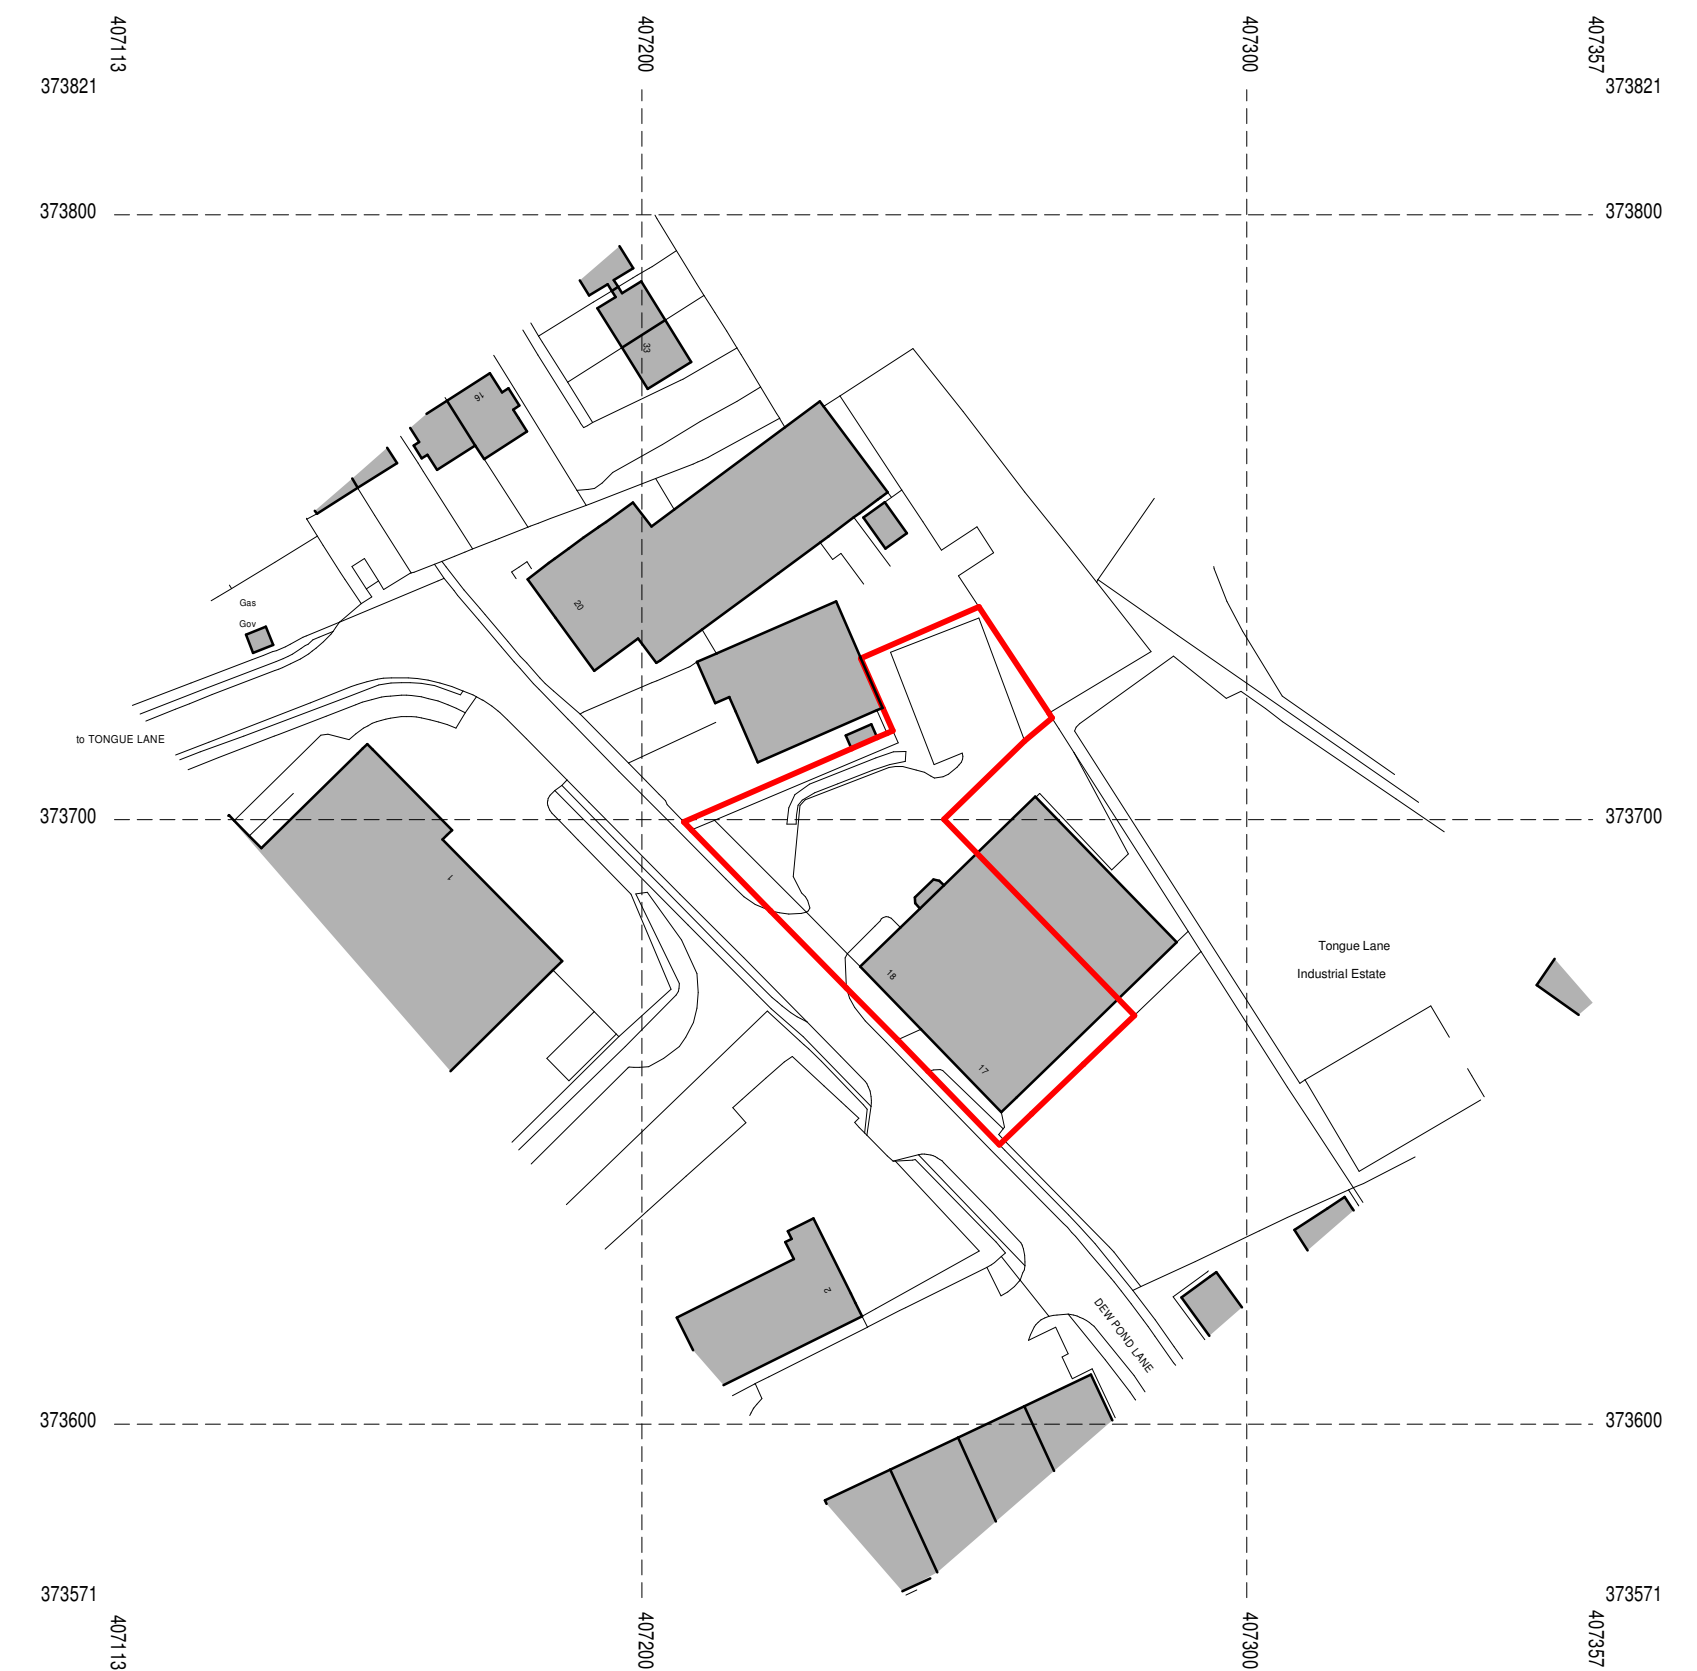


BLOCK PLAN

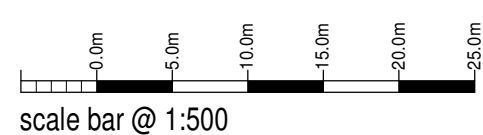

LOCATION PLAN

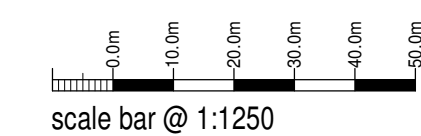

Serial number: 214759
© Crown copyright and database right 2021
Ordnance Survey licence 100048957

Pork Chop Ltd

Proposed Business Units
Dew Pond Lane
Tongue Lane Industrial Estate
Buxton, Derbyshire
SK17 7LF

Planning Proposal
Location and Block Plan

Date	Sheet	Scale
December 2021	A1	1:1250 + 1:500
Dwg No.	Rev.	Drawn
2021-2613-07	-	NAW



10 Cawdry Buildings, Fountain Street, Leek, ST13 6JP
Telephone: 01538 386002
E-mail: info@sammonsltd.co.uk
Web: www.sammonsltd.co.uk

This drawing is copyright.
All dimensions must be checked prior to commencement.