



EXISTING ELEVATIONS 1:100


NORTH

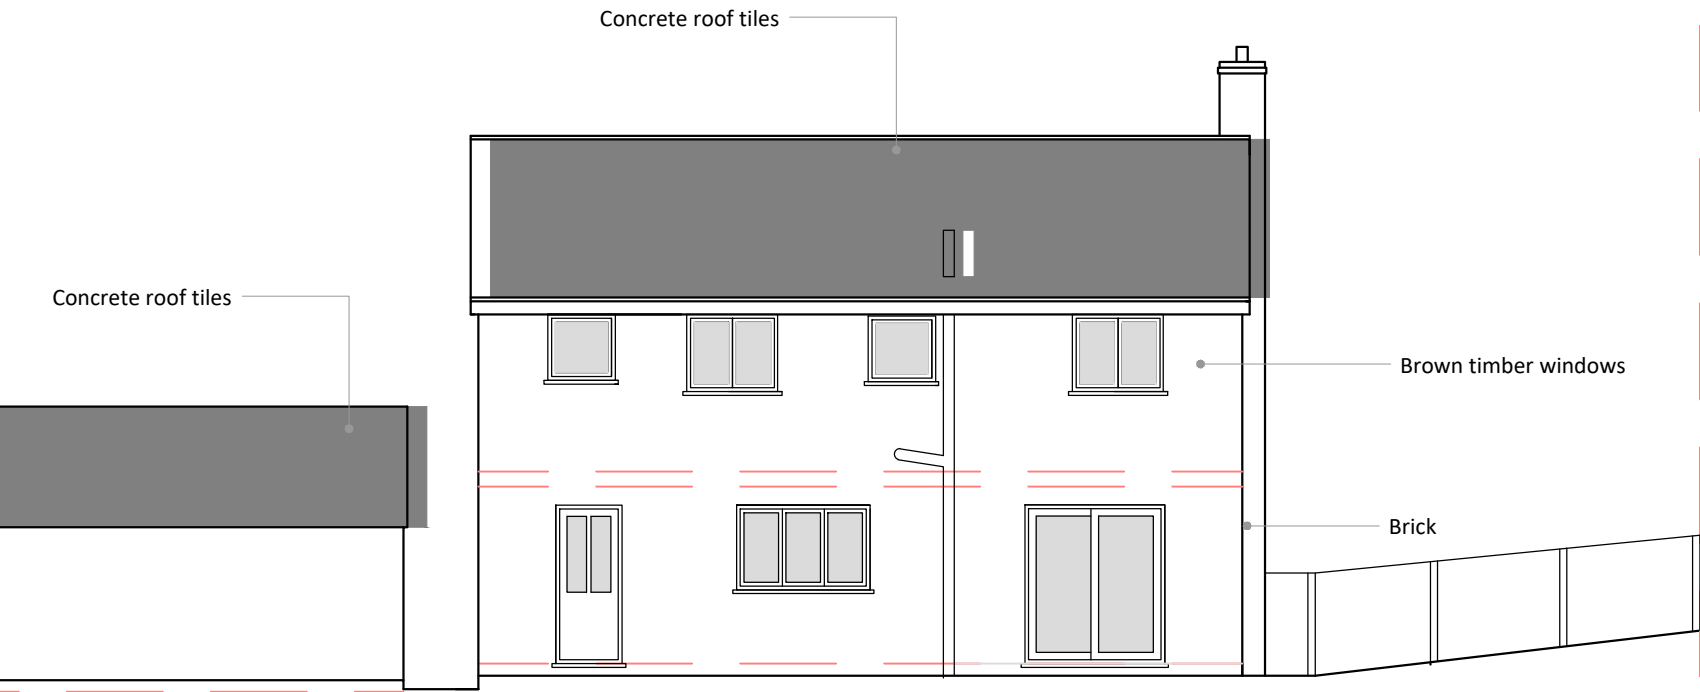


EAST

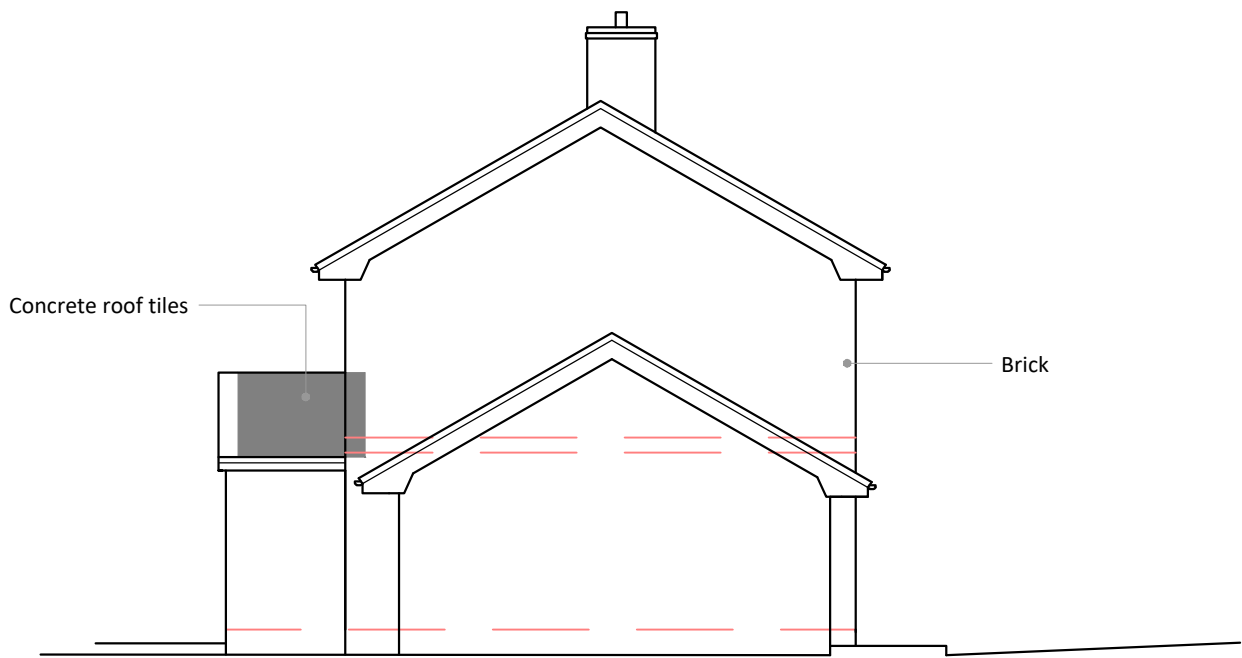

SOUTH

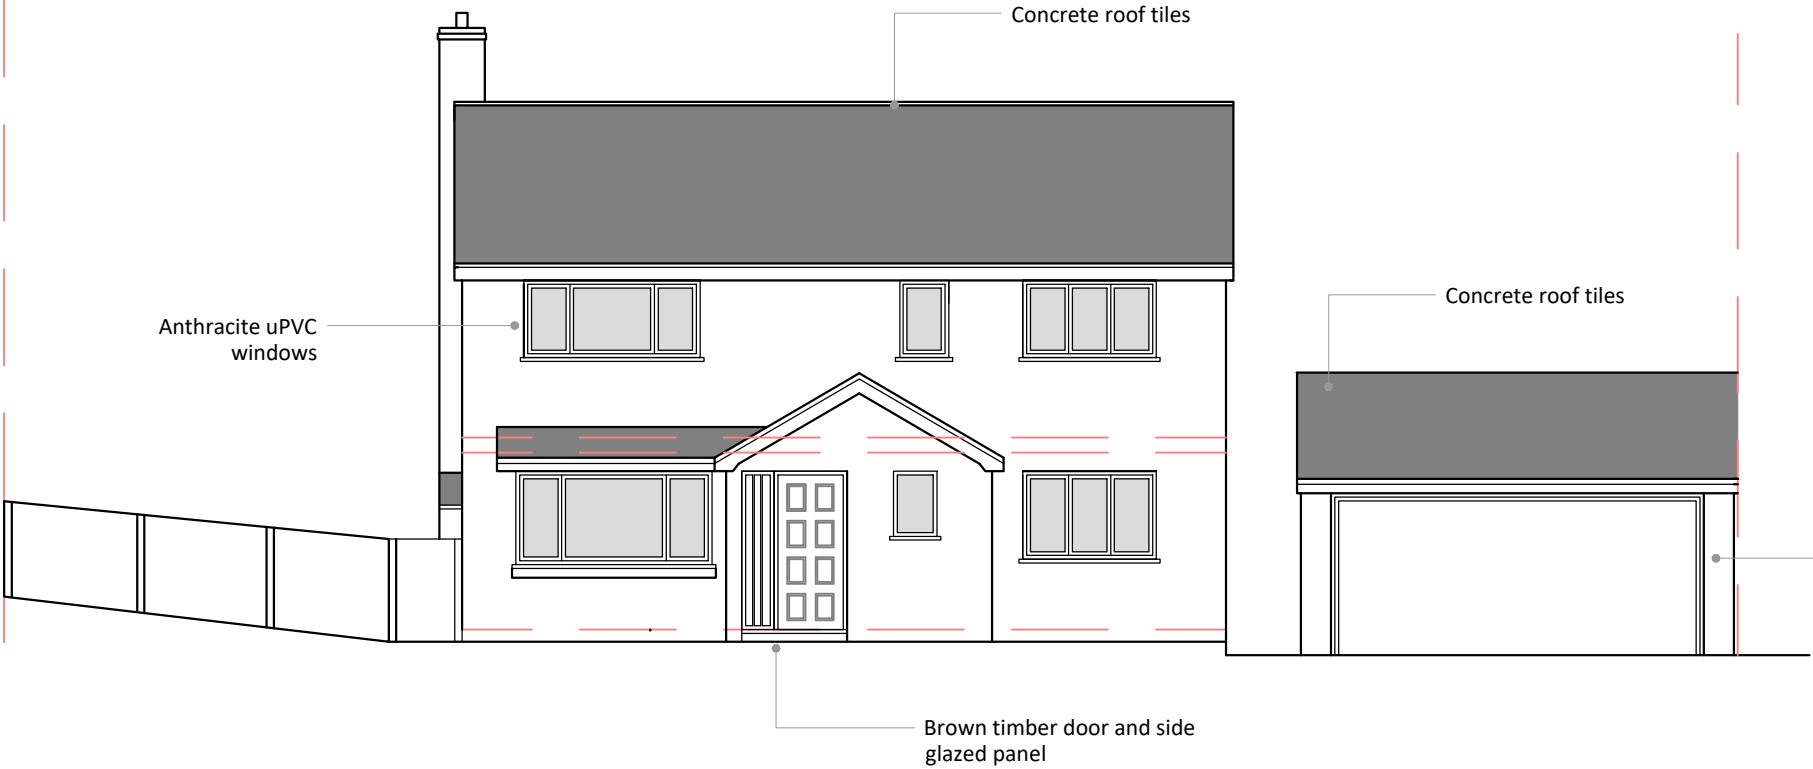

WEST

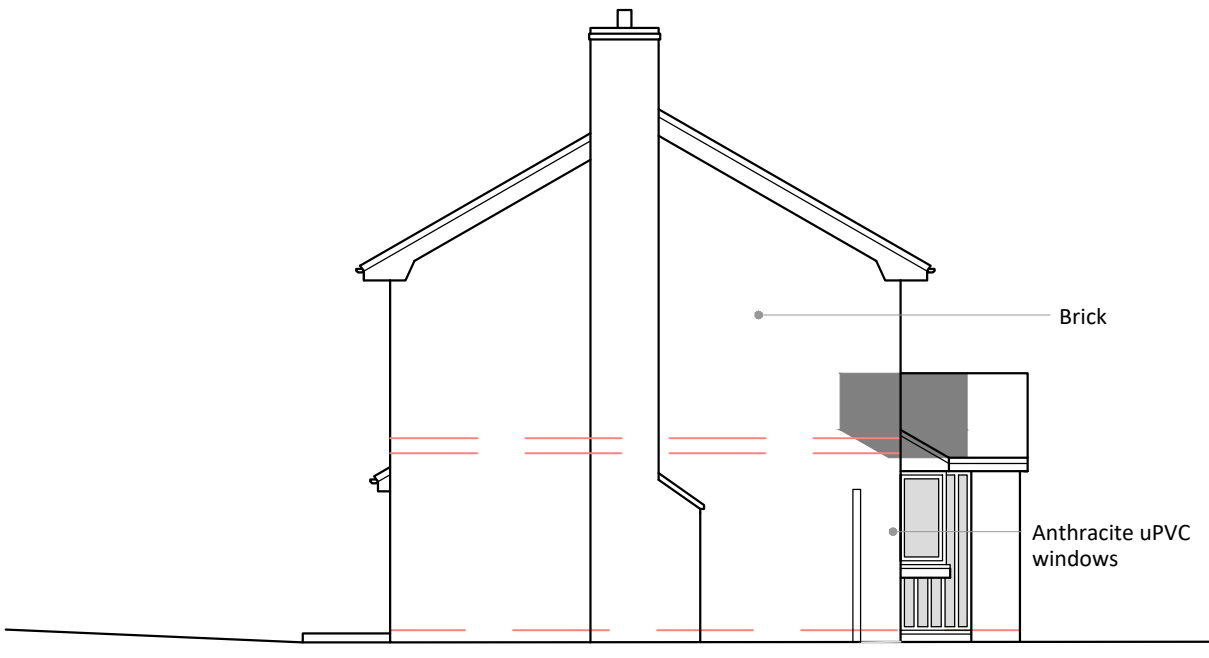


PROPOSED ELEVATIONS 1:100

NORTH




EAST

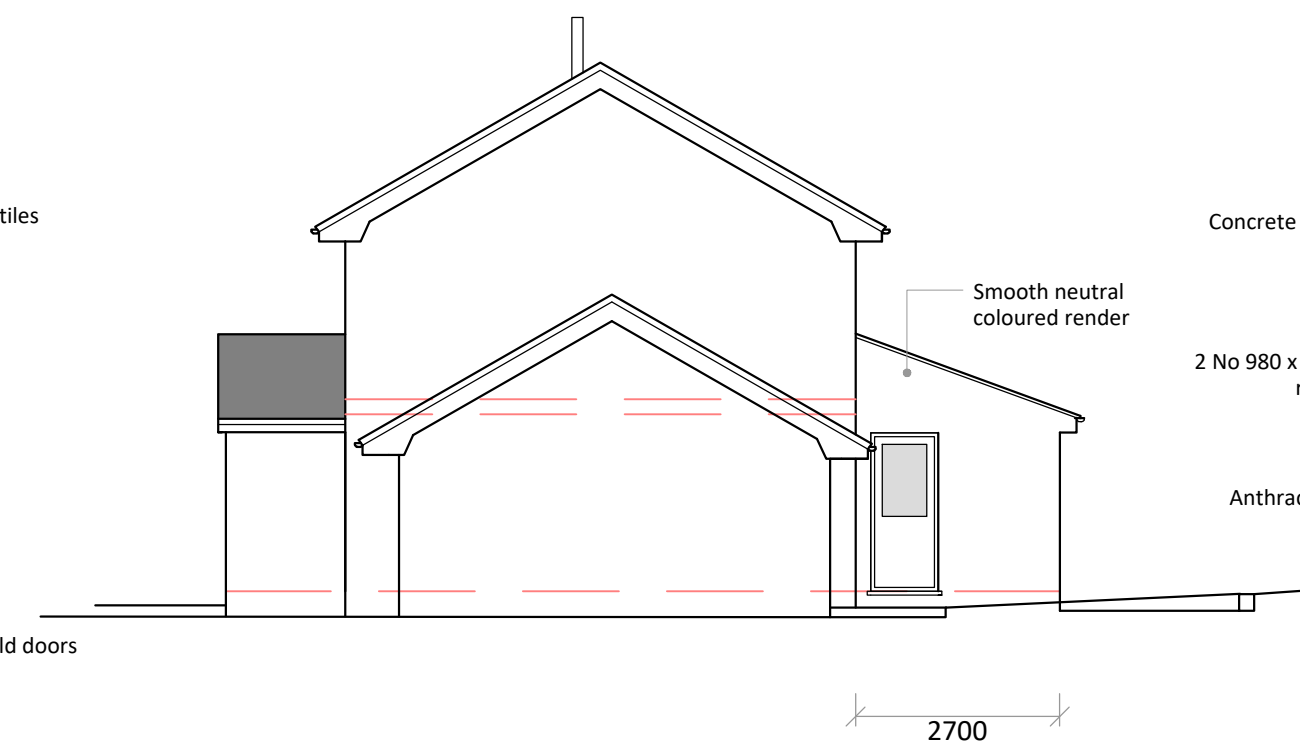

SOUTH




WEST

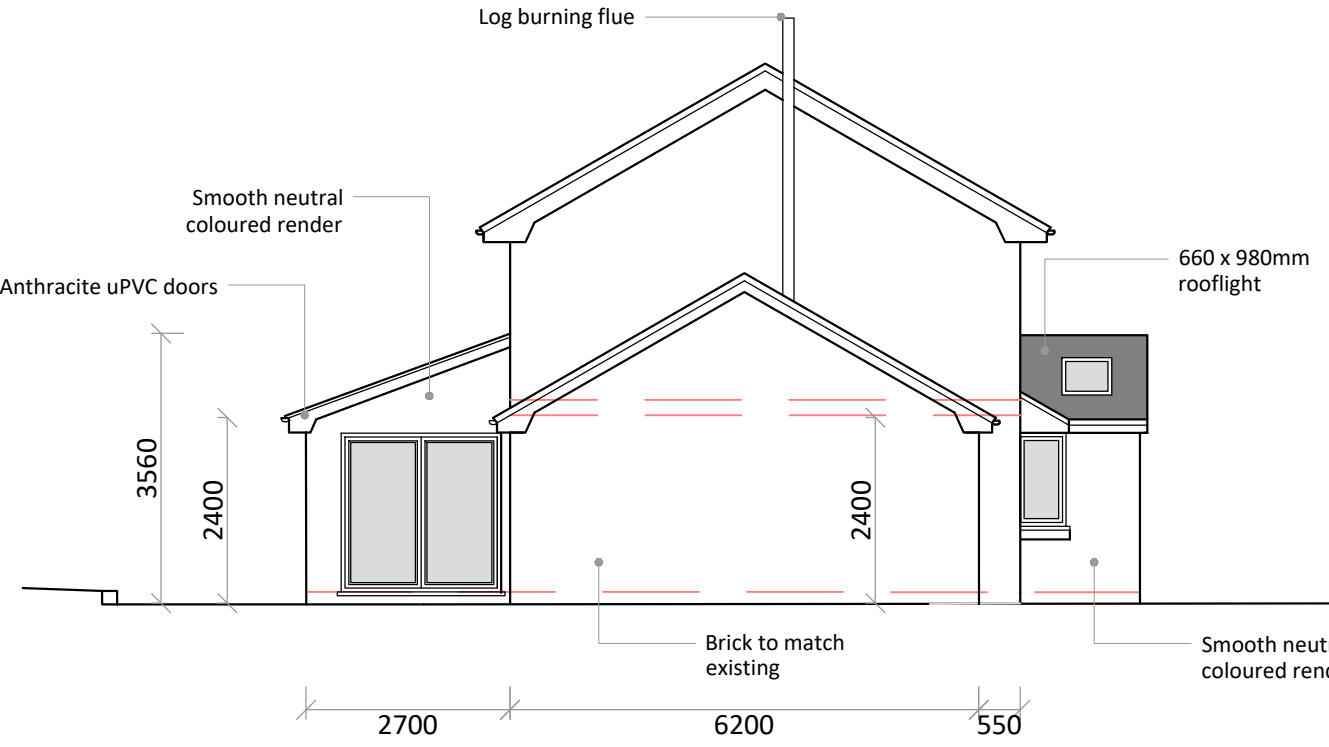

LOCATION PLAN 1:1250



SITE PLAN 1:200

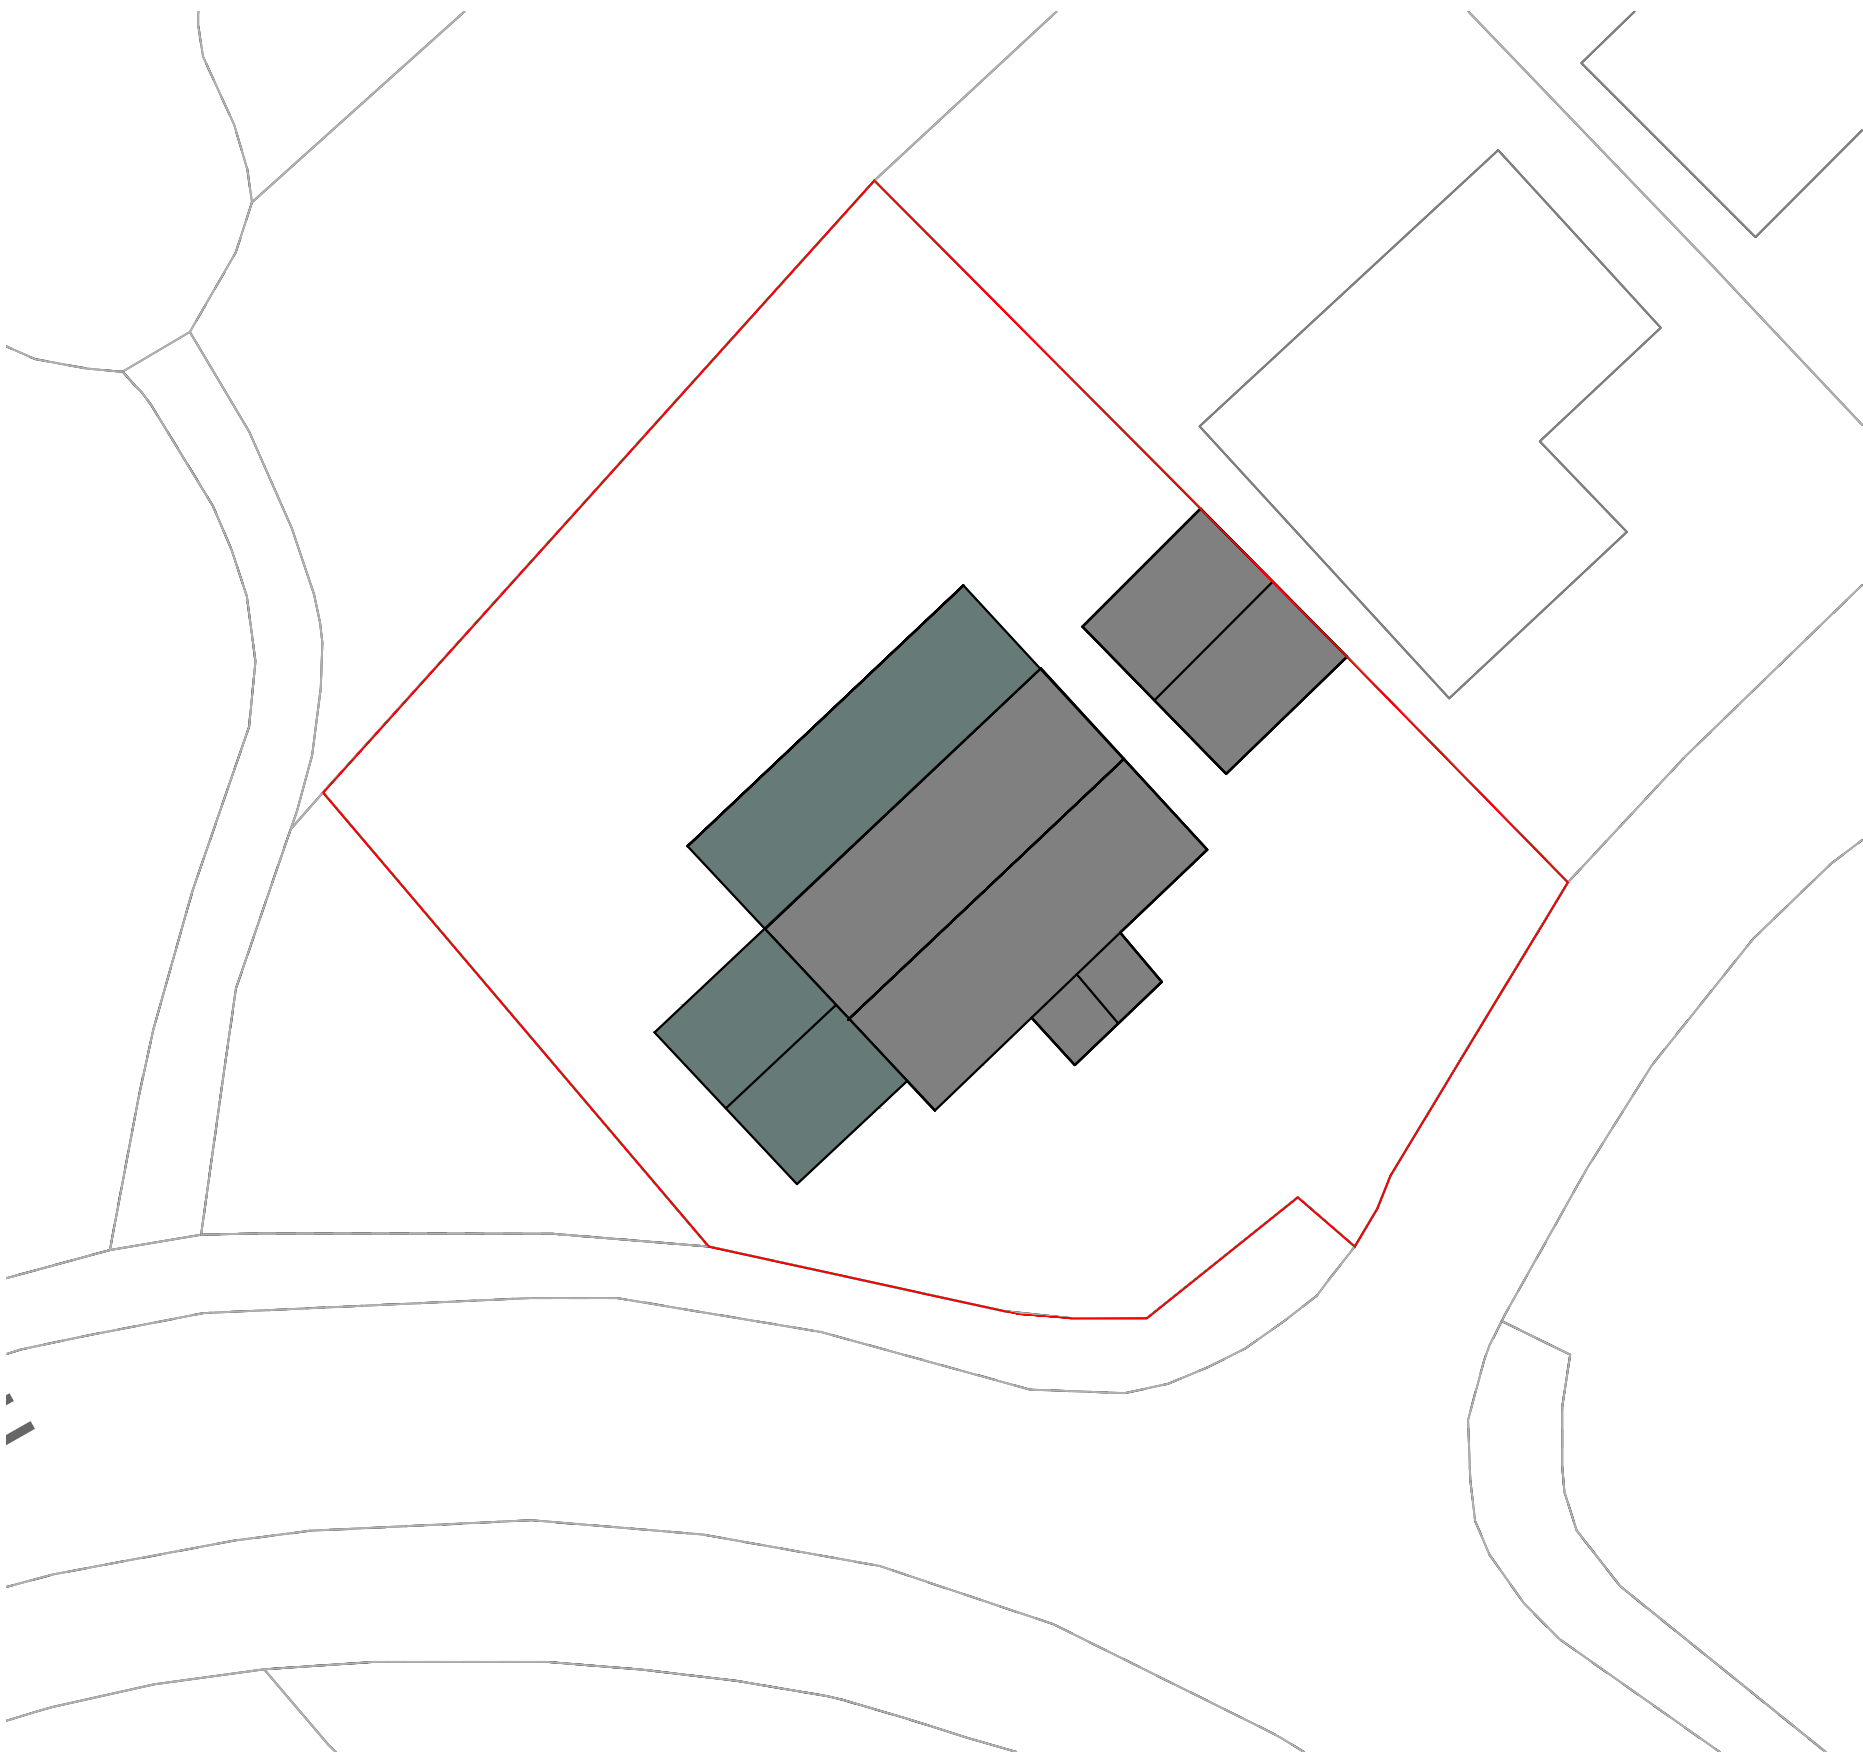

PLANNING DRAWINGS

23 Longmeade Drive
Chapel en le Frith
High Peak
SK23 0XP

Single Storey Side & Rear Extension,
Alterations to Front Porch and Garage Roof
Extension to Form Link to Dwelling

Revision	Date
A - Following client comments	09.01.23

Drawing Ref
23LD/PL/01/A

Date
14th November 2022

PLANS ARE TO BE READ IN CONJUNCTION WITH STRUCTURAL ENGINEERS DETAILS. IT IS THE RESPONSIBILITY OF THE CONTRACTOR TO CHECK ALL MEASUREMENTS ON SITE PRIOR TO WORK COMMENCING. IT IS THE RESPONSIBILITY OF THE OWNER TO ENSURE ALL ASPECTS OF THE PARTY WALL ETC ACT 1996 ARE MET. PLEASE CONTACT PLAN DRAWER IF ANY ON SITE AMENDMENTS ARE TO BE MADE.



18 Eccles Road
Chapel en le Frith
High Peak
SK23 9RG

07912 845 210

info@plansanddesign.co.uk

