



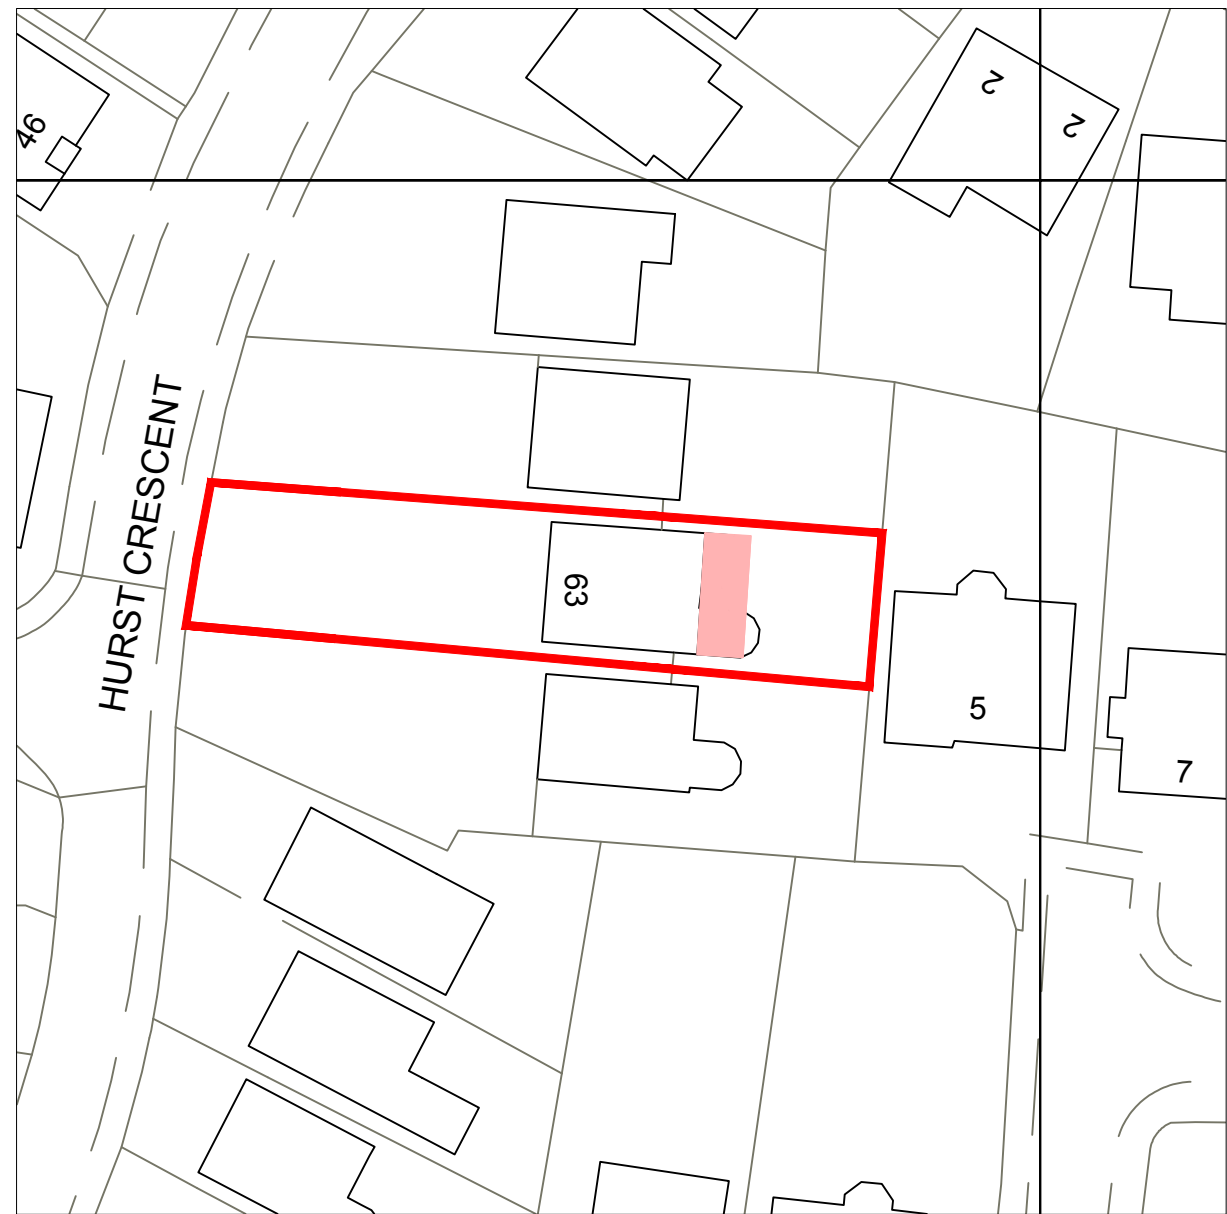

Scale 1:500

- Site boundary
- Area of proposal

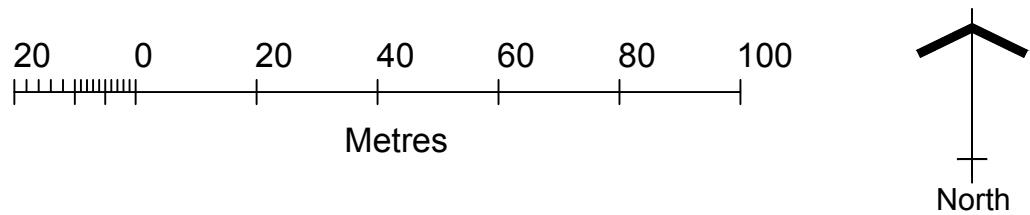

Client:

Mrs Jill Patterson
63 Hurst Crescent, Glossop, Derbyshire, SK13 8UA

Project:

Proposed single storey rear extension

Title:

Proposed Elevations

Scale: 1:1250 & 1:500 @ A3

Drawn: C.K.	Date: January 2023
----------------	-----------------------

Project no.: 3183	Drawing no.: 3183-005
----------------------	--------------------------

PLANMART LIMITED
9, GEORGE STREET, GLOSSOP,
DERBYSHIRE SK13 8AY.
TEL: 01457 863153