
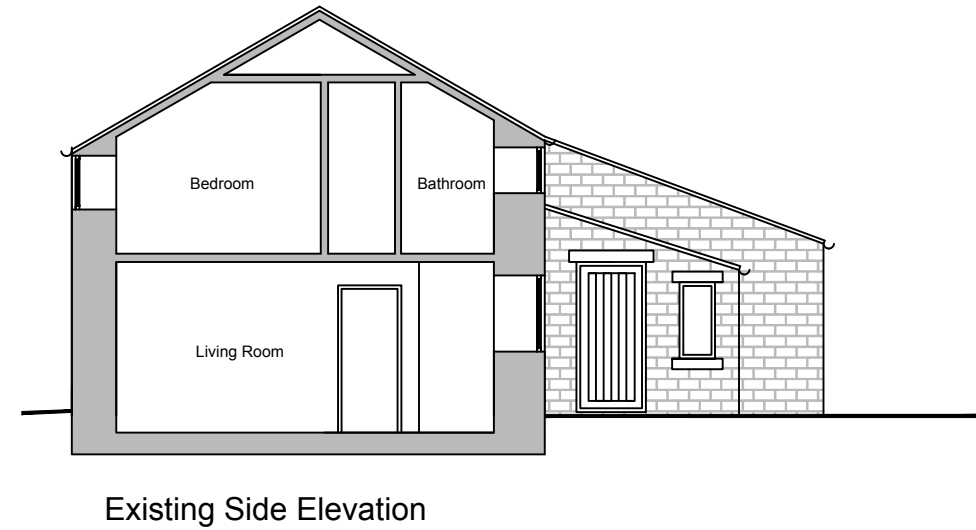


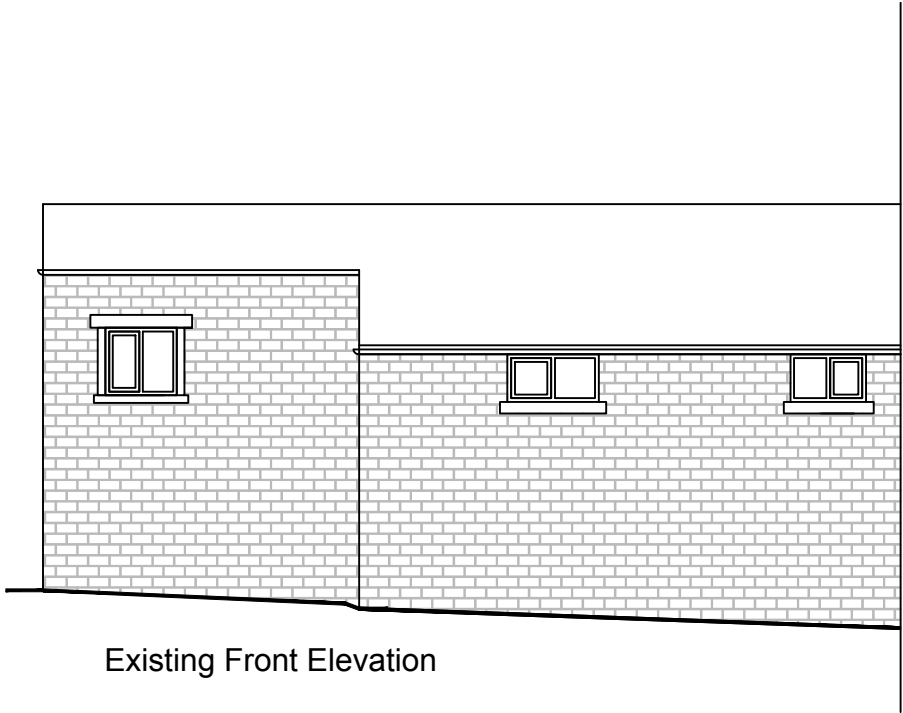

Client:  
Mr K Latchford & Miss J Horner  
Padfield Brook Cottage, Little Padfield, Glossop,  
Derbyshire, SK13 1ER

Project:  
Proposed single storey rear extension

Title:  
Existing Elevations

Scale: 1:100 @ A3

Drawn: C.K. Date: December 2022

Project no.: 3179 Drawing no.: 3179-002



Metric Scale