

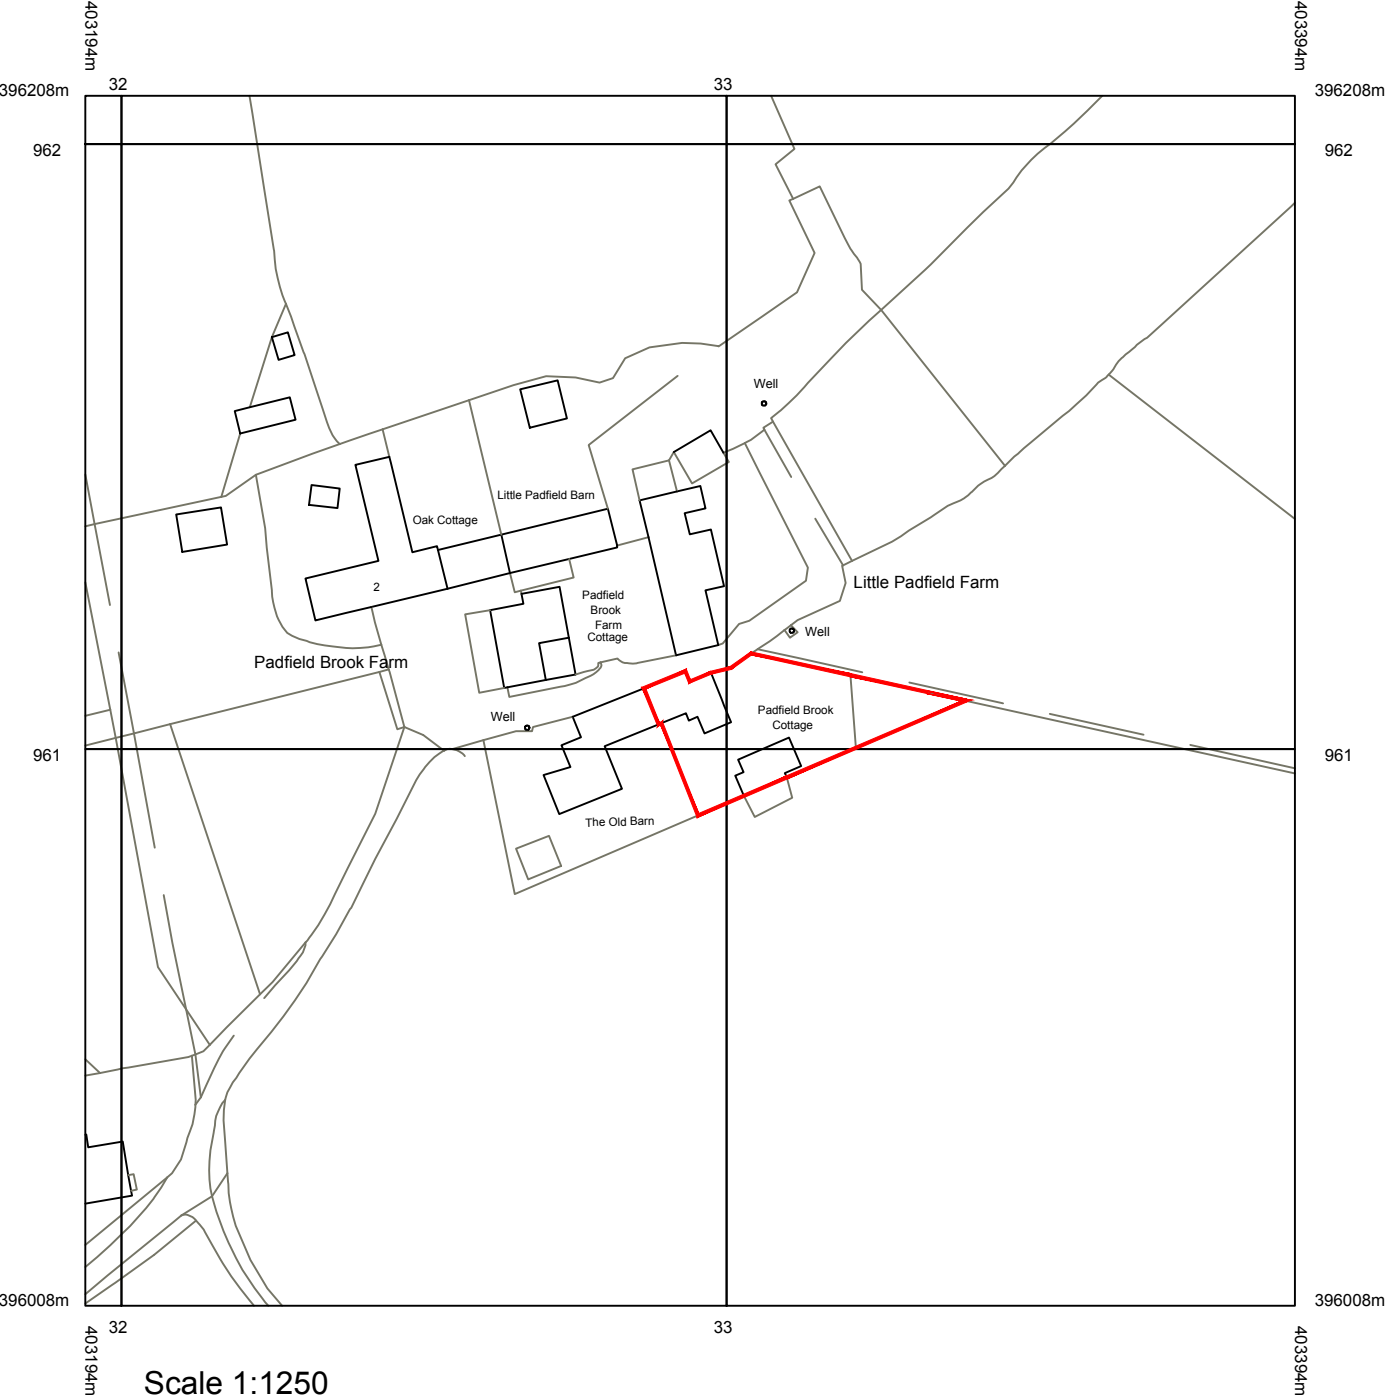
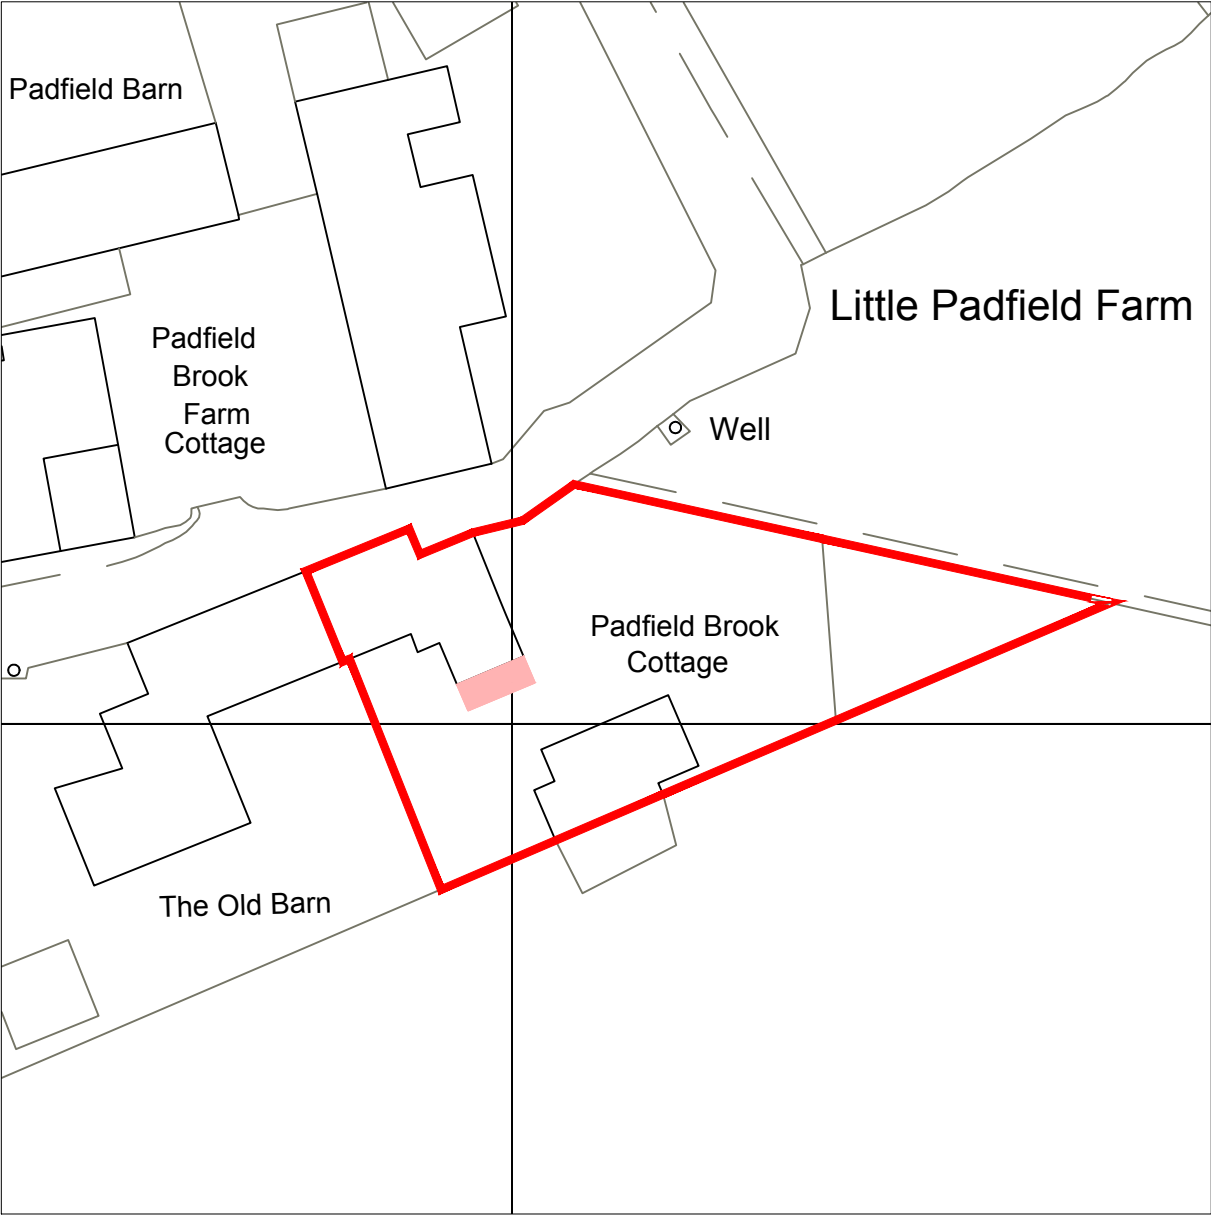


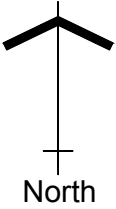

Scale 1:1250

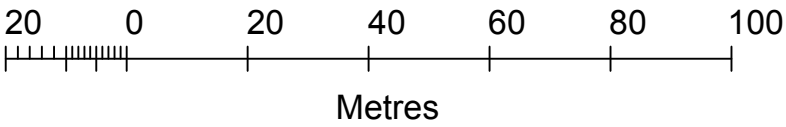

Scale 1:500

- Site boundary
- Area of proposal



Client:
Mr K Latchford & Miss J Horner
Padfield Brook Cottage, Little Padfield, Glossop,
Derbyshire, SK13 1ER

Project:
Proposed single storey rear extension

Title:
Location Plan

Scale: 1:1250 & 1:500 @ A3

Drawn: C.K.	Date: December 2022
----------------	------------------------

Project no.: 3179	Drawing no.: 3179-005
----------------------	--------------------------