




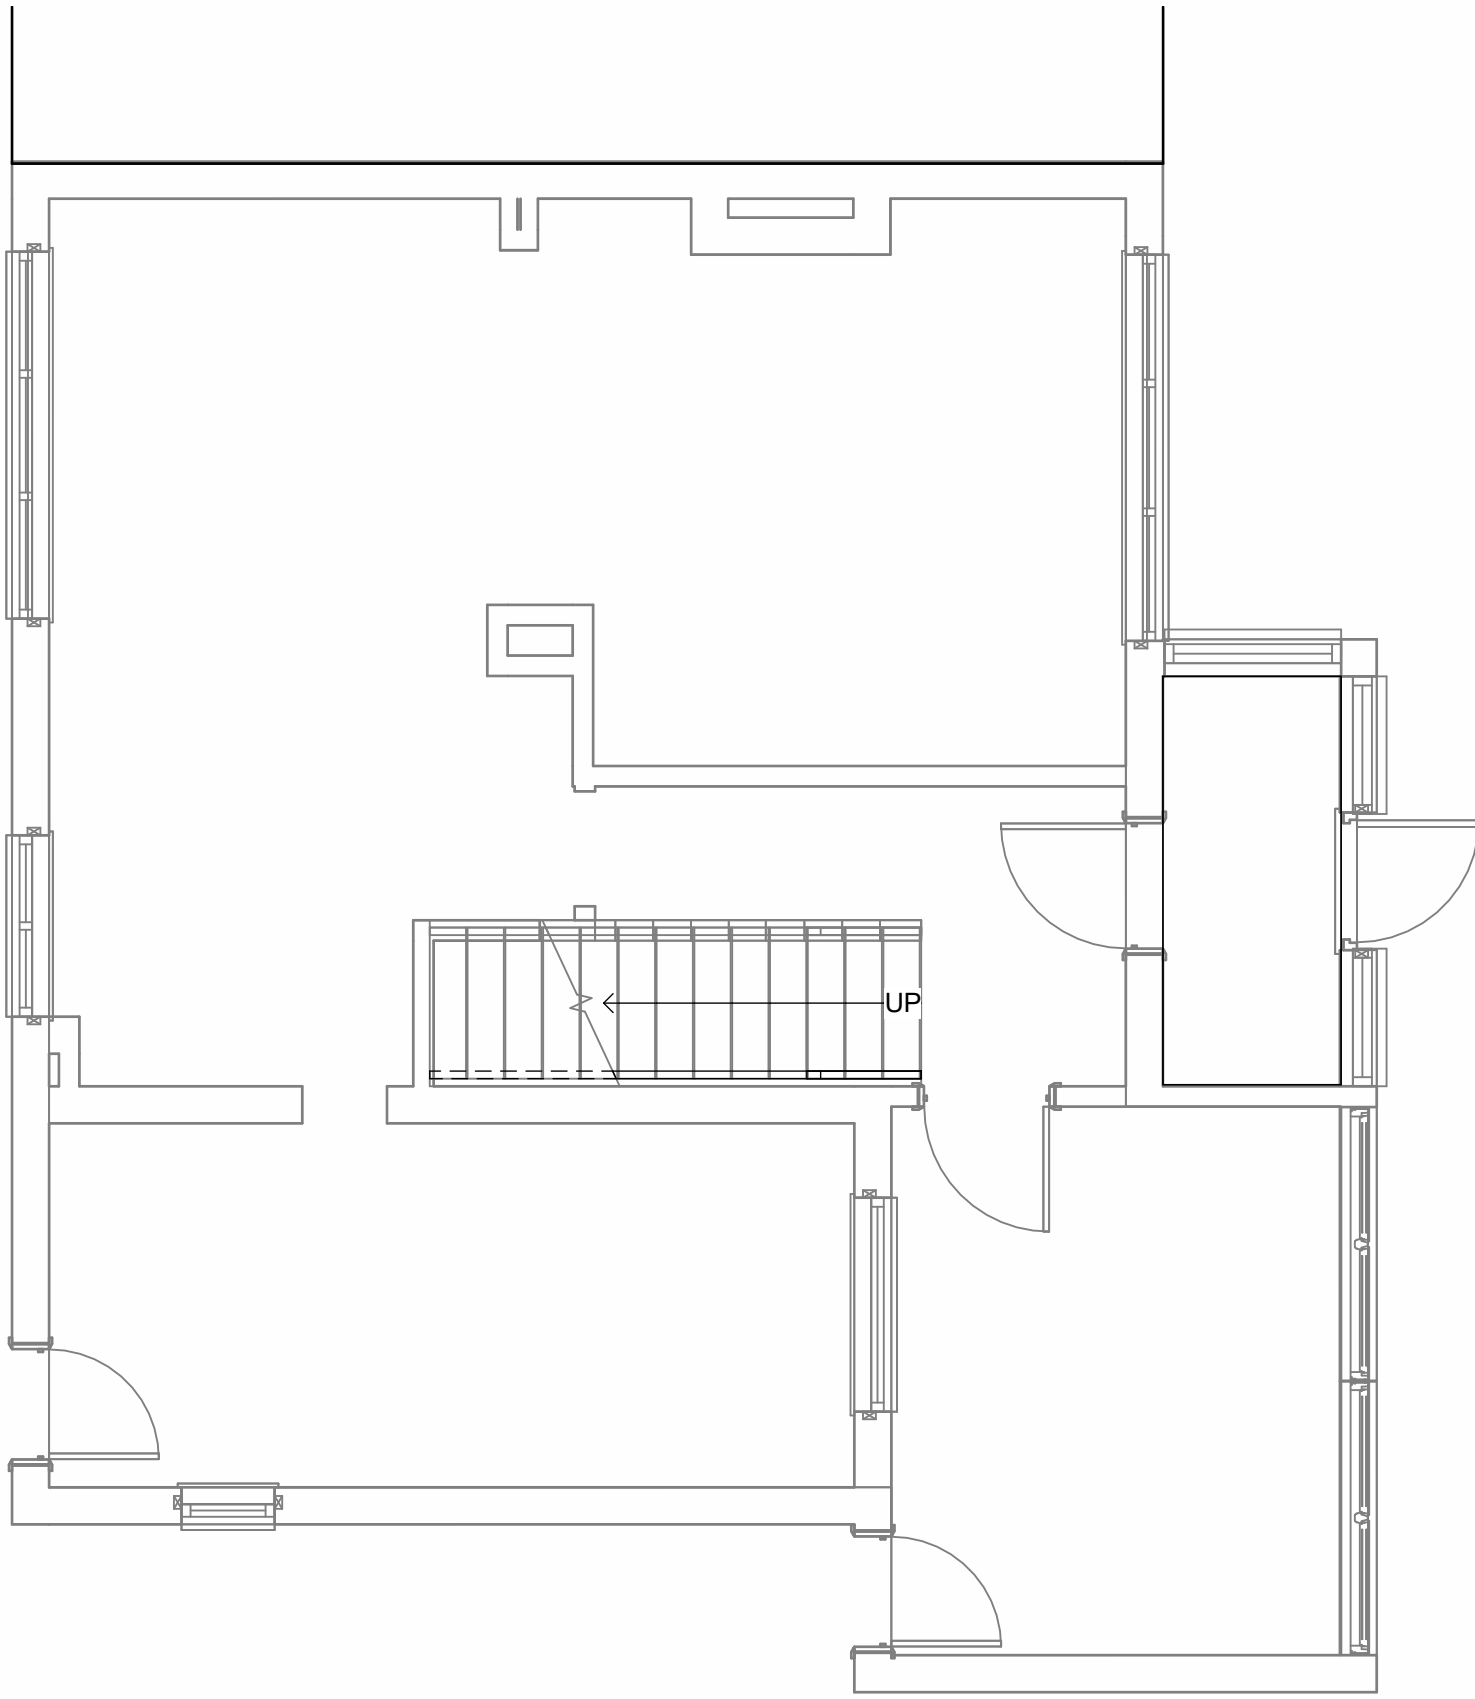

Ground Floor
1 : 50

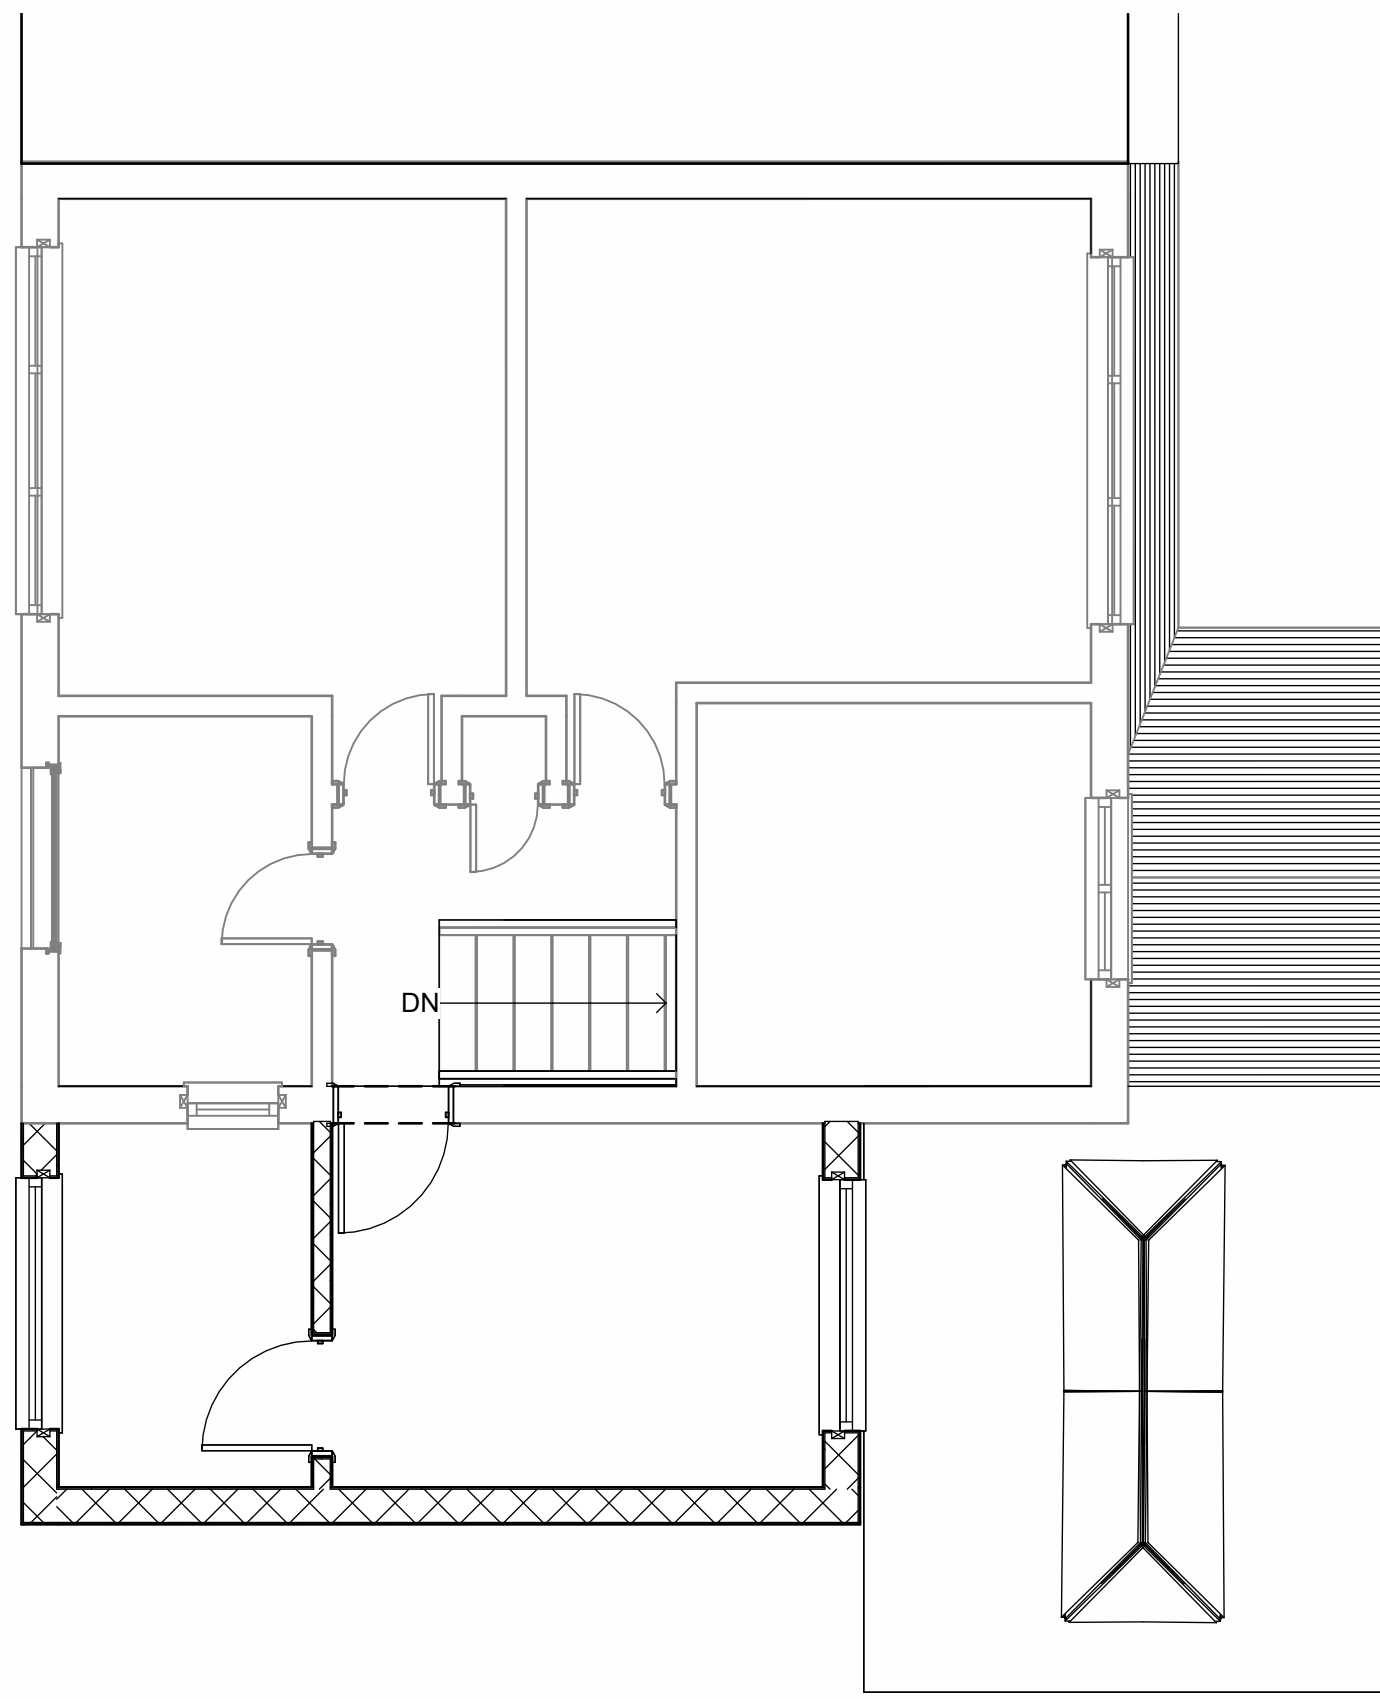

First Floor
1 : 50

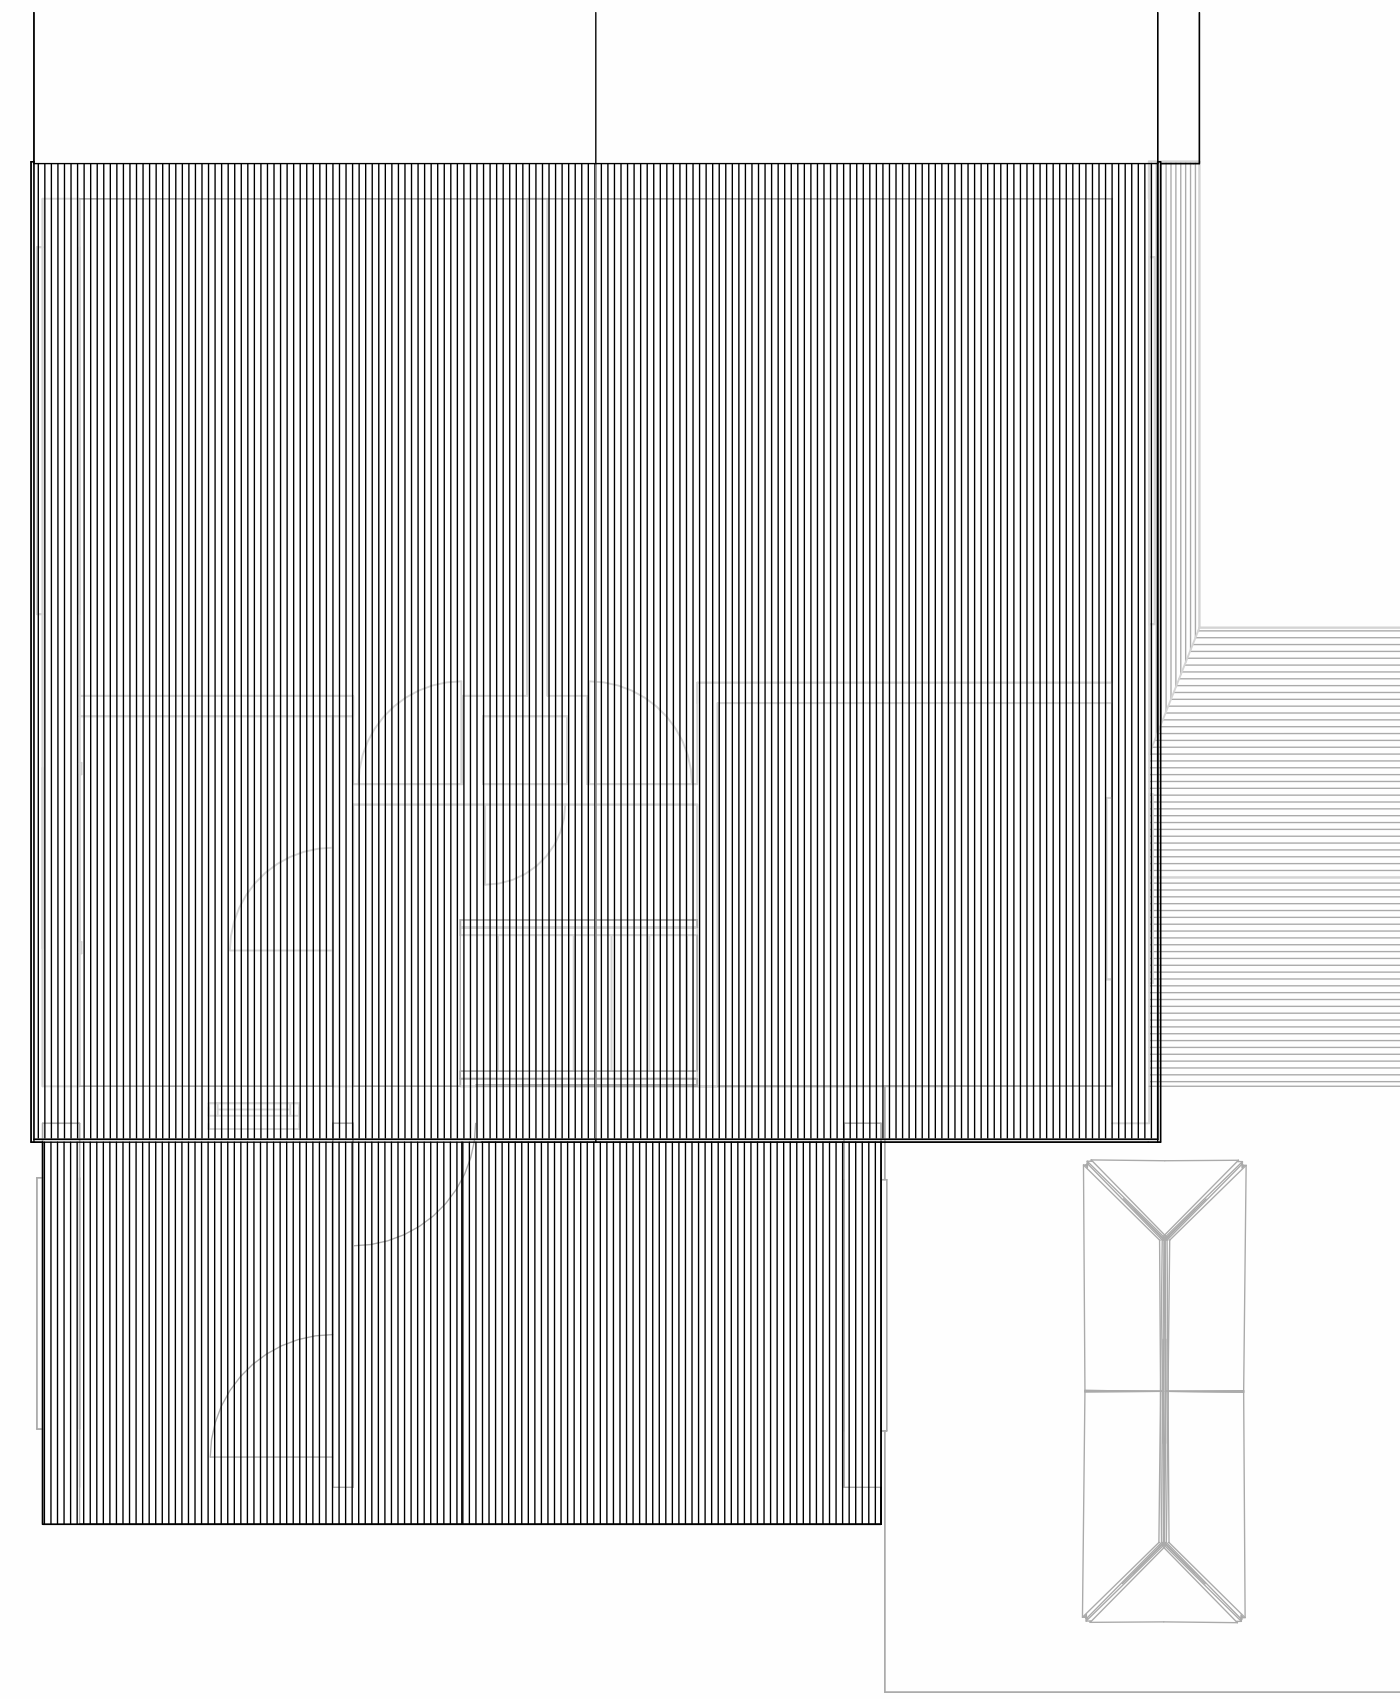

Roof
1 : 50


existing dilapidated uPVC roof replaced with
EPDM flat roof and roof lantern



South East
1 : 50



North West
1 : 50

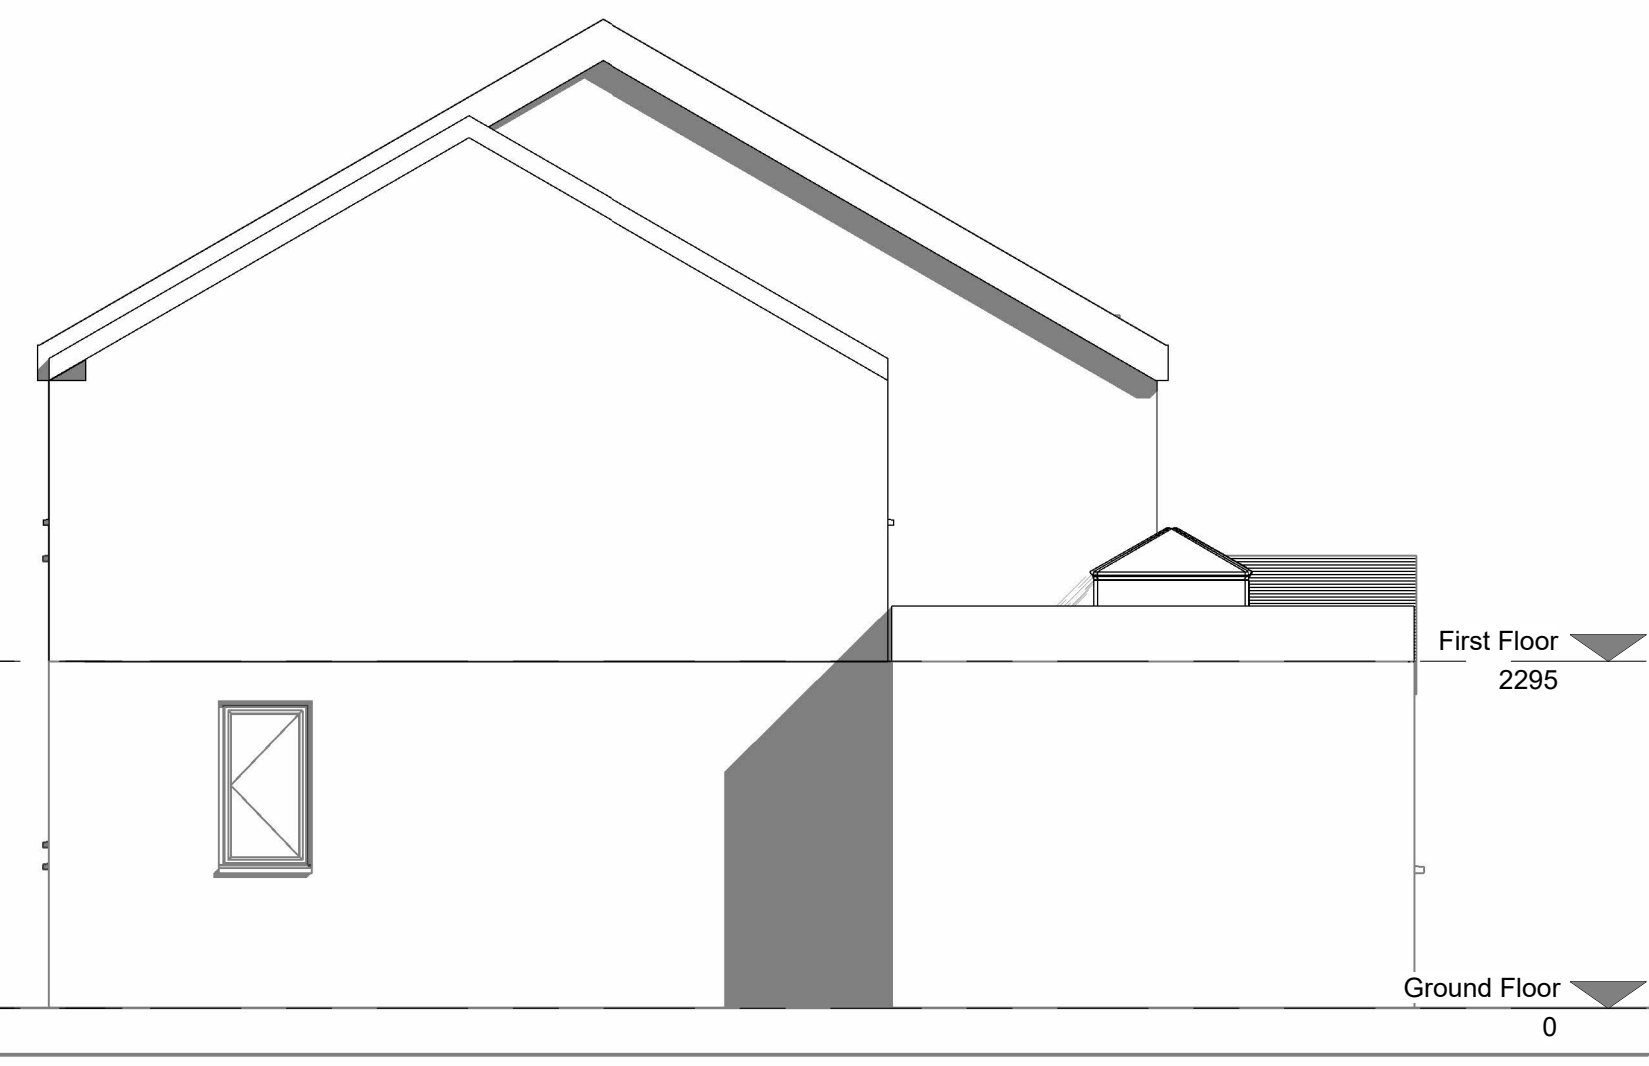

South West
1 : 50

proposed plans & elevations
Sherbrook Grove, Buxton
planning issue



BSc (Hons) Architectural Technology
t: +44(0)7957 314 229
e : mikeyfoulkes@hotmail.com

Client:
Mr. C Lambert

Drawing no:
CLPL-003

Revision no:

Scale: (@A1)
1 : 50

Checked: MJF

Date: 10/01/22

© Copyright MJF Architectural Design 2022.
Drawings are the intellectual property of MJF
Architectural Design and must not be copied,
duplicated or communicated to any third party
without prior written consent of MJF Architectural
Design. All rights reserved

All dimensions to be checked on site with any
discrepancies to be checked with designer prior to
construction.