



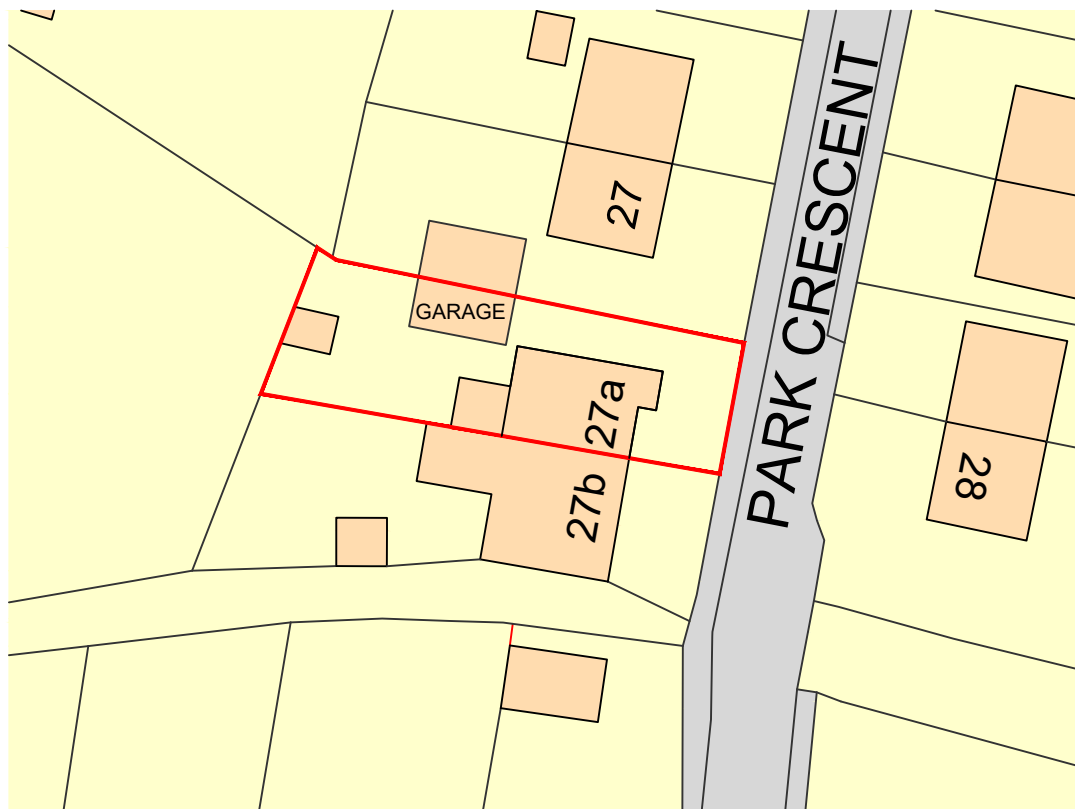

Ordnance Survey, (c) Crown Copyright 2022. All rights reserved. Licence number 100022432


BLOCK PLAN AS EXISTING

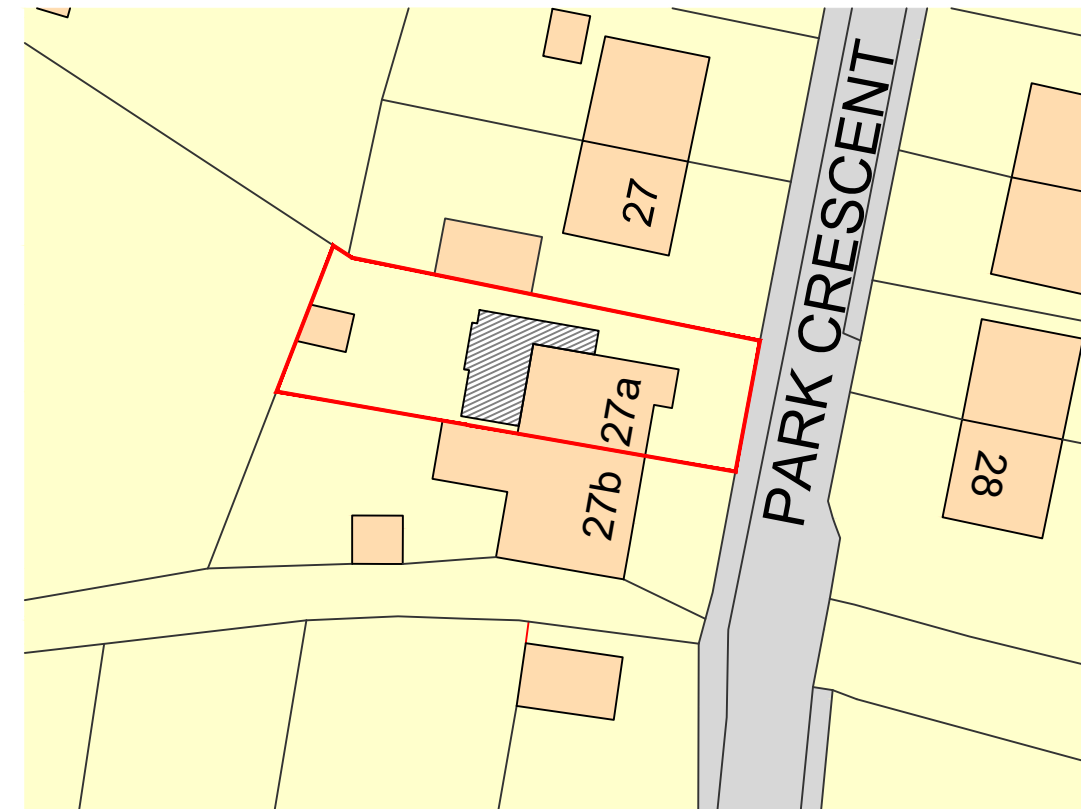

Ordnance Survey, (c) Crown Copyright 2022. All rights reserved. Licence number 100022432

BLOCK PLAN AS PROPOSED

Garage removed.
Extension identified by diagonal hatch.

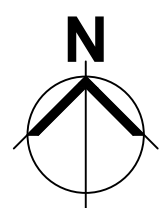

PROPOSED EXTENSION & REMODELLING
OF 27A PARK CRESCENT, FURNESS VALE
FOR MR & MRS SHEPLEY

AP2 BLOCK PLANS

SCALE: 1:500 @ A3. REVISION: -.

DRAWN: 14TH DECEMBER 2022