



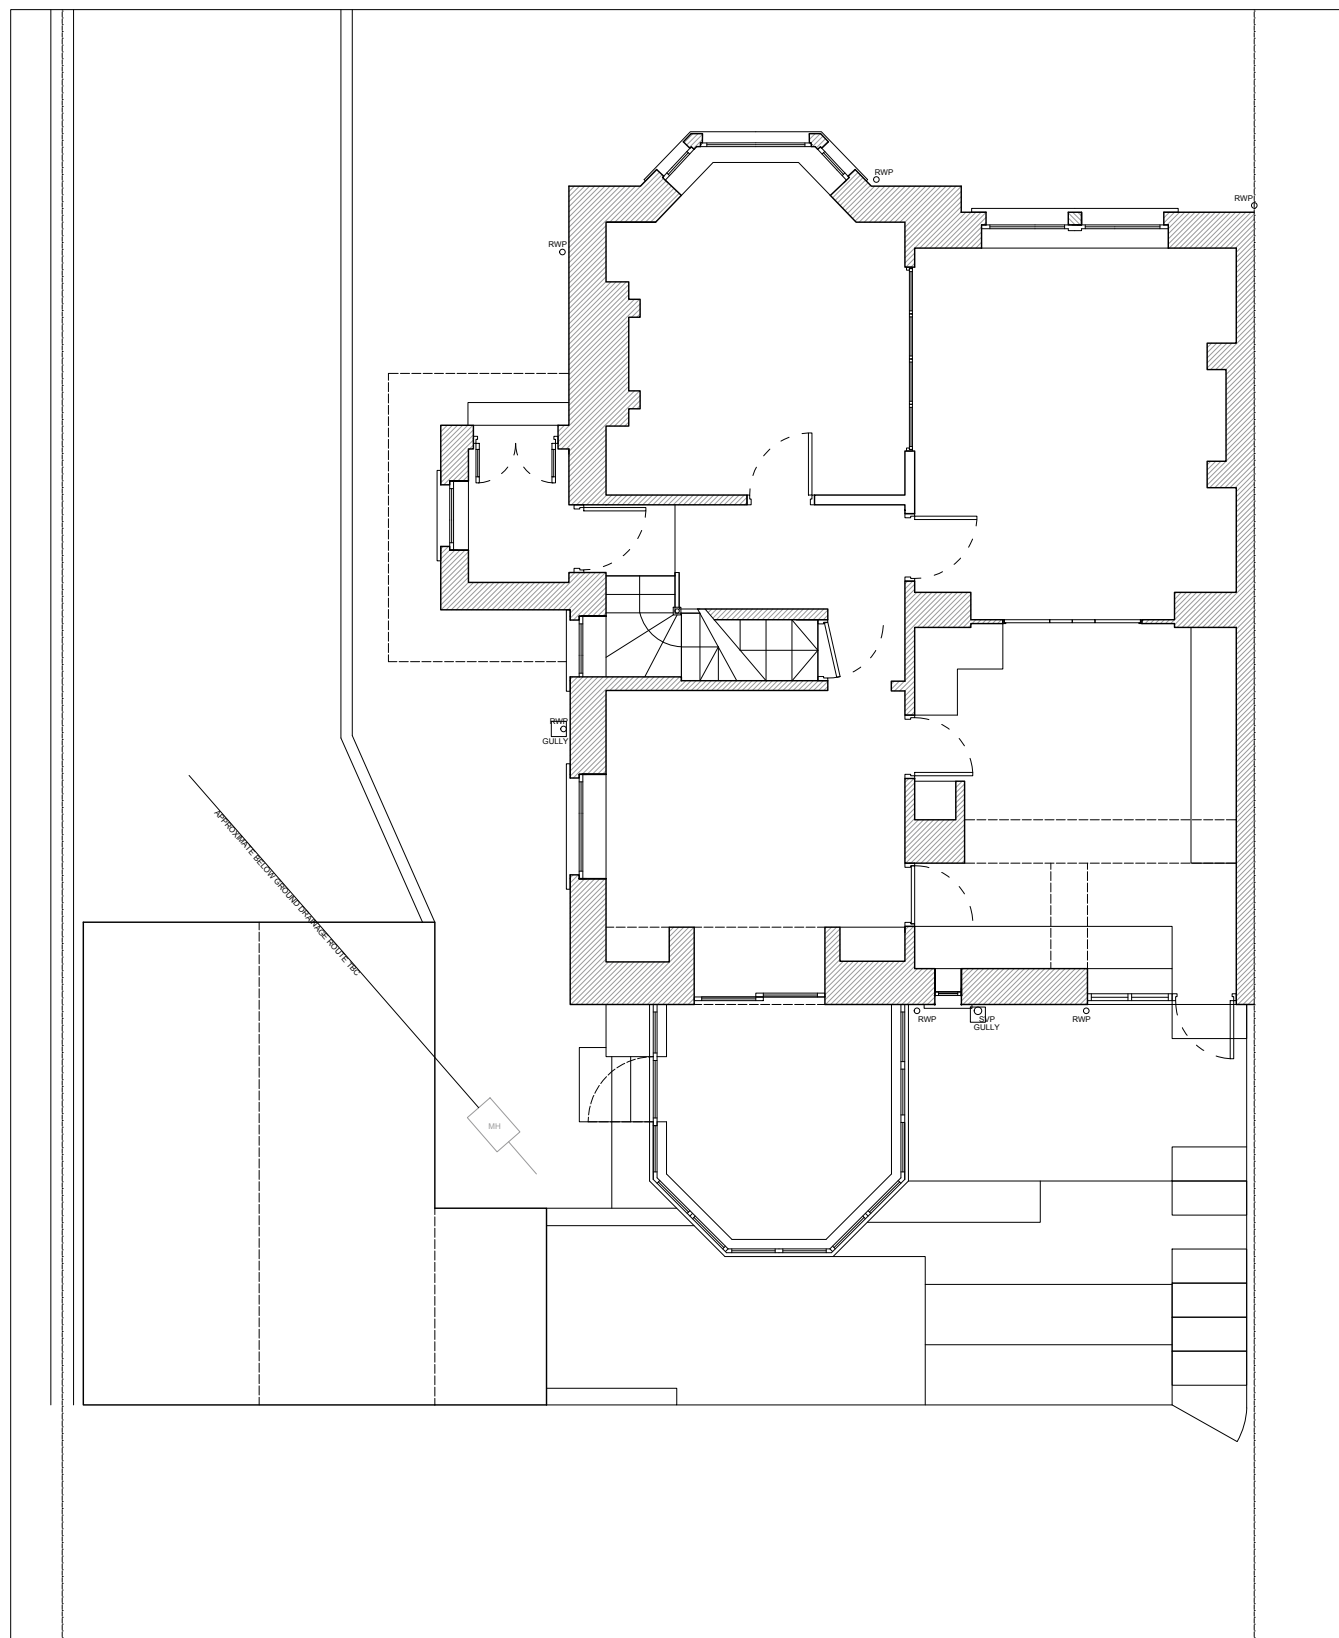


Ground Floor Plan

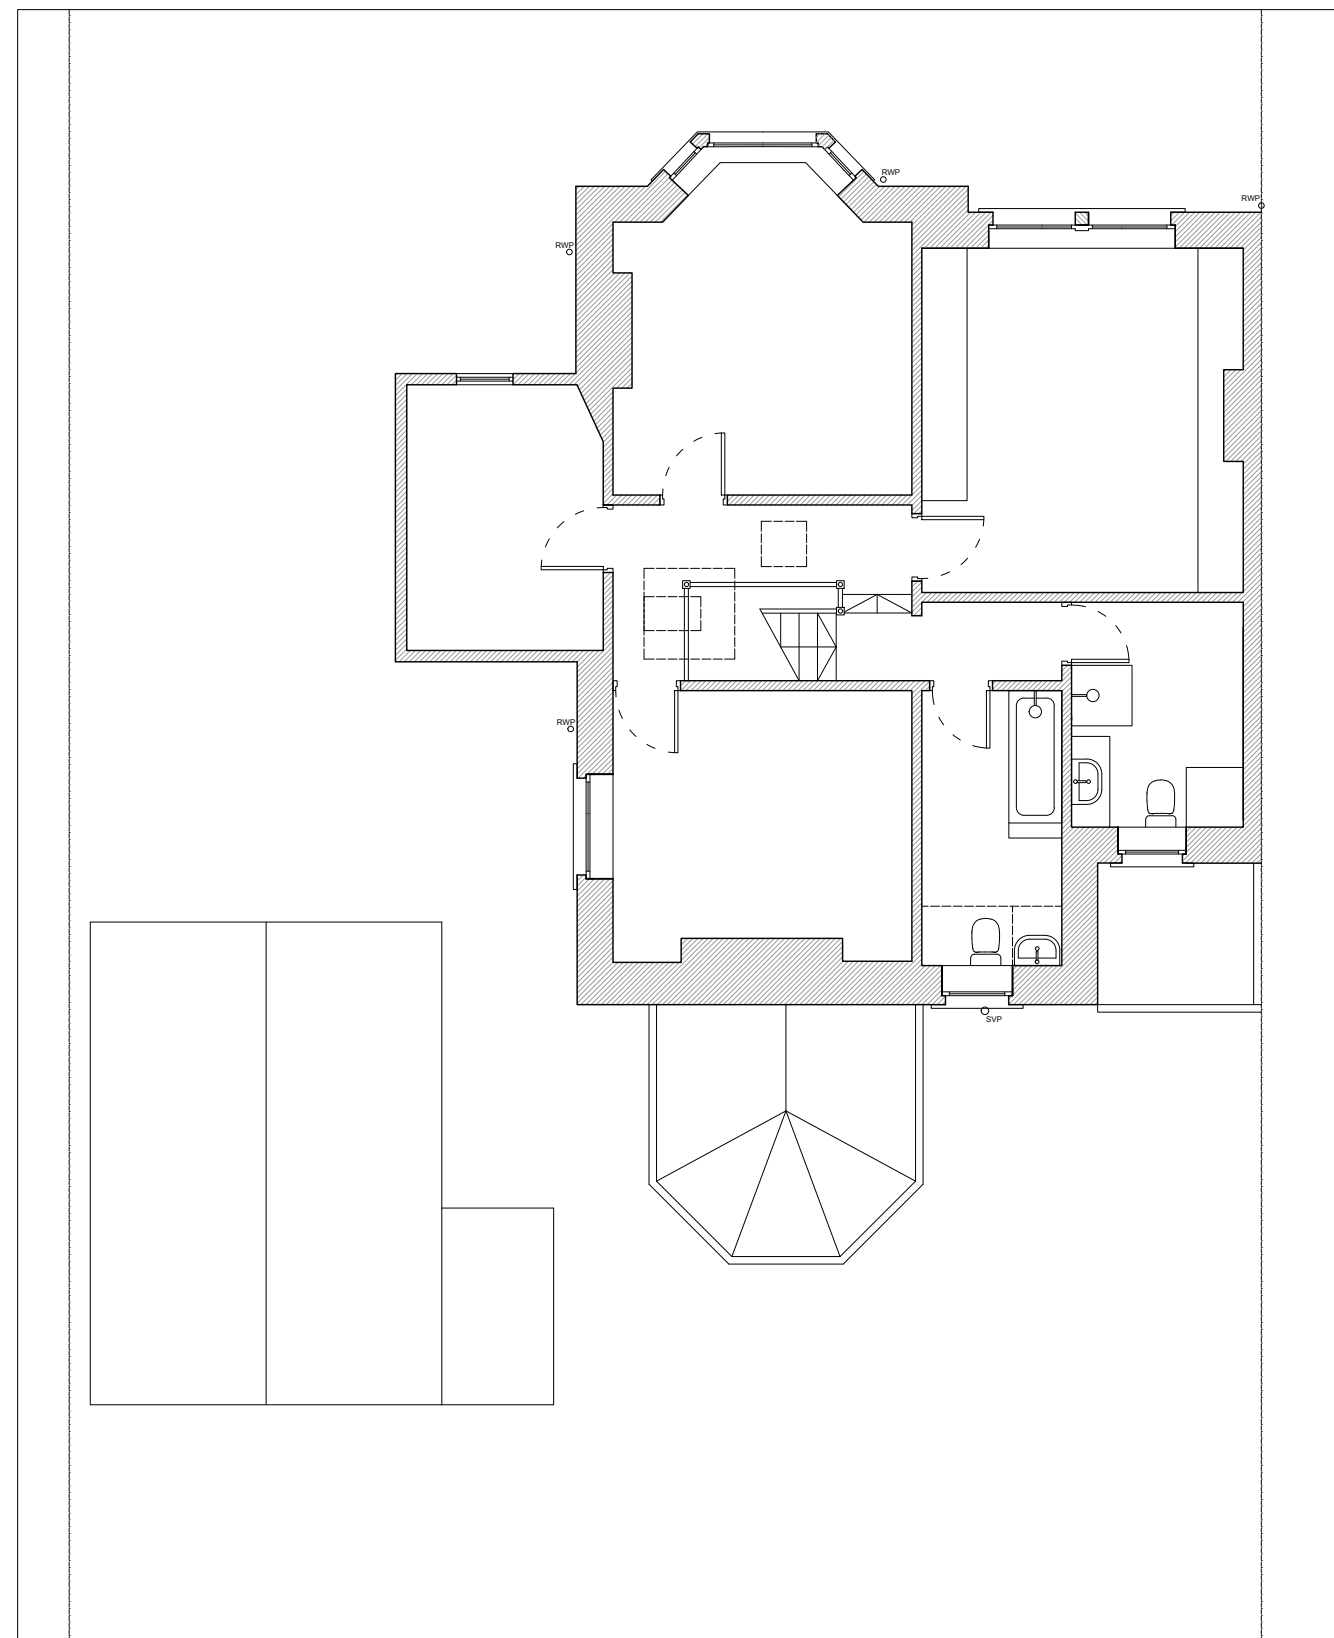

First Floor Plan


EXISTING

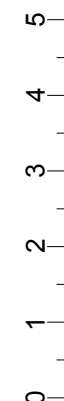


SWOFO
ARCHITECTS

07884183625
studio@swofo.co.uk
www.swofo.co.uk

REVISION	DATE	NOTES	REVISION	DATE	NOTES	A_RBB_E_300 EXISTING FLOOR PLANS	C 1:100 @ A3
A	23.06.2022	A - Initial Drawing Issue	-	-	-	18 Robertson Road	
B	14.12.2022	B - Planning Issue	-	-	-	Buxton, Derbyshire, SK17 9DY	
C	06.01.2023	C - Planning Issue	-	-	-	Mr & Mrs Andrews	
© SWOFO ARCHITECTS LTD - REGISTERED COMPANY 10241323. This drawing are the copyright of the Architect and may not be reproduced without written permission. Written dimensions should be followed and checked before construction on site by the contractor.							

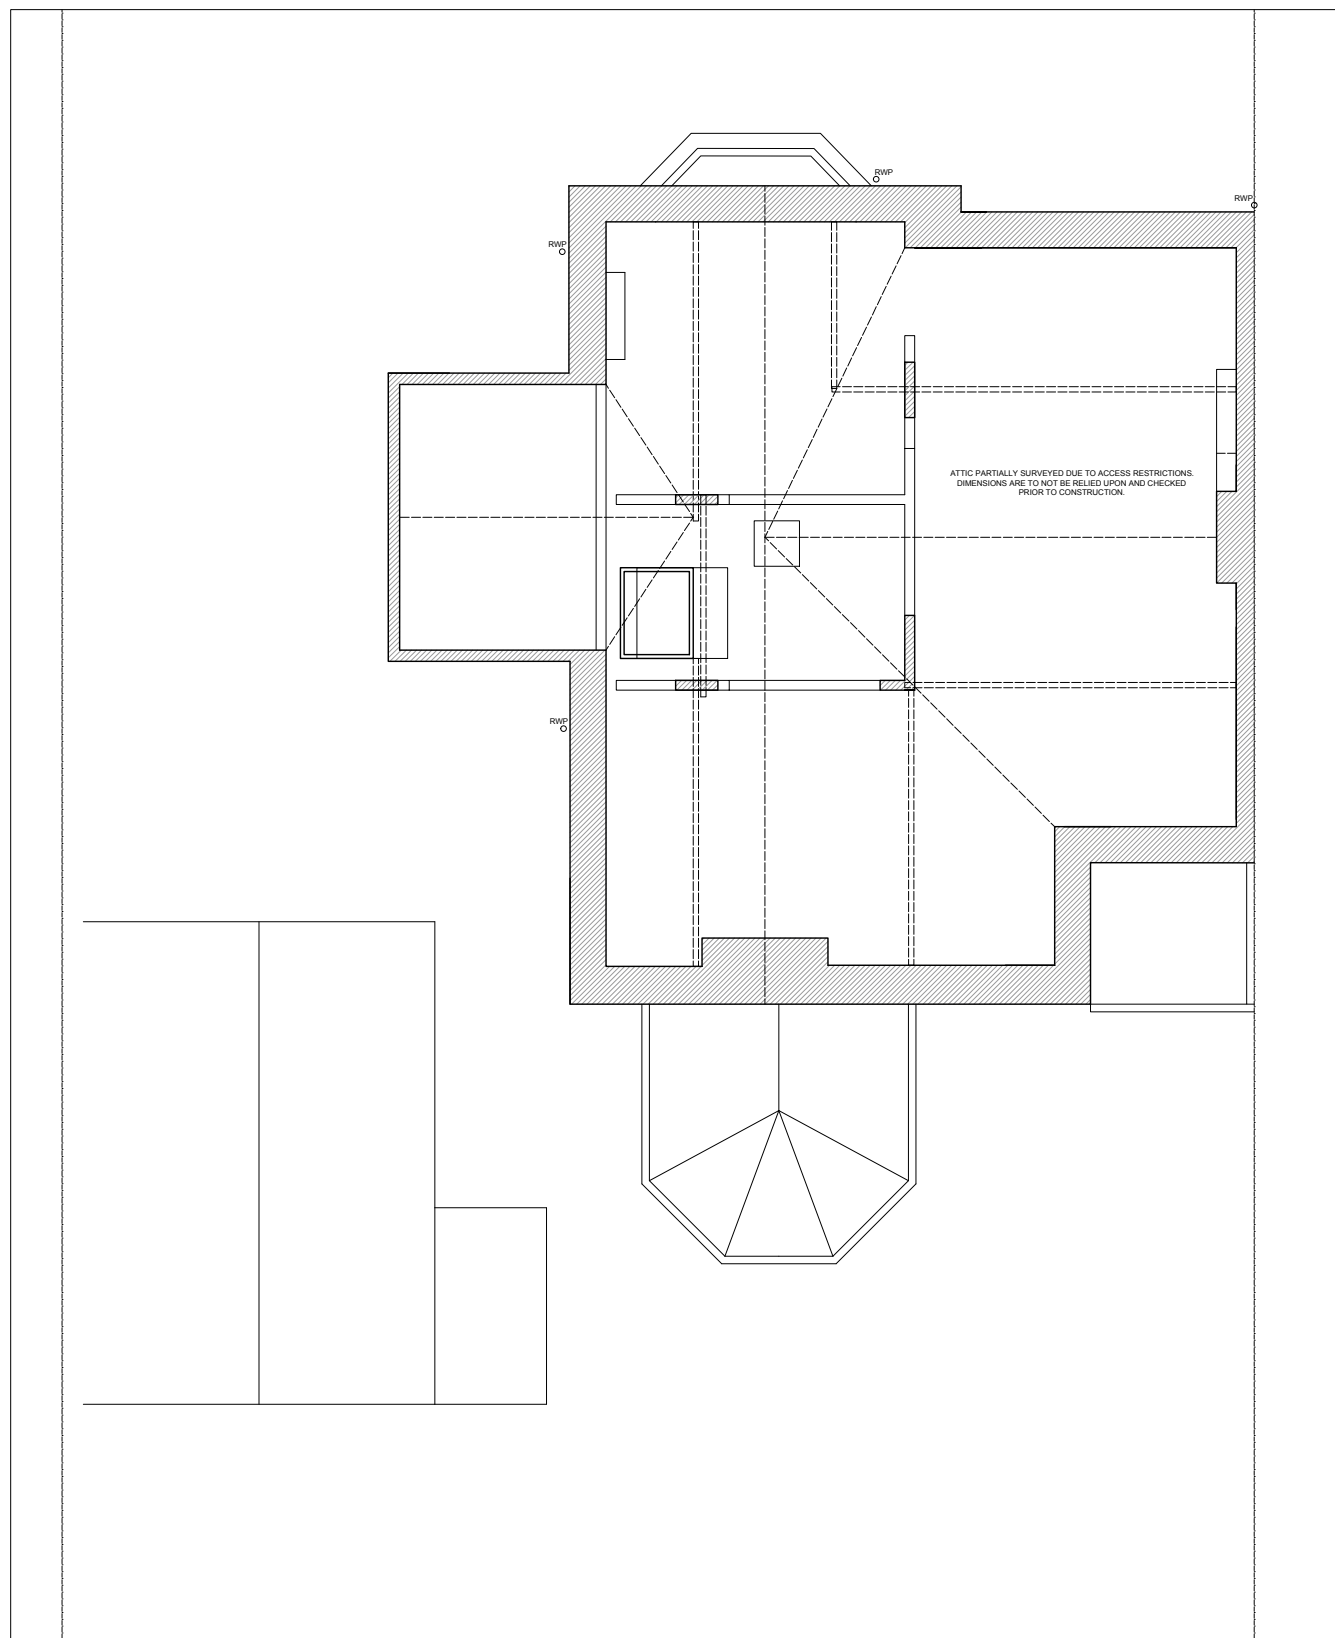


Attic Floor Plan

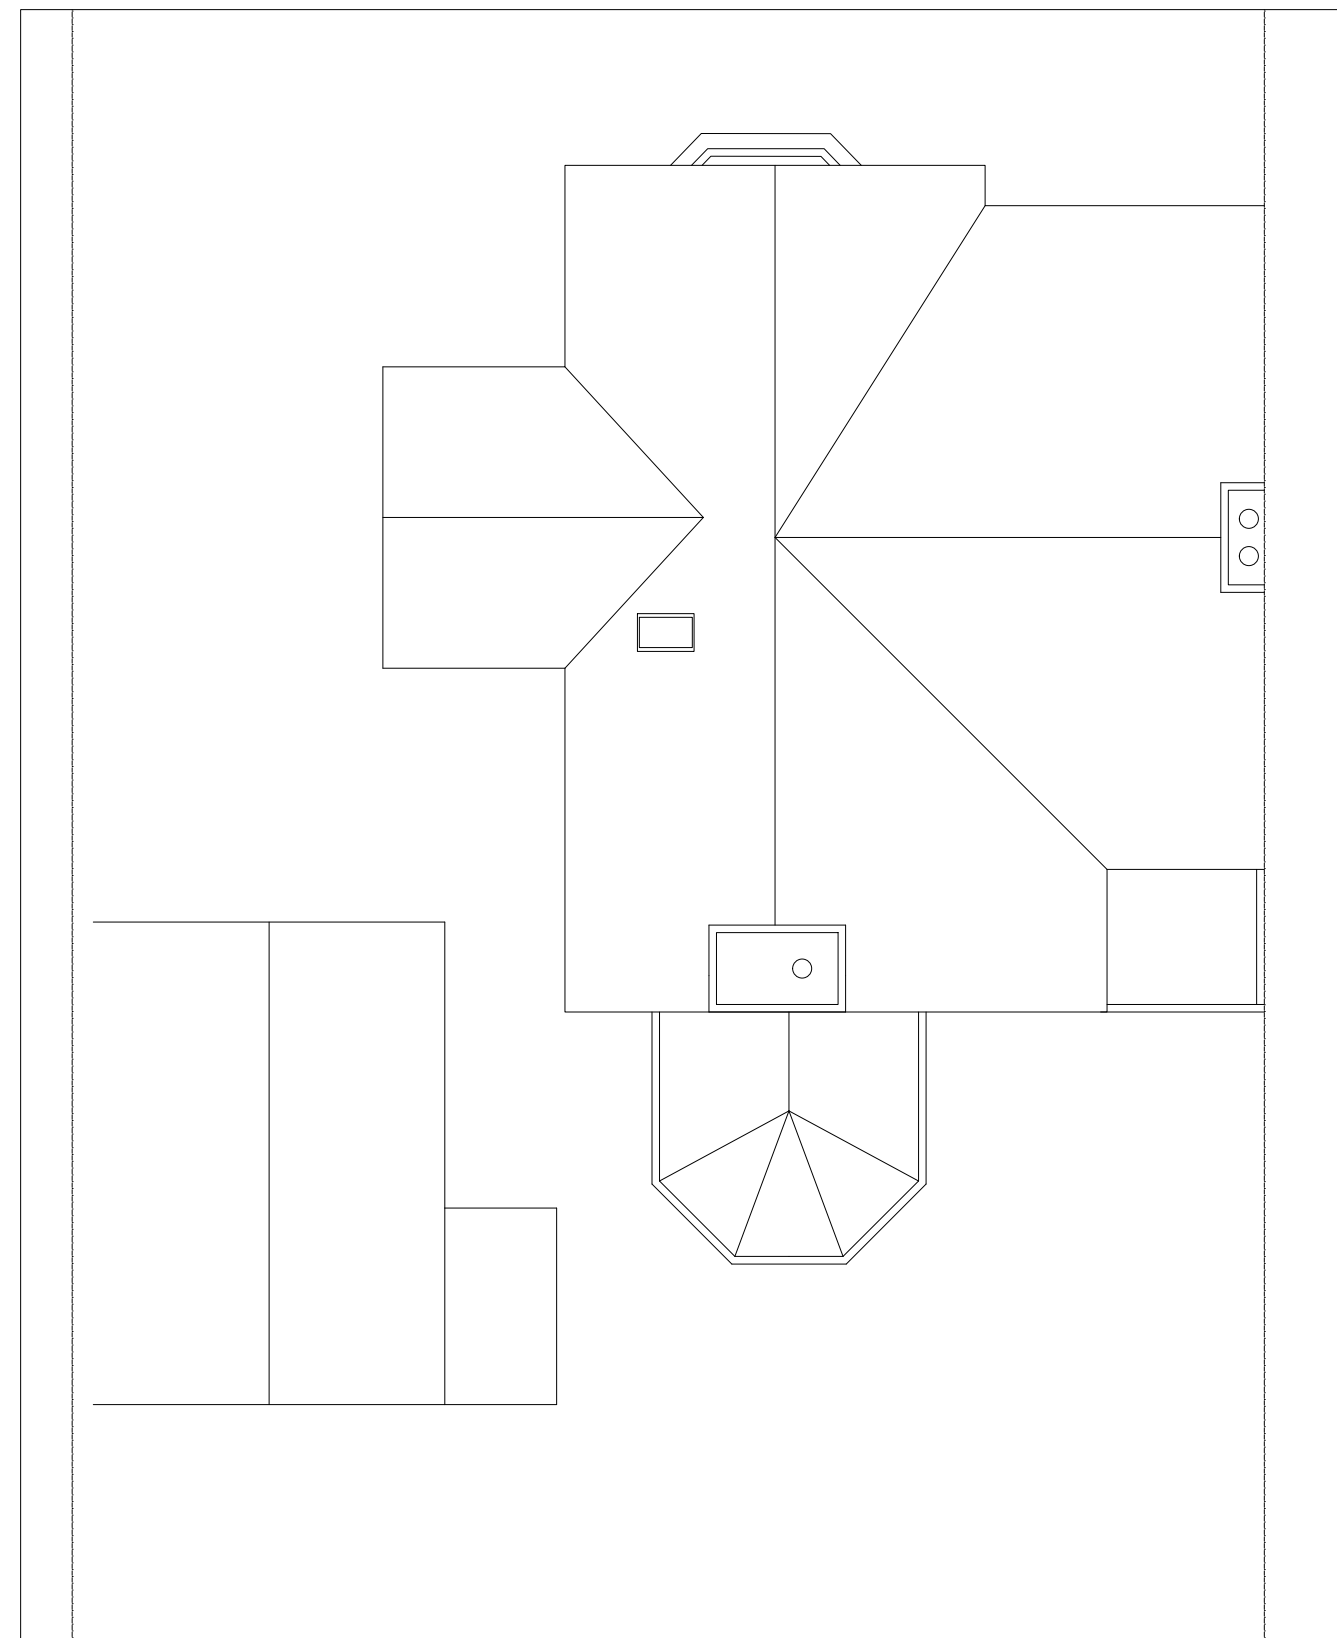


Roof Plan

EXISTING

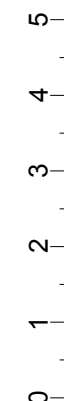

REVISION	DATE	NOTES	REVISION	DATE	NOTES	A_RBB_E_301	C
A	23.06.2022	A - Initial Drawing Issue	-	-	-	EXISTING FLOOR PLANS	
B	14.12.2022	B - Planning Issue	-	-	-	18 Robertson Road	
C	06.01.2023	C - Planning Issue	-	-	-	Buxton, Derbyshire, SK17 9DY	
© SWOFO ARCHITECTS LTD - REGISTERED COMPANY 10241323. This drawing are the copyright of the Architect and may not be reproduced without written permission. Written dimensions should be followed and checked before construction on site by the contractor.							Mr & Mrs Andrews

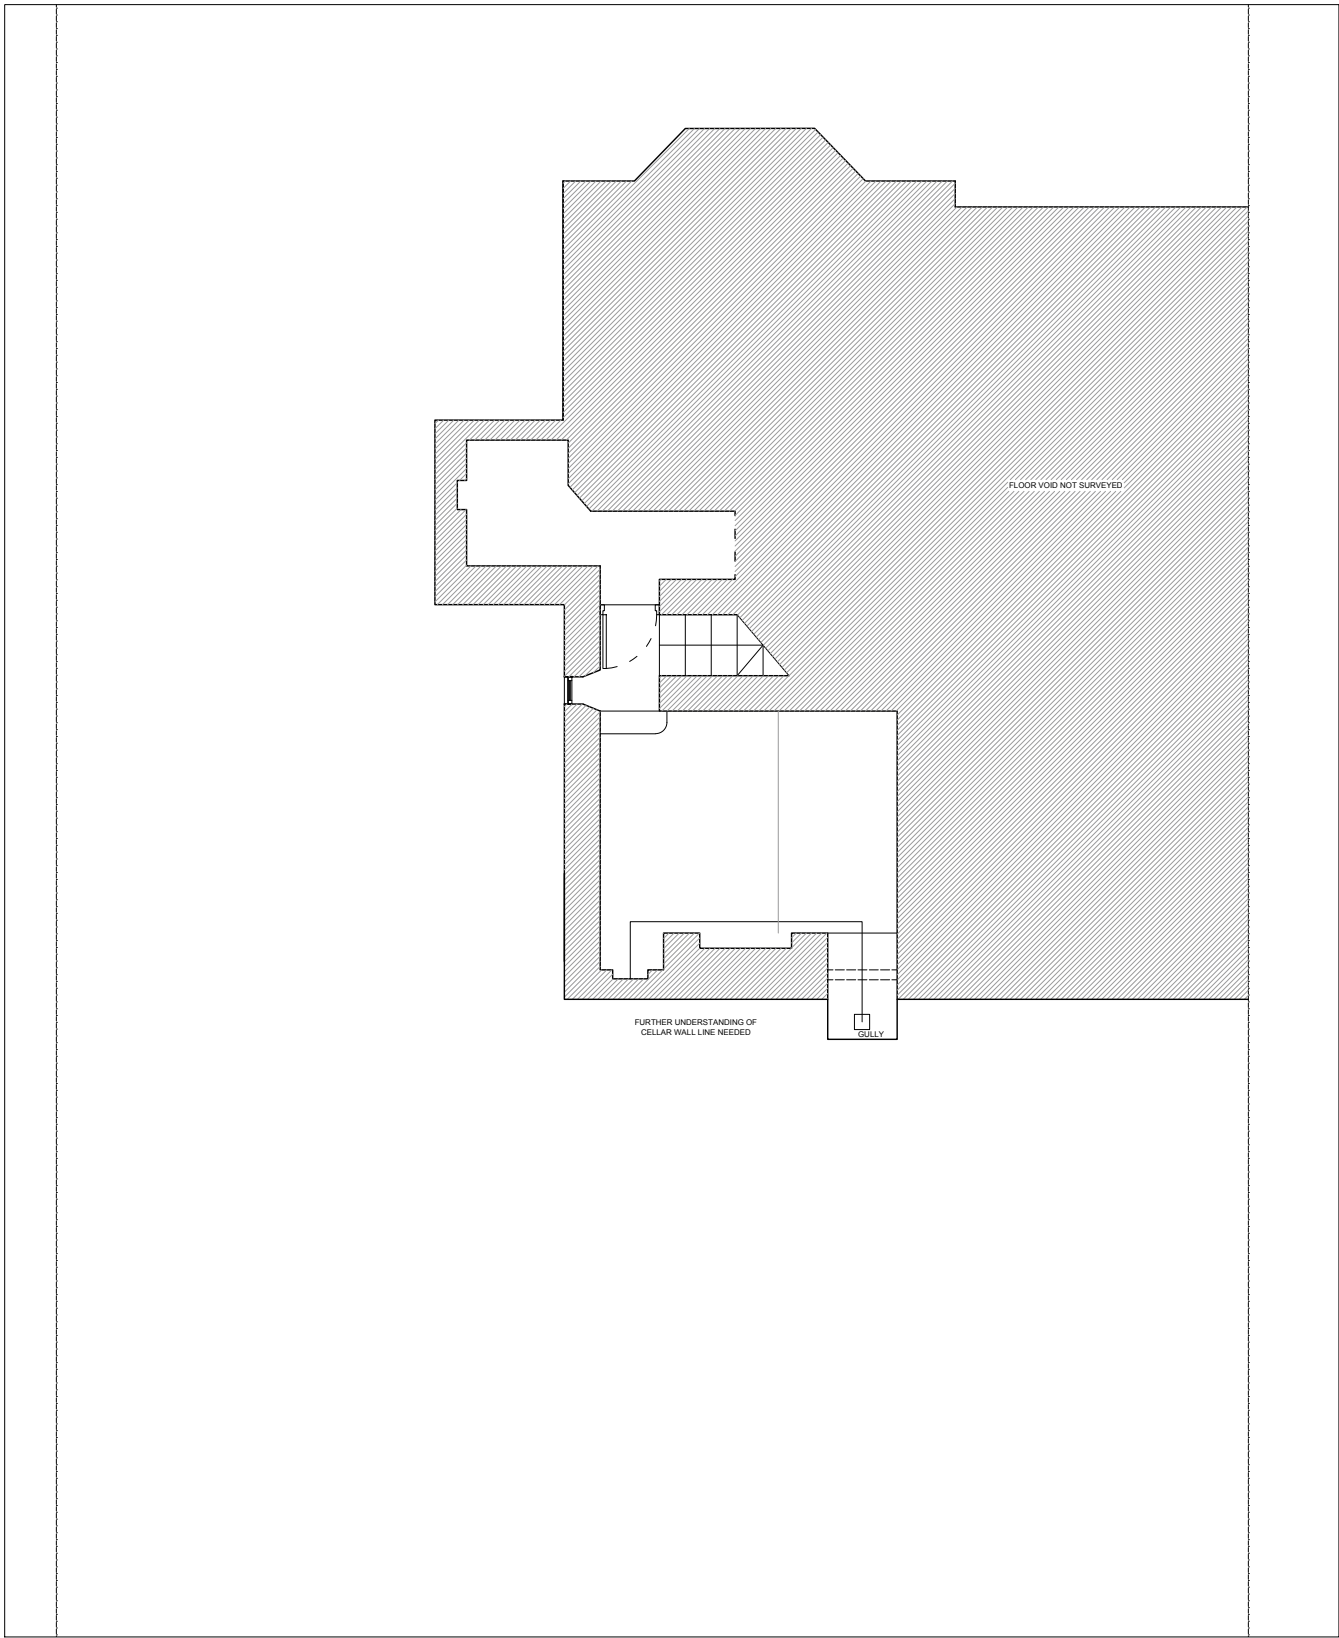

FLOOR VOID NOT SURVEYED

FURTHER UNDERSTANDING OF
CELLAR WALL LINE NEEDED

GULLY

07884183625
studio@swofo.co.uk
www.swofo.co.uk

REVISION	DATE	NOTES	REVISION	DATE	NOTES	A_RBB_E_302	C	
A	23.06.2022	A - Initial Drawing Issue	-	-	-	EXISTING FLOOR PLANS		
B	14.12.2022	B - Planning Issue	-	-	-	18 Robertson Road		1:100
C	06.01.2023	C - Planning Issue	-	-	-	Buxton, Derbyshire, SK17 9DY		@ A3
© SWOFO ARCHITECTS LTD - REGISTERED COMPANY 10241323. This drawing are the copyright of the Architect and may not be reproduced without written permission. Written dimensions should be followed and checked before construction on site by the contractor.						Mr & Mrs Andrews		




C

1:100
@ A3

Mr & Mrs Andrews


07884183625
studio@swofo.co.uk
www.swofo.co.uk

REVISION	DATE	NOTES	REVISION	DATE	NOTES	A_RBB_E_400	C	
A	23.06.2022	A - Initial Drawing Issue	-	-	-	EXISTING FRONT ELEVATION		
B	14.12.2022	B - Planning Issue	-	-	-	18 Robertson Road		1:100
C	06.01.2023	C - Planning Issue	-	-	-	Buxton, Derbyshire, SK17 9DY		@ A3
© SWOFO ARCHITECTS LTD - REGISTERED COMPANY 10241323. This drawing are the copyright of the Architect and may not be reproduced without written permission. Written dimensions should be followed and checked before construction on site by the contractor.						Mr & Mrs Andrews		

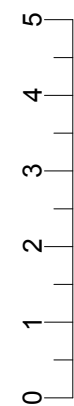


C

1:100
@ A3

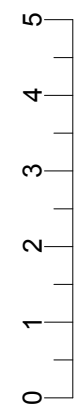

SWOFO
ARCHITECTS

REVISION	DATE	NOTES	REVISION	DATE	NOTES	A_RBB_E_402	C	
A	23.06.2022	A - Initial Drawing Issue	-	-	-	EXISTING SIDE ELEVATION		
B	14.12.2022	B - Planning Issue	-	-	-	18 Robertson Road		1:100
C	06.01.2023	C - Planning Issue	-	-	-	Buxton, Derbyshire, SK17 9DY		@ A3
© SWOFO ARCHITECTS LTD - REGISTERED COMPANY 10241323. This drawing are the copyright of the Architect and may not be reproduced without written permission. Written dimensions should be followed and checked before construction on site by the contractor.							Mr & Mrs Andrews	

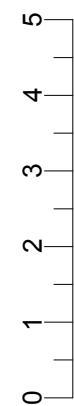

C

100

--	--

© SWOFO ARCHITECTS LTD - REGISTERED COMPANY 10241323. This drawing are the copyright of the Architect and may not be reproduced without written permission. Written dimensions should be followed and checked before construction on site by the contractor.

studio@swofo.co.uk
www.swofo.co.uk

SWOFO
ARCHITECTS