



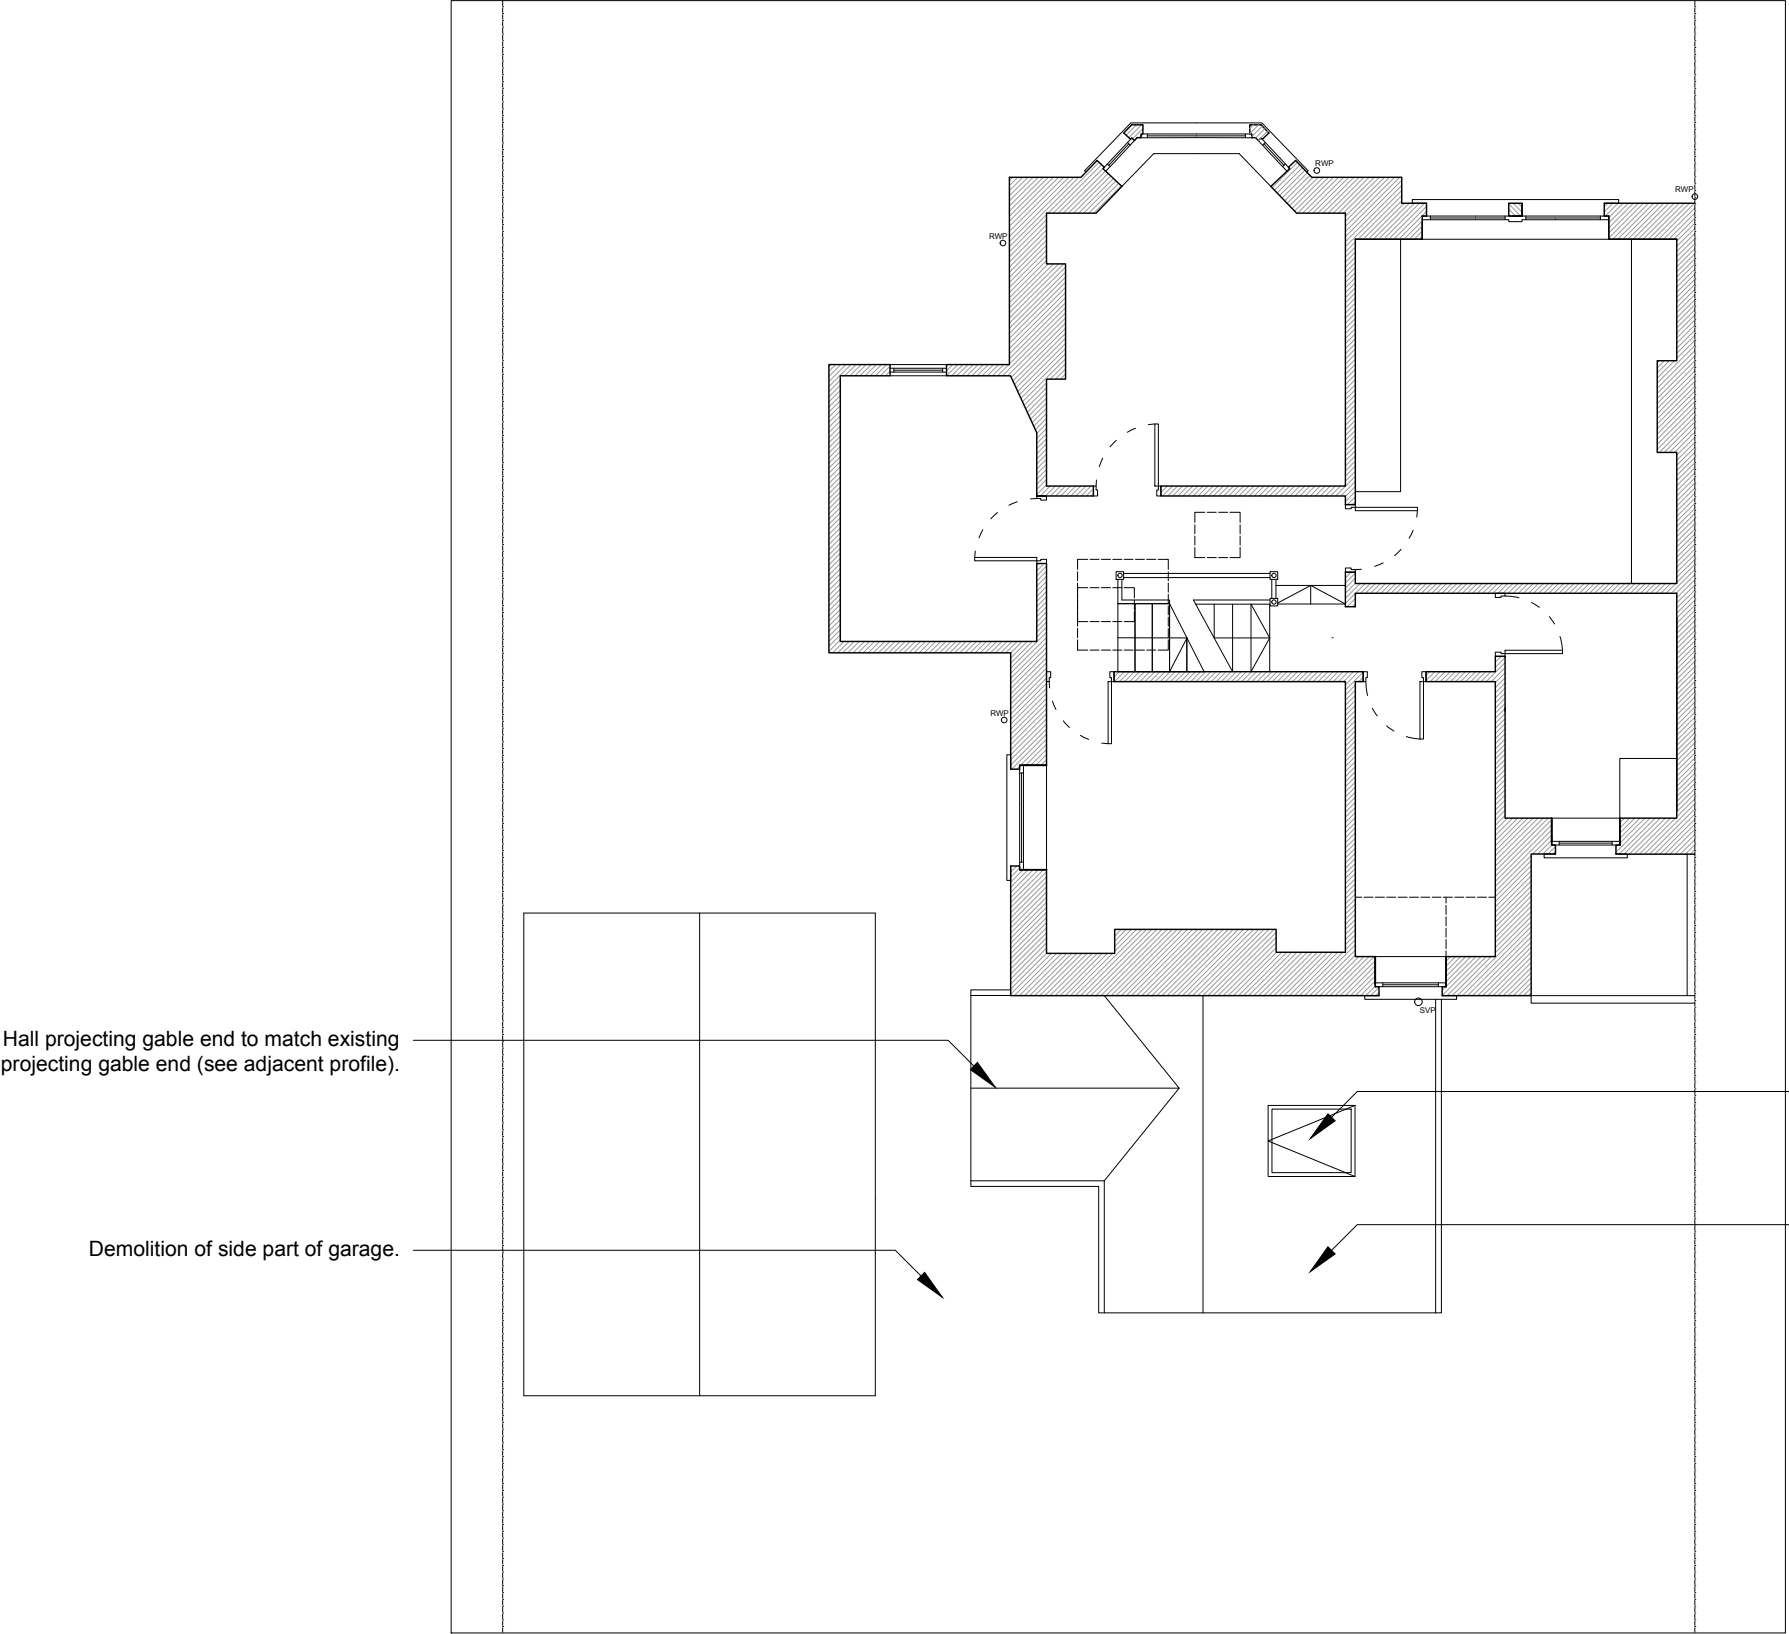


First Floor Plan


PROPOSED

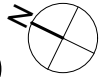

REVISION	DATE	NOTES	REVISION	DATE	NOTES	A_RBB_P_301 PROPOSED FLOOR PLANS	C 1:100 @ A3
A	24.11.2022	A - Initial Drawing Issue	-	-	-	18 Robertson Road	
B	14.12.2022	B - Planning Issue	-	-	-	Buxton, Derbyshire, SK17 9DY	
C	06.01.2023	C - Planning Issue	-	-	-	Mr & Mrs Andrews	
© SWOFO ARCHITECTS LTD - REGISTERED COMPANY 10241323. This drawing are the copyright of the Architect and may not be reproduced without written permission. Written dimensions should be followed and checked before construction on site by the contractor.							

REVISION	DATE	NOTES	REVISION	DATE	NOTES	A_RBB_P_300 PROPOSED FLOOR PLANS	C
A	24.11.2022	A - Initial Drawing Issue	-	-	-	18 Robertson Road	1:100
B	14.12.2022	B - Planning Issue	-	-	-	Buxton, Derbyshire, SK17 9DY	@ A3
C	06.01.2023	C - Planning Issue	-	-	-	Mr & Mrs Andrews	
© SWOFO ARCHITECTS LTD - REGISTERED COMPANY 10241323. This drawing are the copyright of the Architect and may not be reproduced without written permission. Written dimensions should be followed and checked before construction on site by the contractor.							

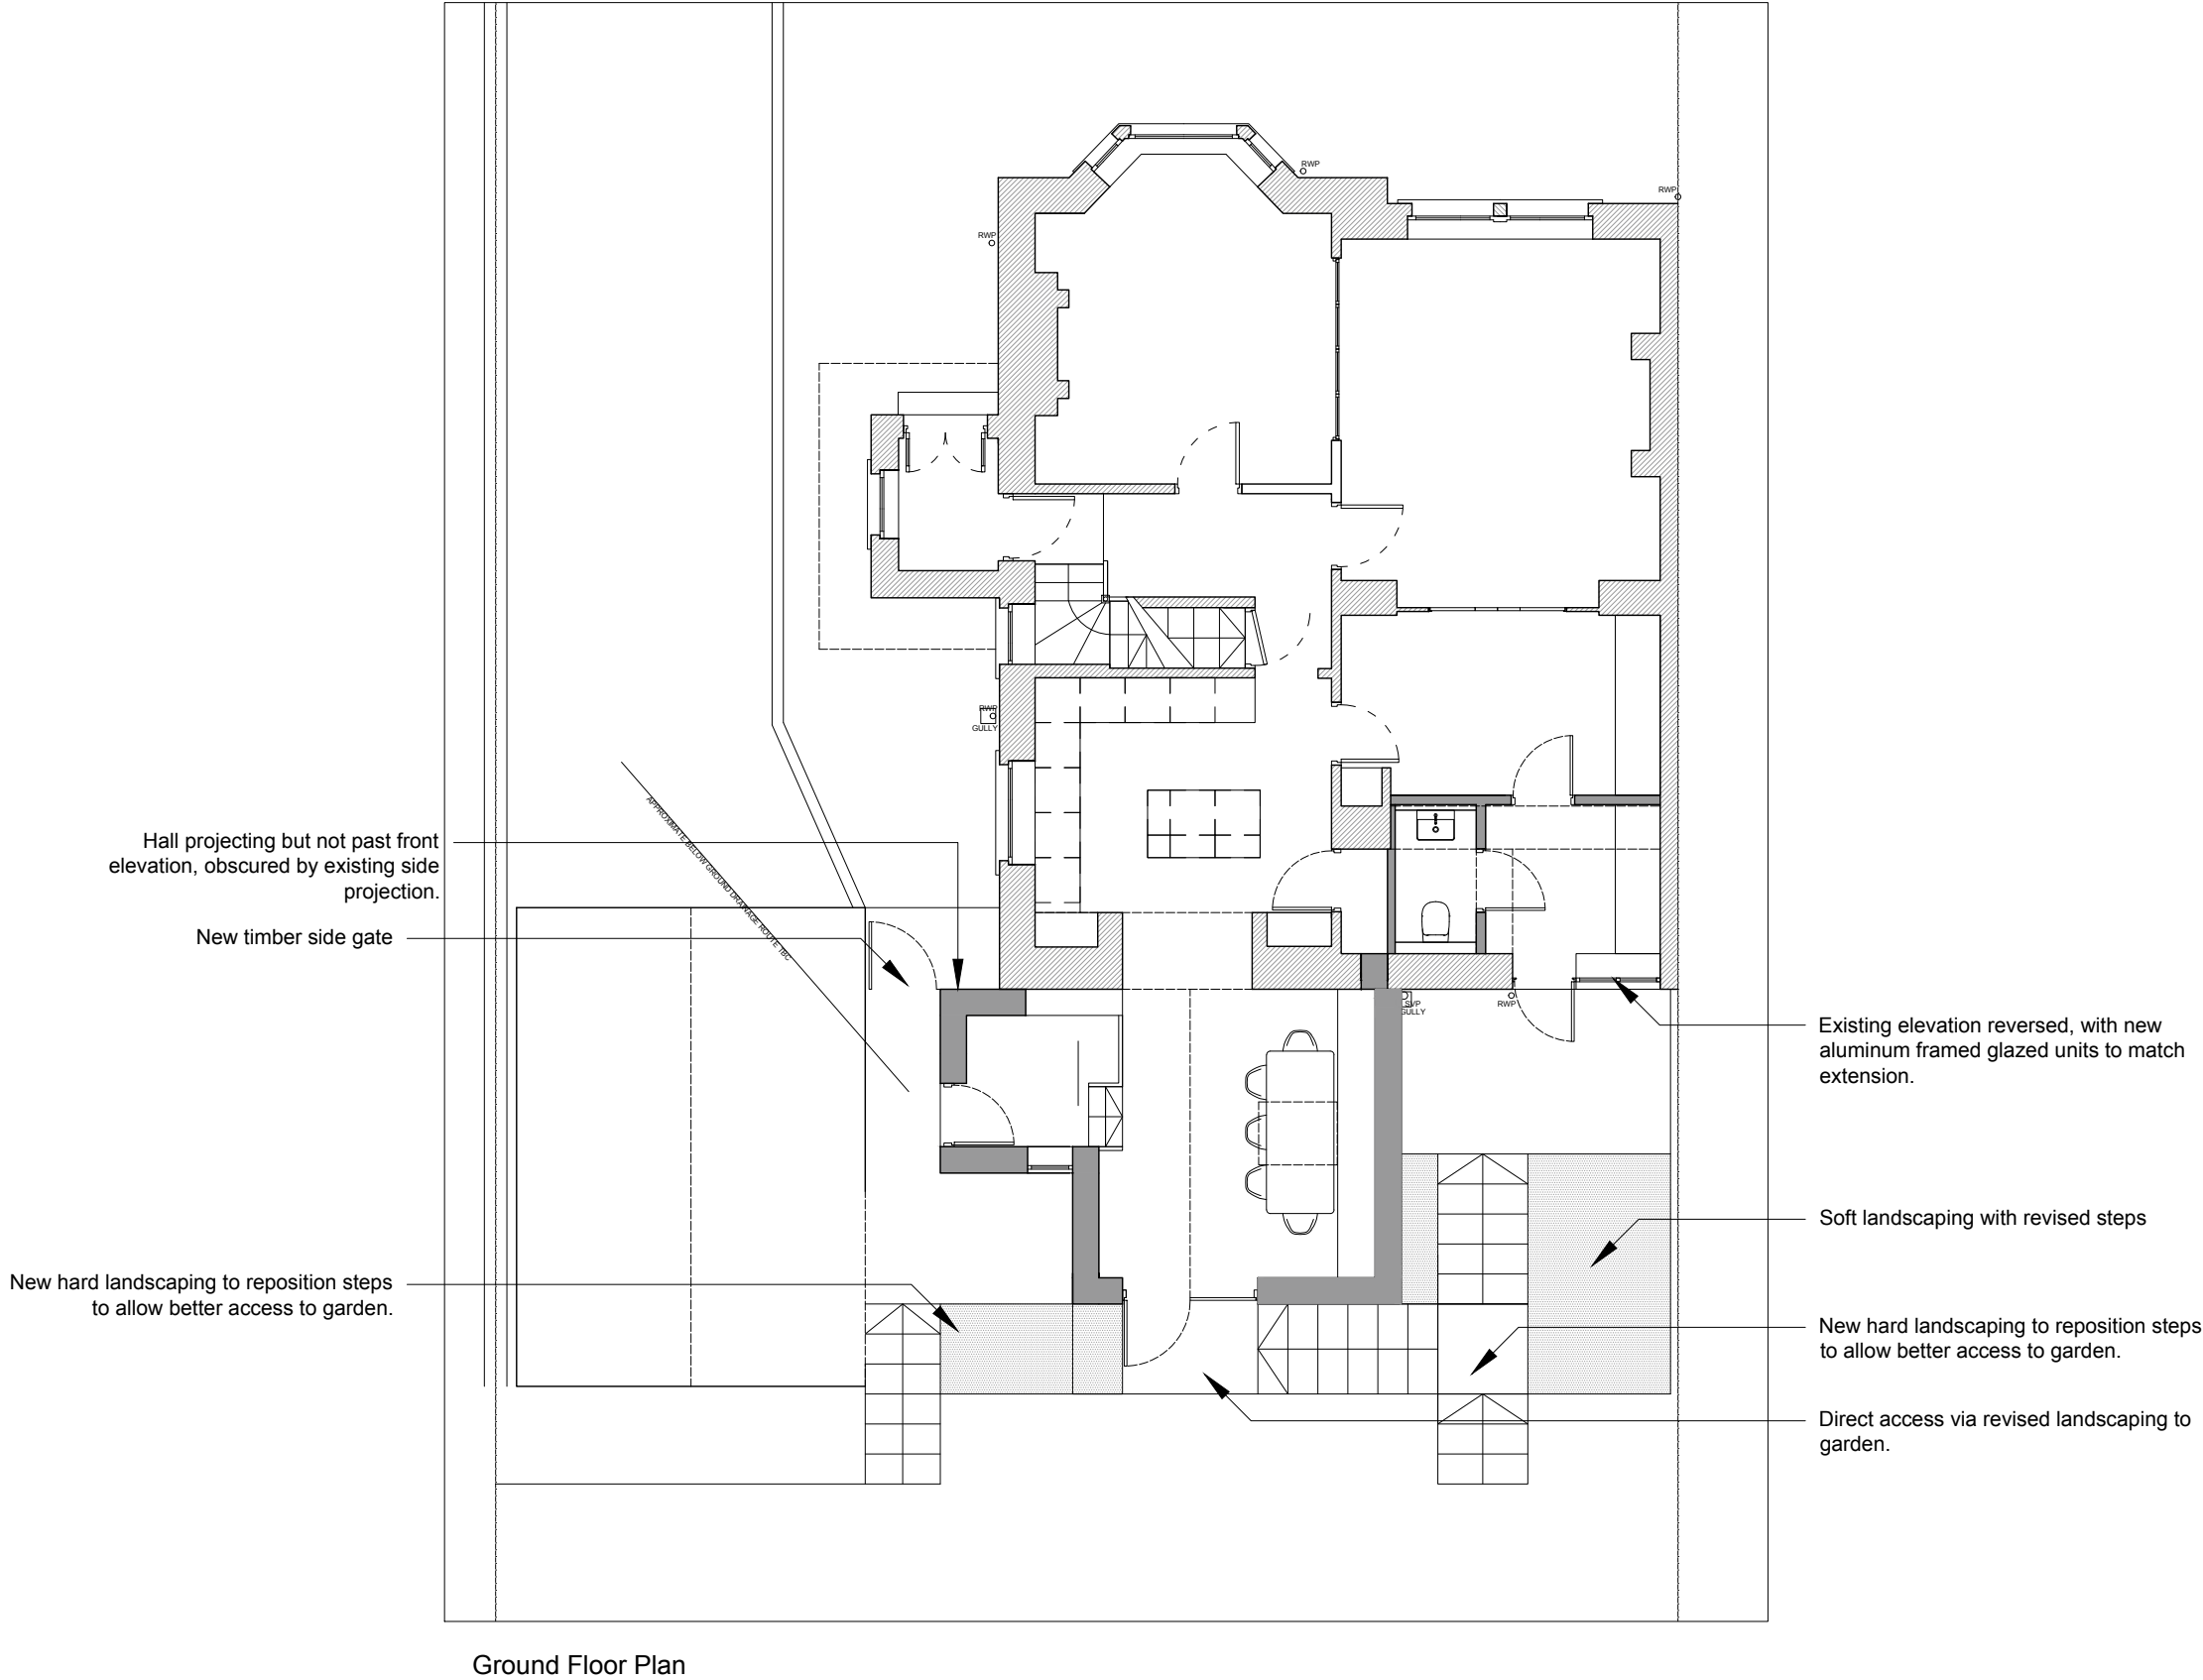

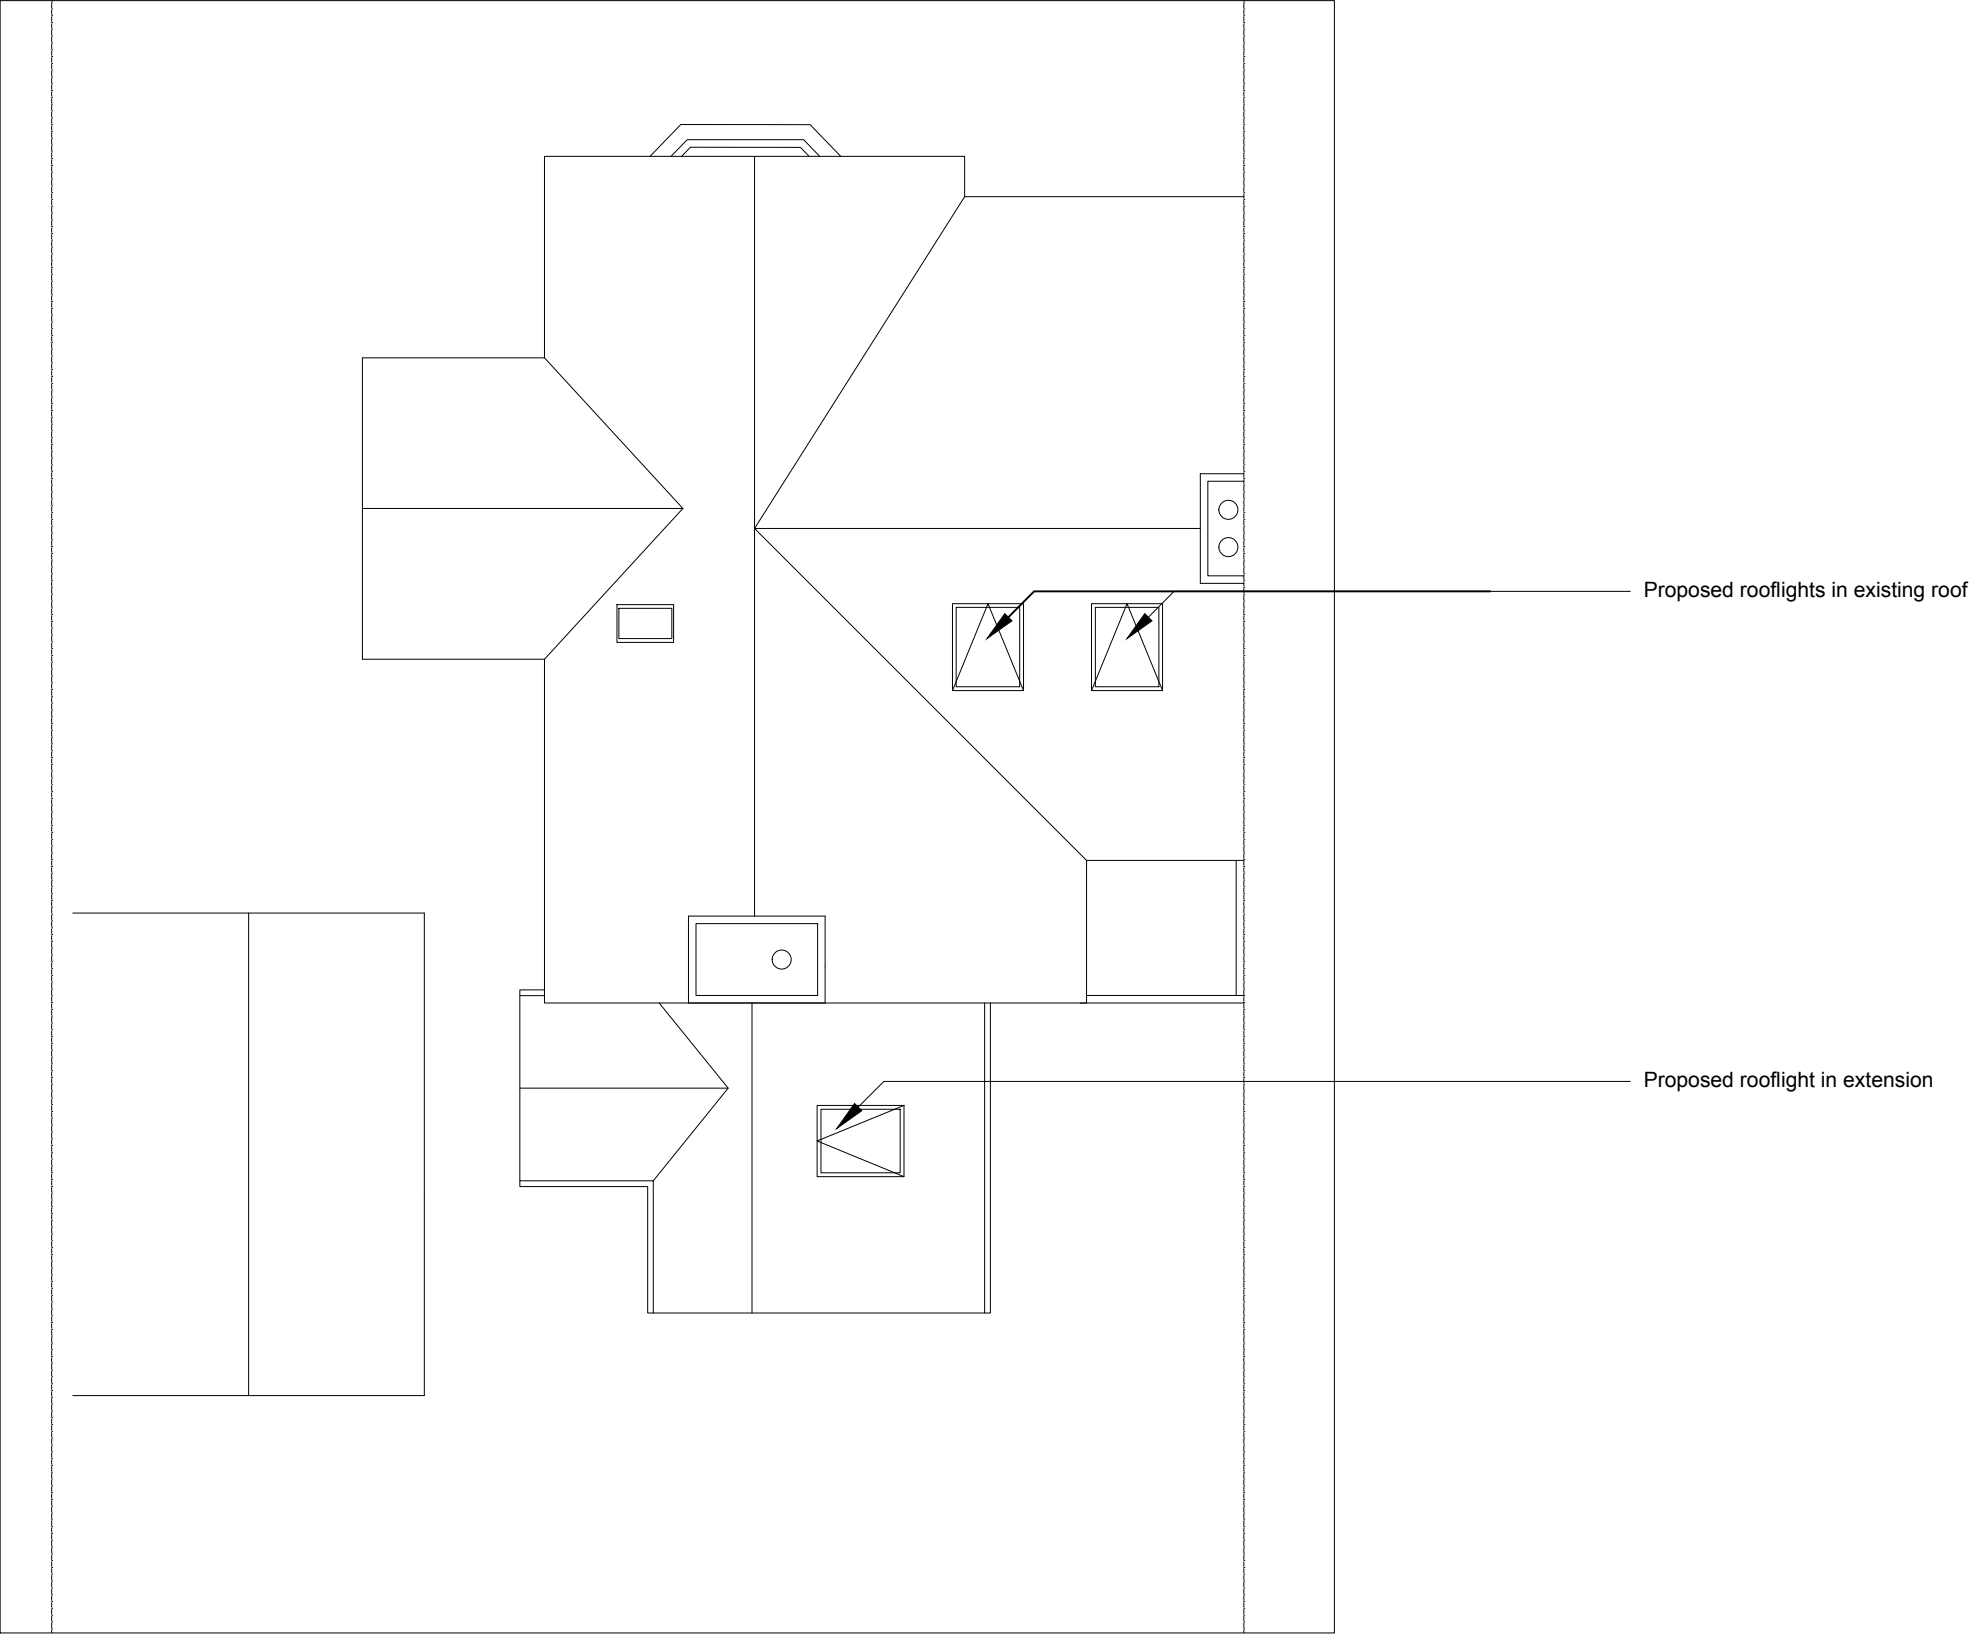

Roof Plan


PROPOSED



REVISION	DATE	NOTES	REVISION	DATE	NOTES	A_RBB_P_303	C
A	24.11.2022	A - Initial Drawing Issue	-	-	-	PROPOSED FLOOR PLANS	1:100
B	14.12.2022	B - Planning Issue	-	-	-	18 Robertson Road	@ A3
C	06.01.2023	C - Planning Issue	-	-	-	Buxton, Derbyshire, SK17 9DY	
© SWOFO ARCHITECTS LTD - REGISTERED COMPANY 10241323. This drawing are the copyright of the Architect and may not be reproduced without written permission. Written dimensions should be followed and checked before construction on site by the contractor.						Mr & Mrs Andrews	



PROPOSED

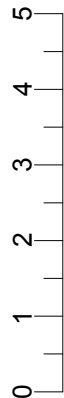


REVISION	DATE	NOTES	REVISION	DATE	NOTES	A_RBB_P_304	C	
A	24.11.2022	A - Initial Drawing Issue	-	-	-	PROPOSED FLOOR PLANS		
B	14.12.2022	B - Planning Issue	-	-	-	18 Robertson Road		1:100
C	06.01.2023	C - Planning Issue	-	-	-	Buxton, Derbyshire, SK17 9DY		@ A3
© SWOFO ARCHITECTS LTD - REGISTERED COMPANY 10241323. This drawing are the copyright of the Architect and may not be reproduced without written permission. Written dimensions should be followed and checked before construction on site by the contractor.						Mr & Mrs Andrews		



SWOFO
ARCHITECTS

REVISION	DATE	NOTES	REVISION	DATE	NOTES	A_RBB_P_400	C
A	24.11.2022	A - Initial Drawing Issue	-	-	-	PROPOSED FRONT ELEVATION	
B	14.12.2022	B - Planning Issue	-	-	-	18 Robertson Road	1:100
C	06.01.2023	C - Planning Issue	-	-	-	Buxton, Derbyshire, SK17 9DY	@ A3
© SWOFO ARCHITECTS LTD - REGISTERED COMPANY 10241323. This drawing are the copyright of the Architect and may not be reproduced without written permission. Written dimensions should be followed and checked before construction on site by the contractor.						Mr & Mrs Andrews	

REVISION	DATE	NOTES	REVISION	DATE	NOTES	A_RBB_P_401	C	
A	24.11.2022	A - Initial Drawing Issue	-	-	-	PROPOSED REAR ELEVATION		
B	14.12.2022	B - Planning Issue	-	-	-	18 Robertson Road		1:100
C	06.01.2023	C - Planning Issue	-	-	-	Buxton, Derbyshire, SK17 9DY		@ A3
© SWOFO ARCHITECTS LTD - REGISTERED COMPANY 10241323. This drawing are the copyright of the Architect and may not be reproduced without written permission. Written dimensions should be followed and checked before construction on site by the contractor.						Mr & Mrs Andrews		


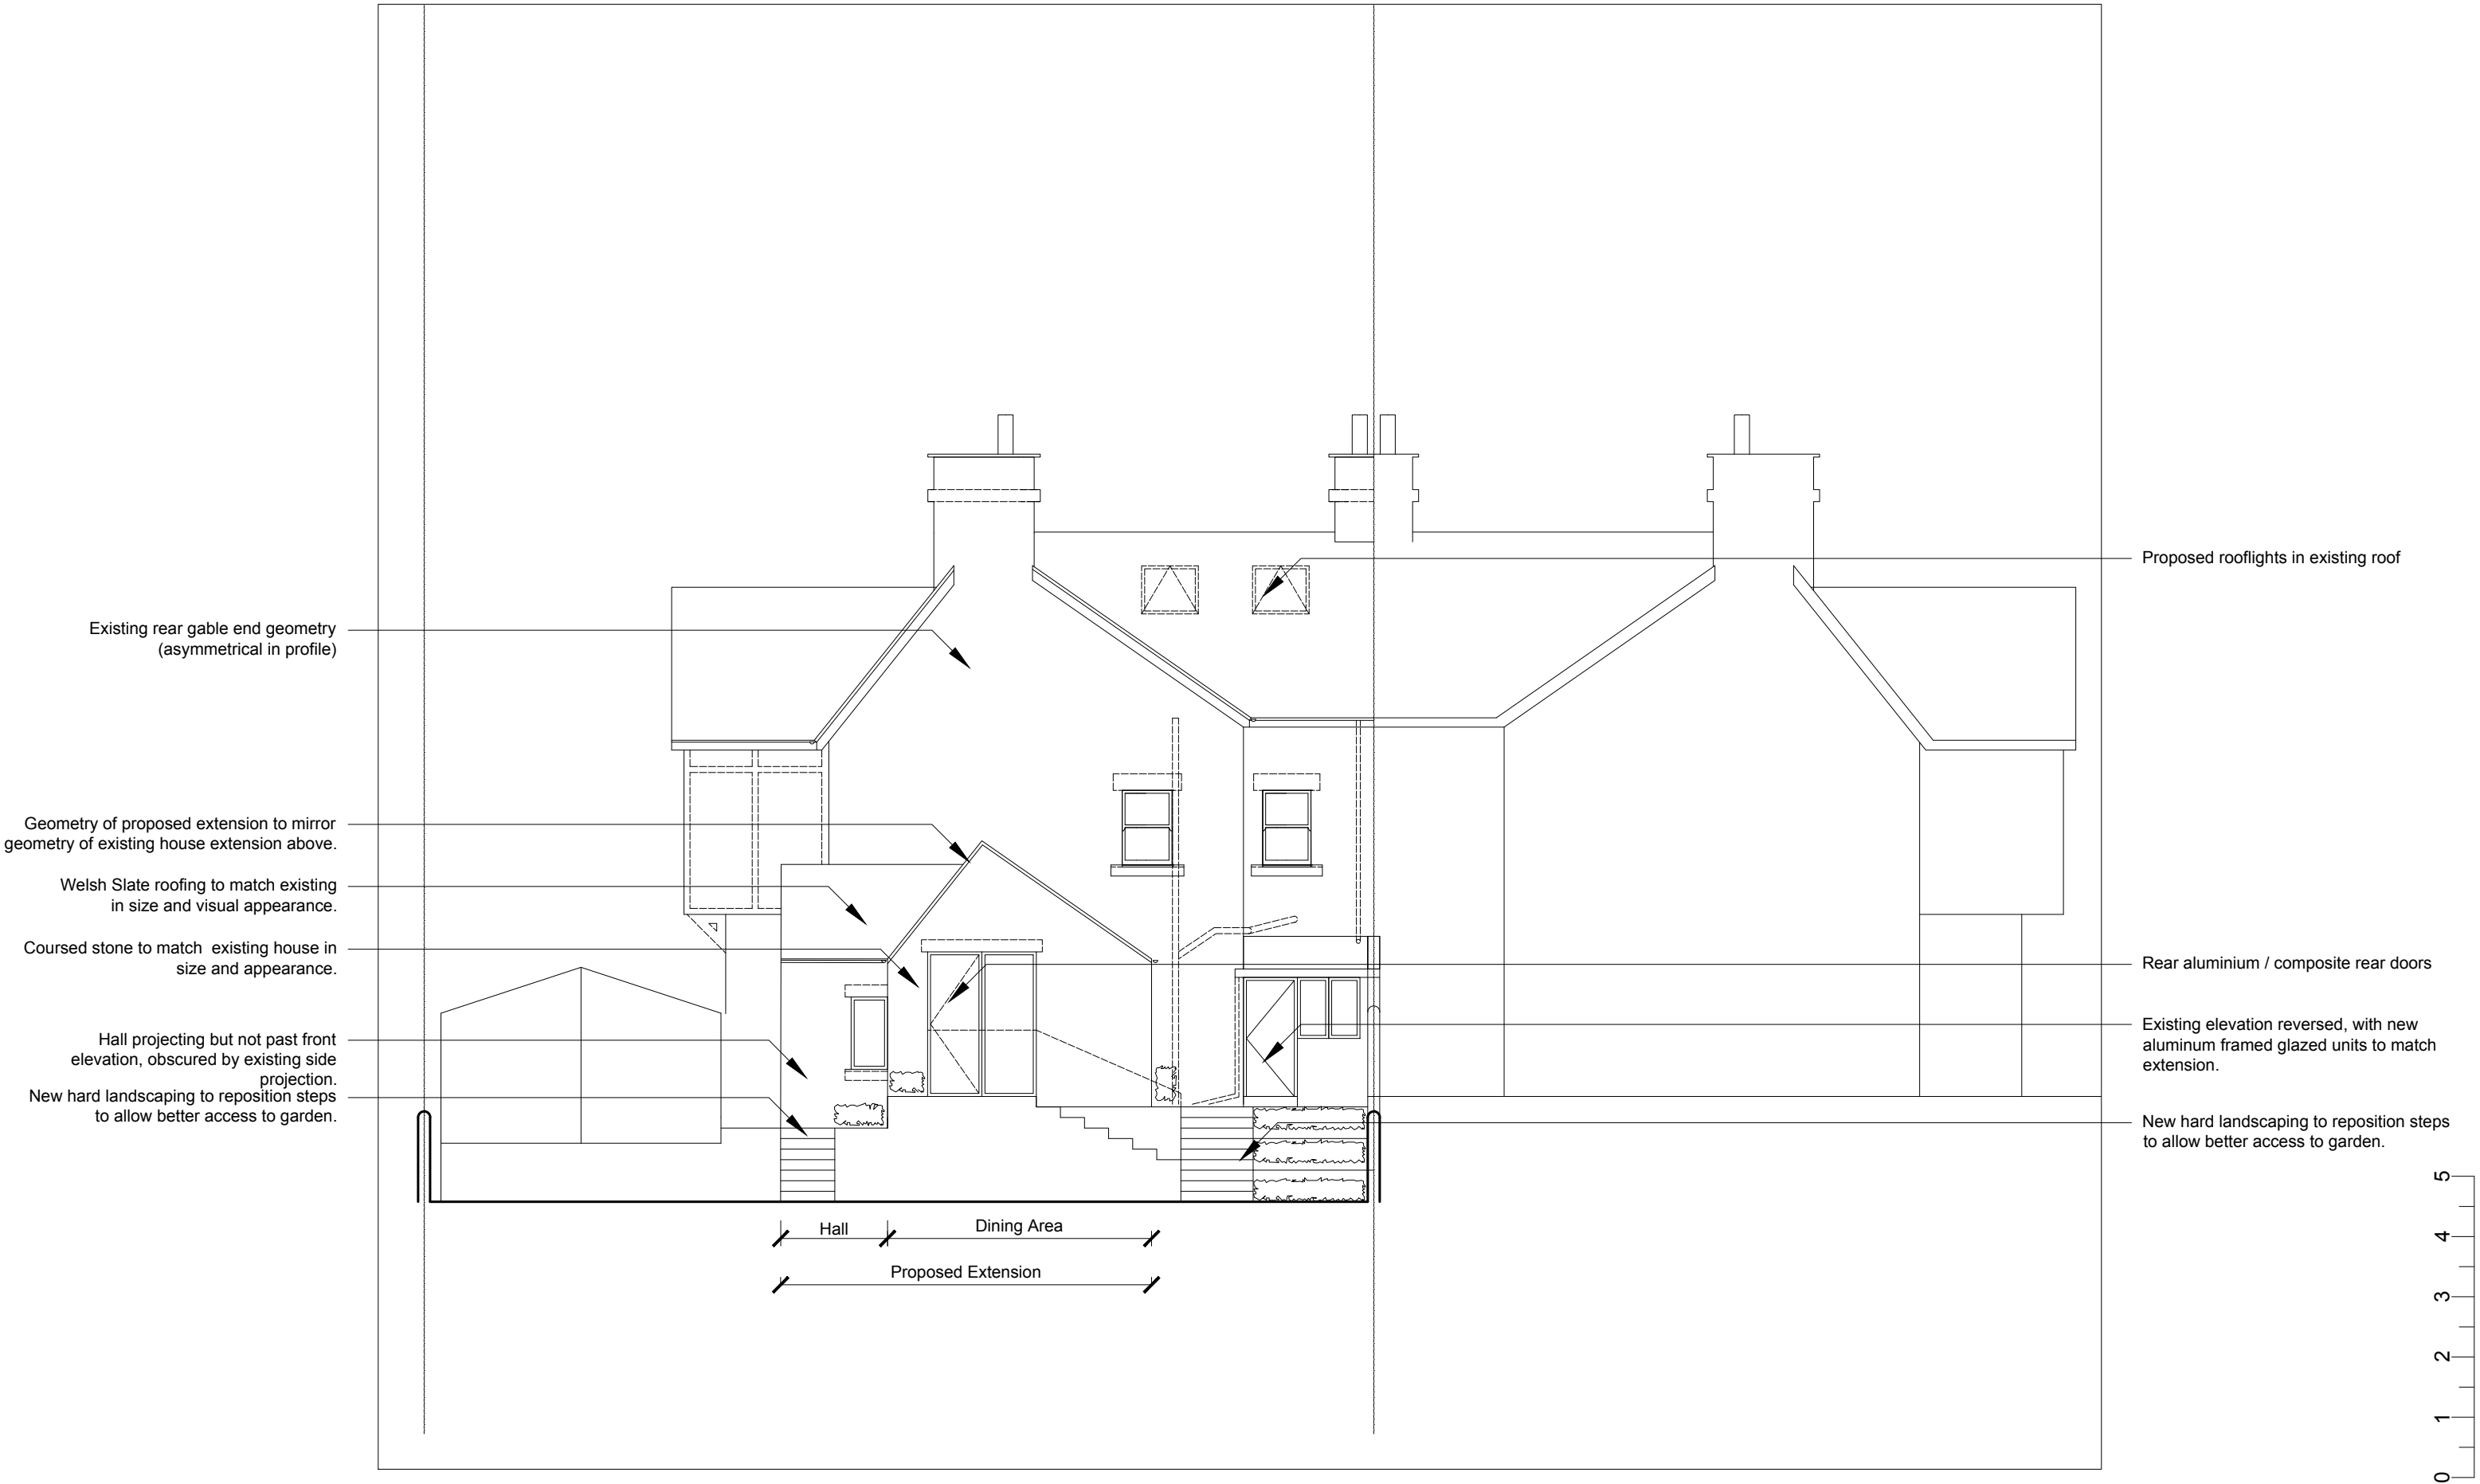


PROPOSED

REVISION	DATE	NOTES	REVISION	DATE	NOTES	A_RBB_P_402	C	
A	24.11.2022	A - Initial Drawing Issue	-	-	-	PROPOSED SIDE ELEVATION		
B	14.12.2022	B - Planning Issue	-	-	-	18 Robertson Road		1:100
C	06.01.2023	C - Planning Issue	-	-	-	Buxton, Derbyshire, SK17 9DY		@ A3
© SWOFO ARCHITECTS LTD - REGISTERED COMPANY 10241323. This drawing are the copyright of the Architect and may not be reproduced without written permission. Written dimensions should be followed and checked before construction on site by the contractor.						Mr & Mrs Andrews		



PROPOSED

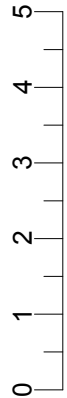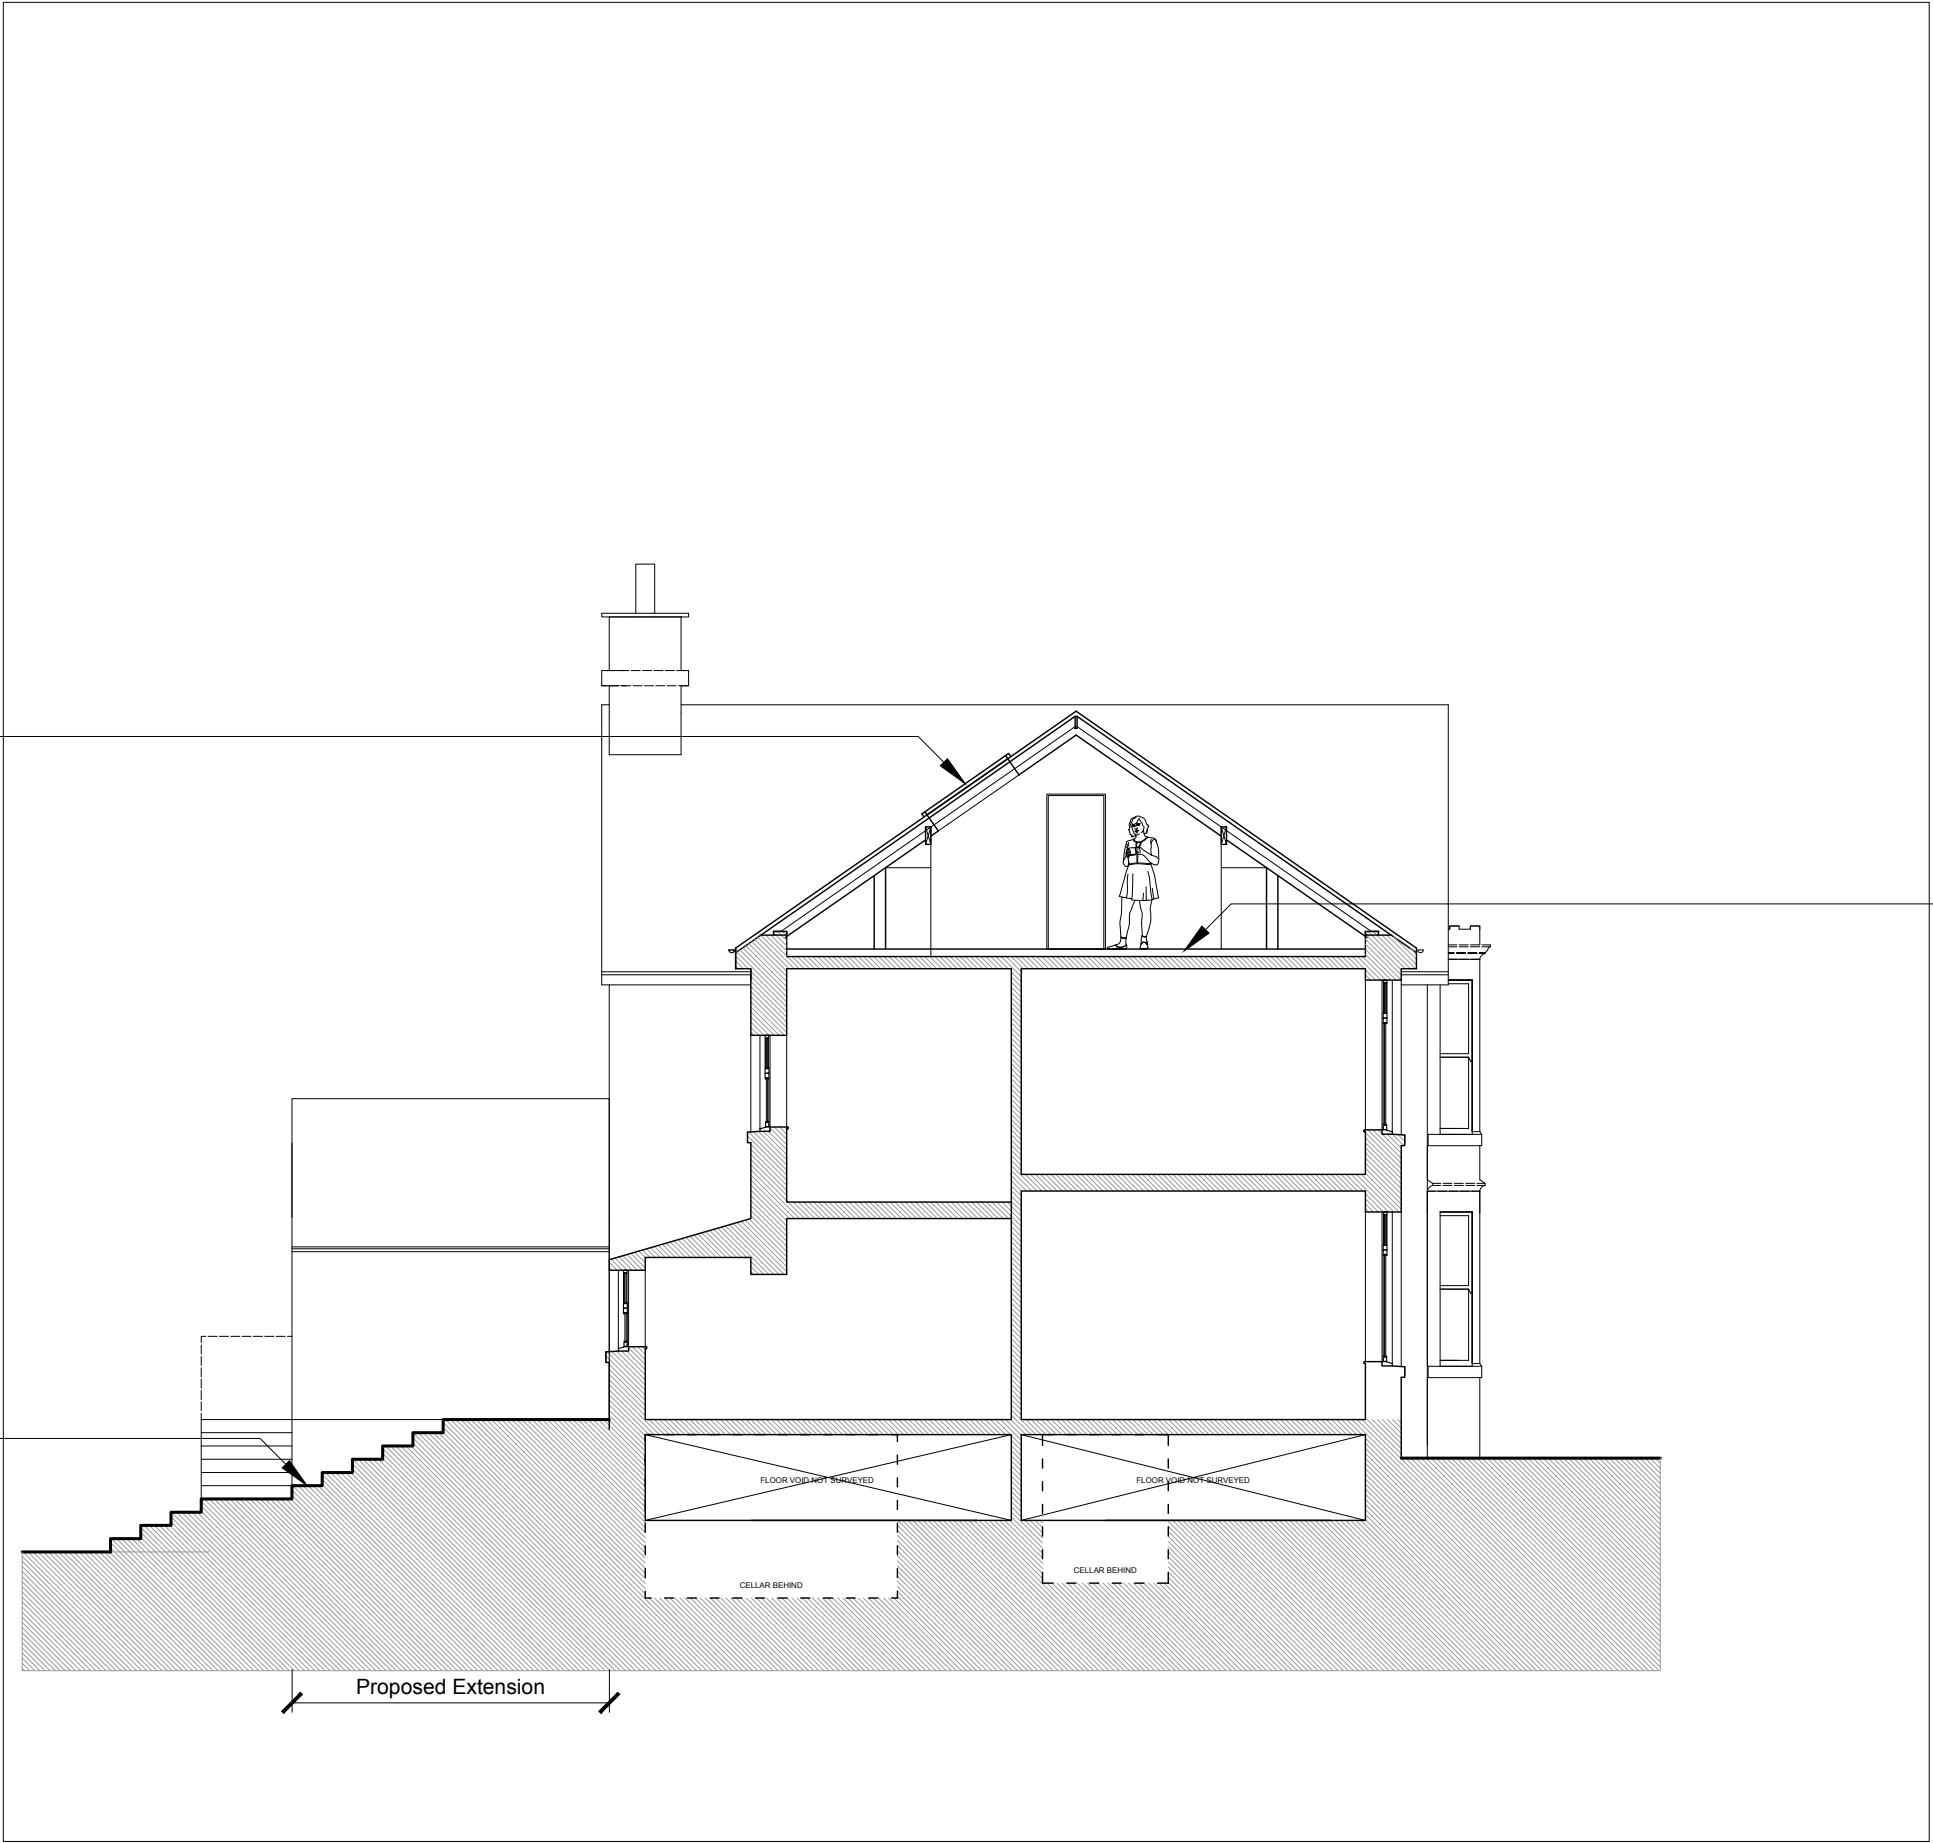

PROPOSED

REVISION	DATE	NOTES	REVISION	DATE	NOTES	A_RBB_P_403	C
A	24.11.2022	A - Initial Drawing Issue	-	-	-	PROPOSED SECTION/SIDE ELEVATION	
B	14.12.2022	B - Planning Issue	-	-	-	18 Robertson Road	
C	06.01.2023	C - Planning Issue	-	-	-	Buxton, Derbyshire, SK17 9DY	
© SWOFO ARCHITECTS LTD - REGISTERED COMPANY 10241323. This drawing are the copyright of the Architect and may not be reproduced without written permission. Written dimensions should be followed and checked before construction on site by the contractor.						Mr & Mrs Andrews	@ A3



PROPOSED

REVISION	DATE	NOTES	REVISION	DATE	NOTES	A_RBB_P_410 PROPOSED REAR SECTION	C
A	24.11.2022	A - Initial Drawing Issue	-	-	-	18 Robertson Road	1:100
B	14.12.2022	B - Planning Issue	-	-	-	Buxton, Derbyshire, SK17 9DY	@ A3
C	06.01.2023	C - Planning Issue	-	-	-	Mr & Mrs Andrews	
© SWOFO ARCHITECTS LTD - REGISTERED COMPANY 10241323. This drawing are the copyright of the Architect and may not be reproduced without written permission. Written dimensions should be followed and checked before construction on site by the contractor.							



PROPOSED