


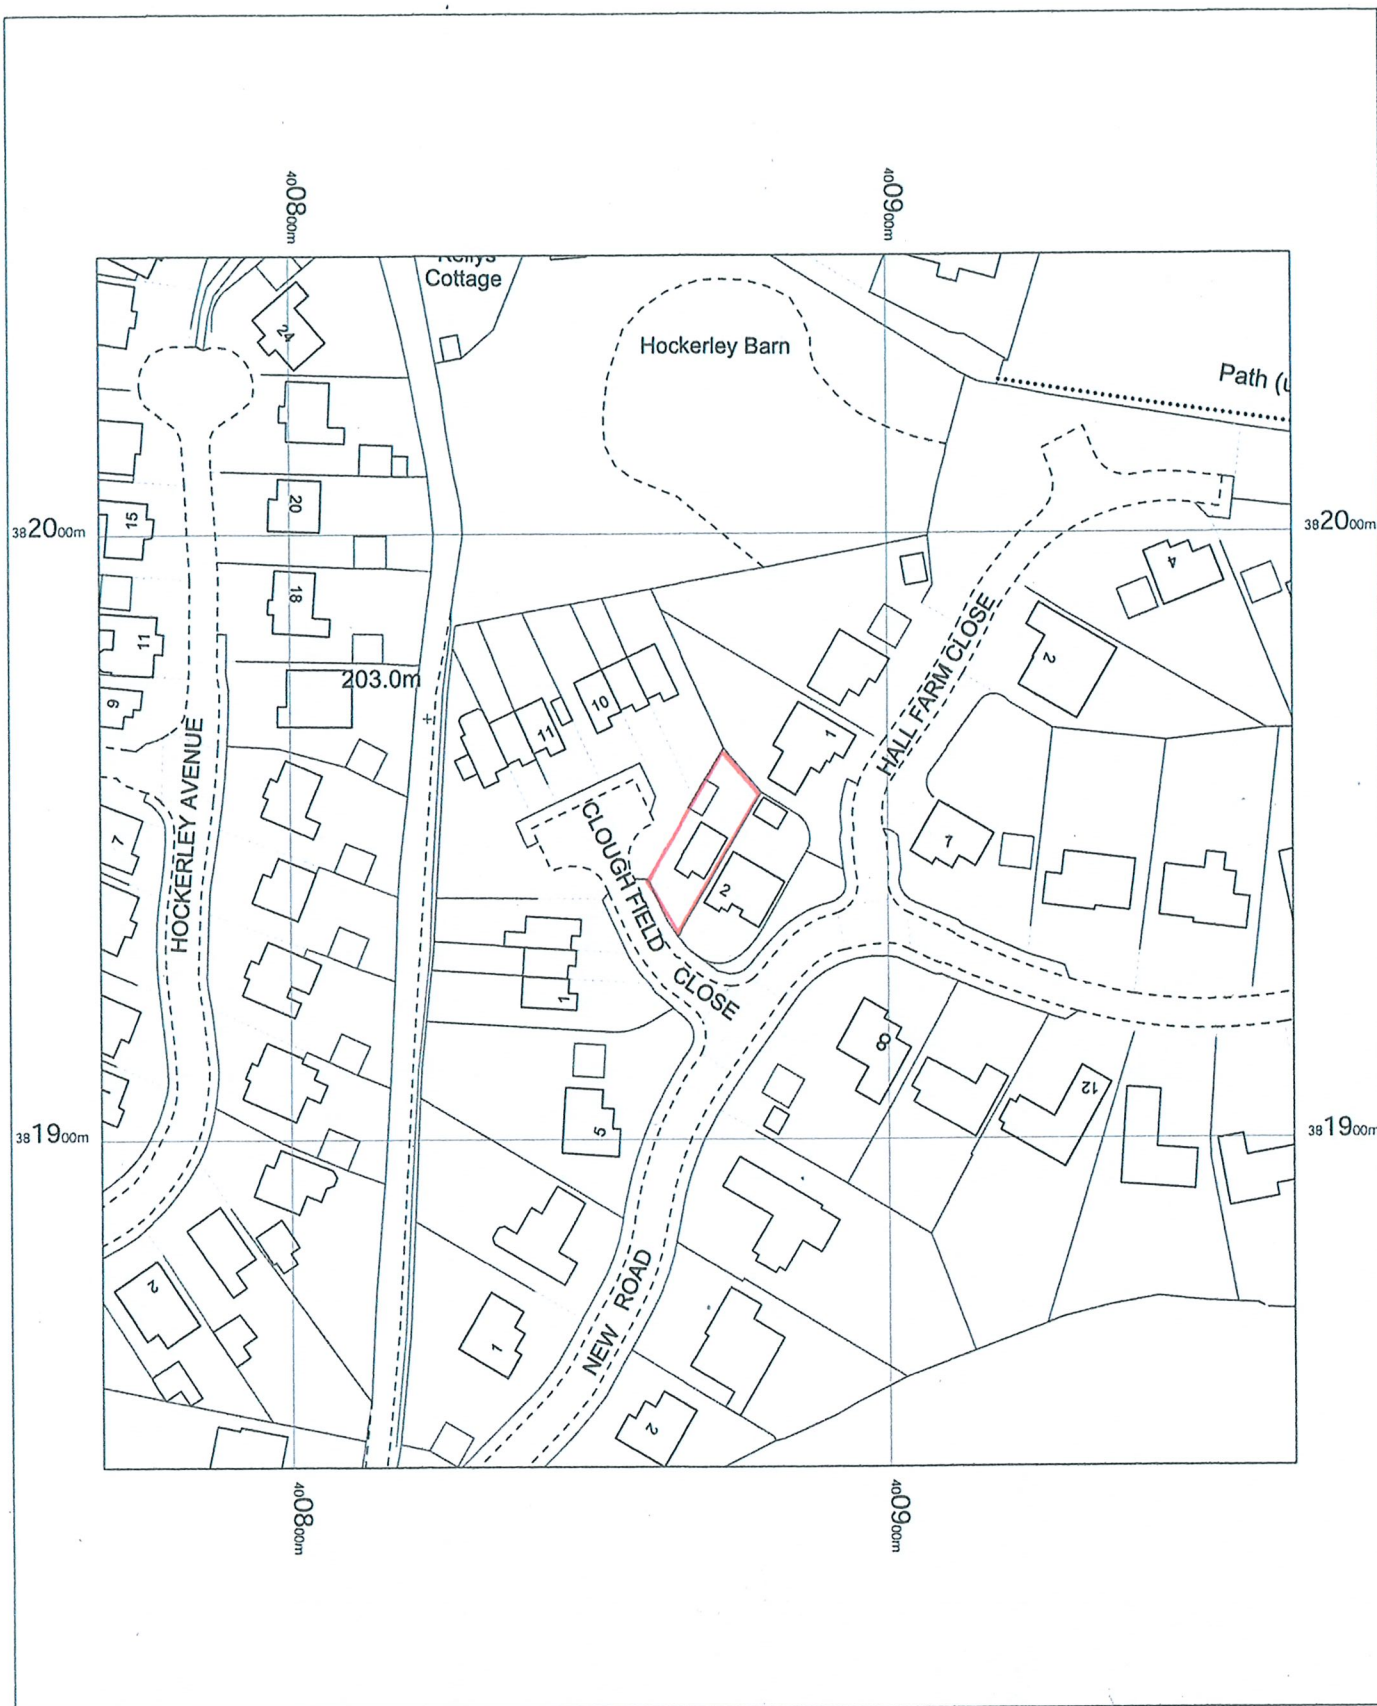

4 CLOUGH FIELD CLOSE
WHALEY BRIDGE
SK23 7GB

OS MasterMap 1250/2500/10000 scale
Wednesday, January 11, 2023, ID: BW1-01080307
www.blackwellmapping.co.uk

1:1250 scale print at A4, Centre: 400868 E, 381946 N

©Crown Copyright Ordnance Survey. Licence no. 100041041



BLACKWELL'S
www.blackwellmapping.co.uk

TEL: 0114 268 7658
maps.sheffield@blackwell.co.uk