


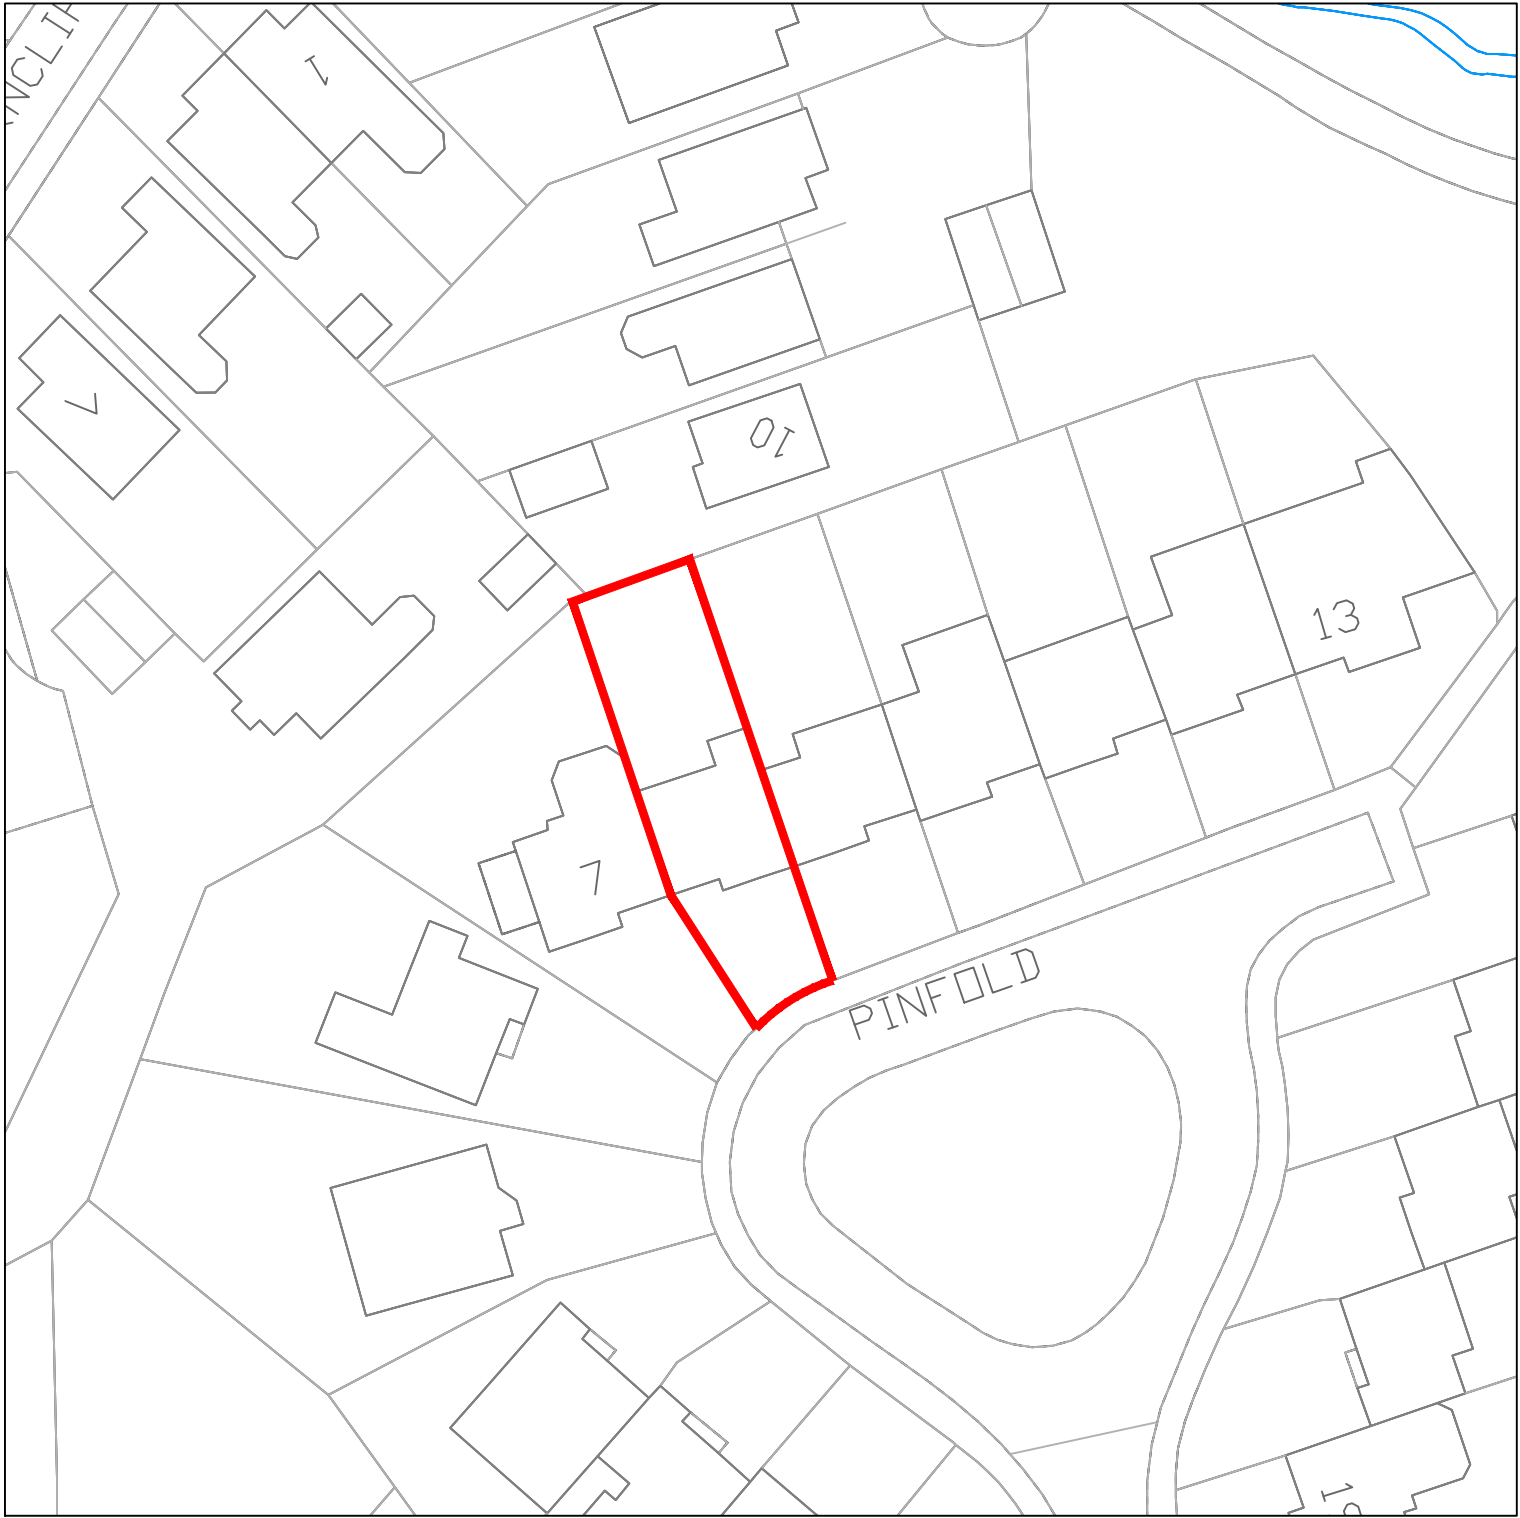


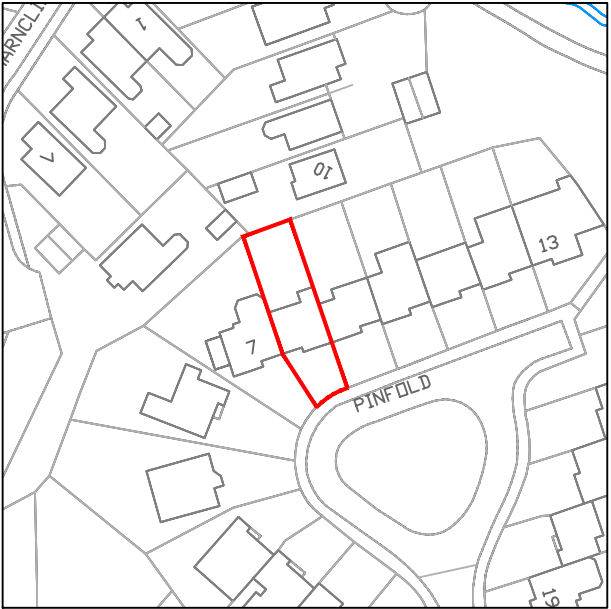

SITE LOCATION PLAN
SCALE: 1:500

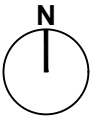

SITE LOCATION PLAN
SCALE: 1:1250

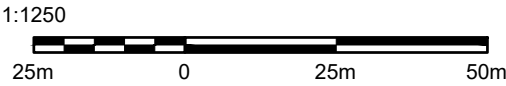

General Notes

All site dimensions shall be verified by the Contractor on site prior to commencing any works.

ARRON EL-AMMAR SHALL HAVE NO RESPONSIBILITY FOR ANY USE MADE OF THIS DOCUMENT OTHER THAN FOR THAT WHICH IT WAS PREPARED AND ISSUED.

ANY DRAWING ERRORS OR DIVERGENCES SHOULD BE BROUGHT TO THE ATTENTION OF ARRON EL-AMMAR AT THE ADDRESS SHOWN BELOW.

THIS DRAWING IS THE PROPERTY OF ARRON EL-AMMAR. COPYRIGHT IS RESERVED. THIS DRAWING SHALL NOT BE COPIED, REPRODUCED OR OTHERWISE USED WITHOUT THE CONSENT OF ARRON EL-AMMAR.

PLANNING BOUNDARY

Revision	A	Planning Submission	19.01.2023	AE
Scale	Various @ A3			
Status	PLANNING ONLY			
Drawn by	AE			
Date	03.08.2022			
Client	A Radcliffe			
Project	8 Pinfold, Glossop			
Drawing Description	Site Location Plans			
Drawing No.	21008-PL01	Rev.	A	

A|E

t ■ +44 (0)7714534517
e ■ arronelammar@outlook.com