



AS EXISTING

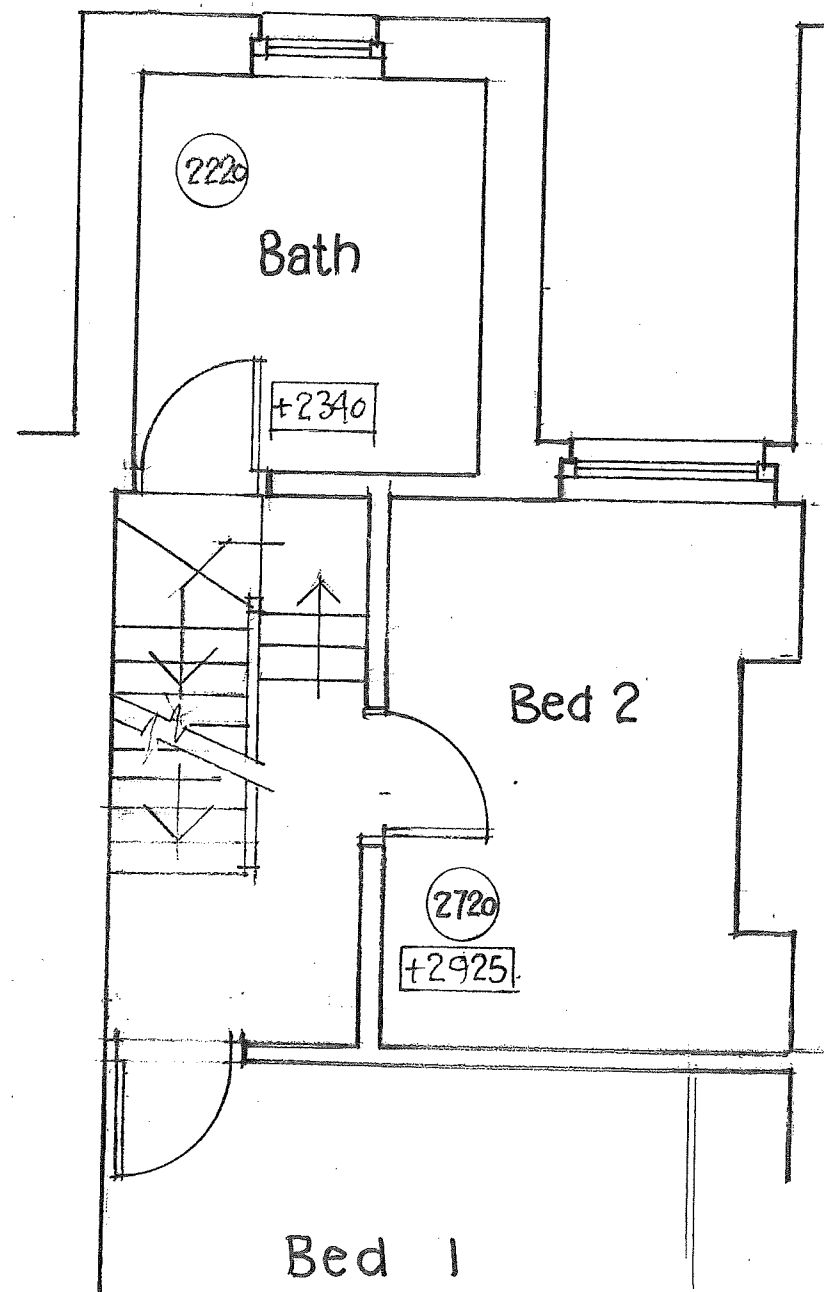

FIRST FLOOR PLAN 1:50

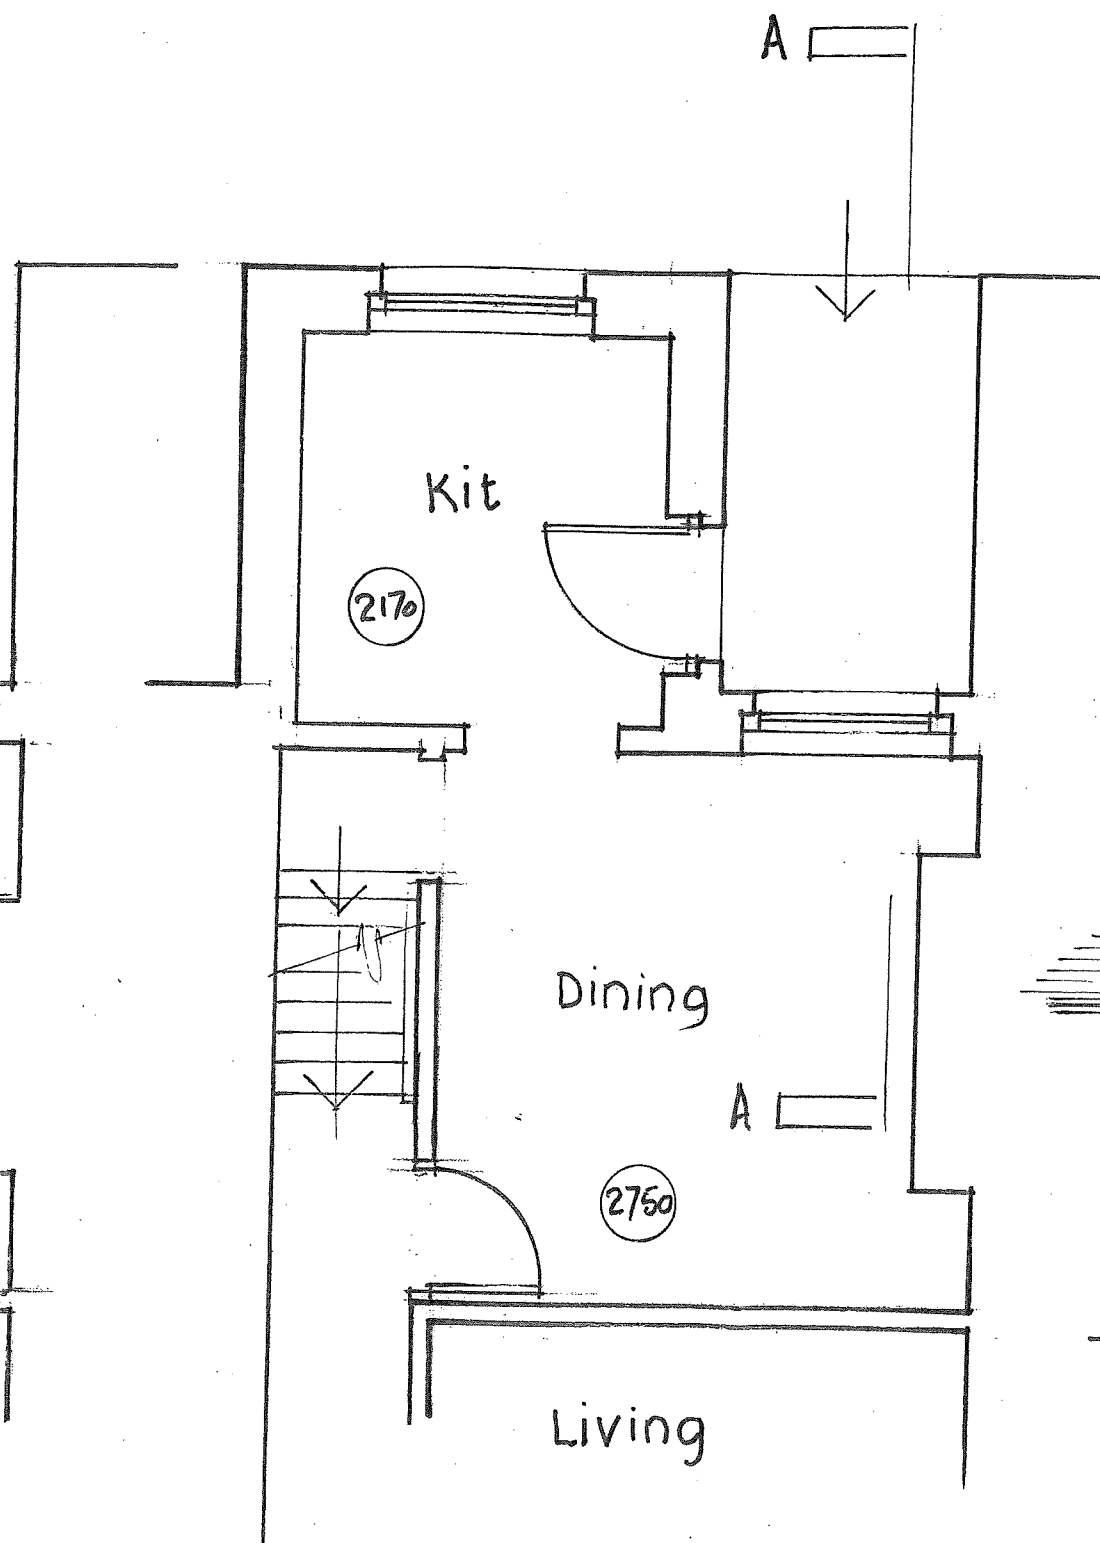

GROUND FLOOR PLAN 1:50

