



AS PROPOSED DETAILS

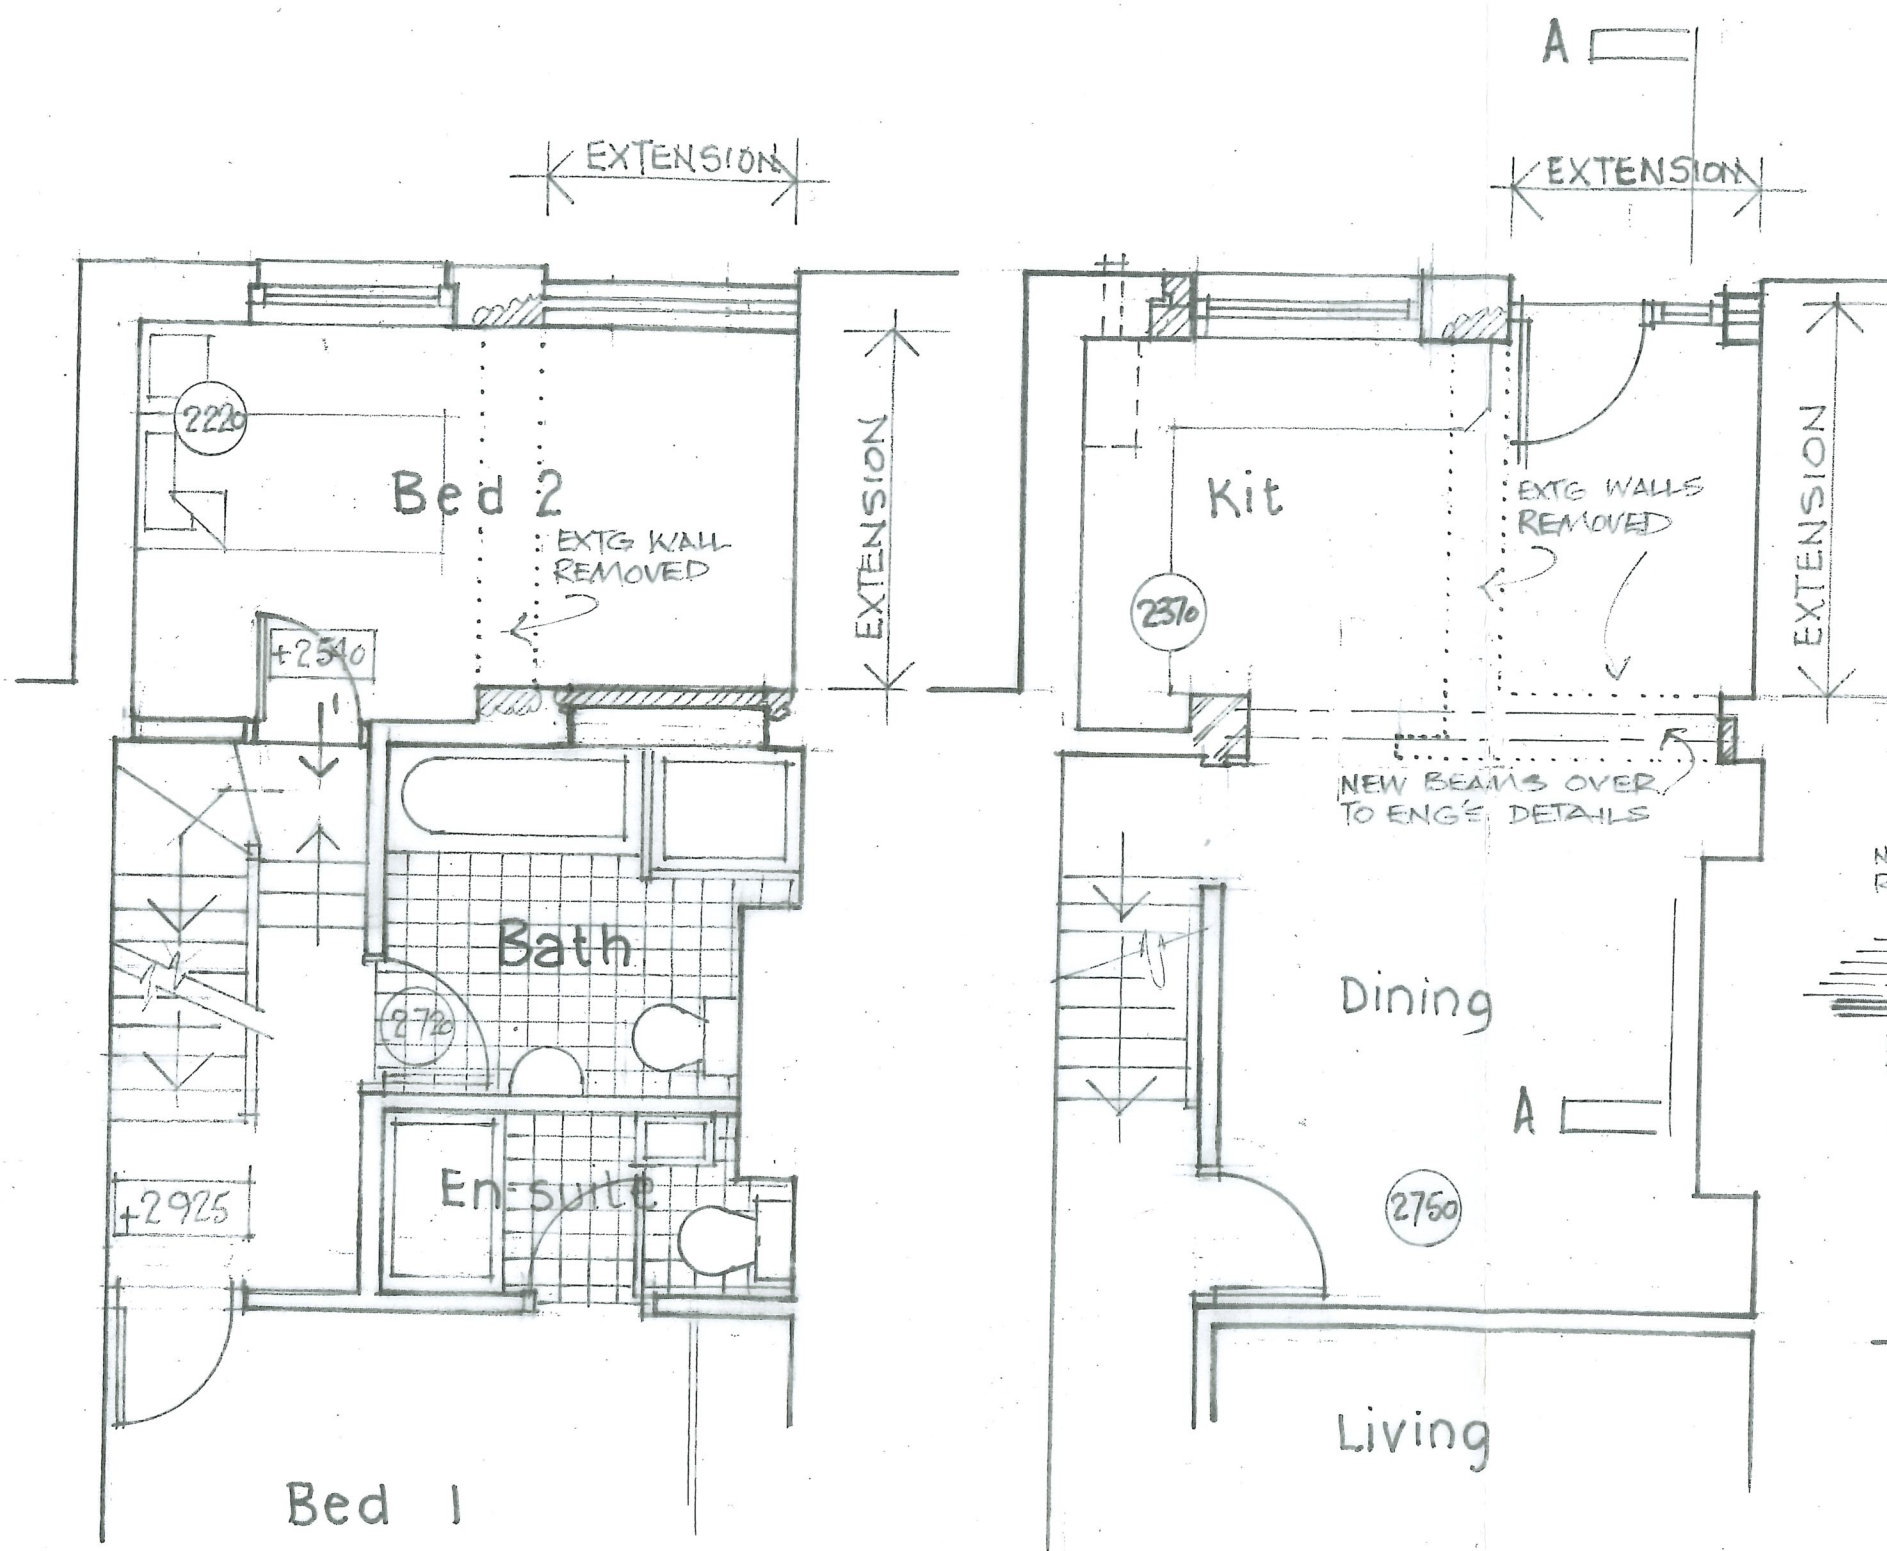


FIRST FLOOR PLAN 1:50

GROUND FLOOR PLAN 1:50

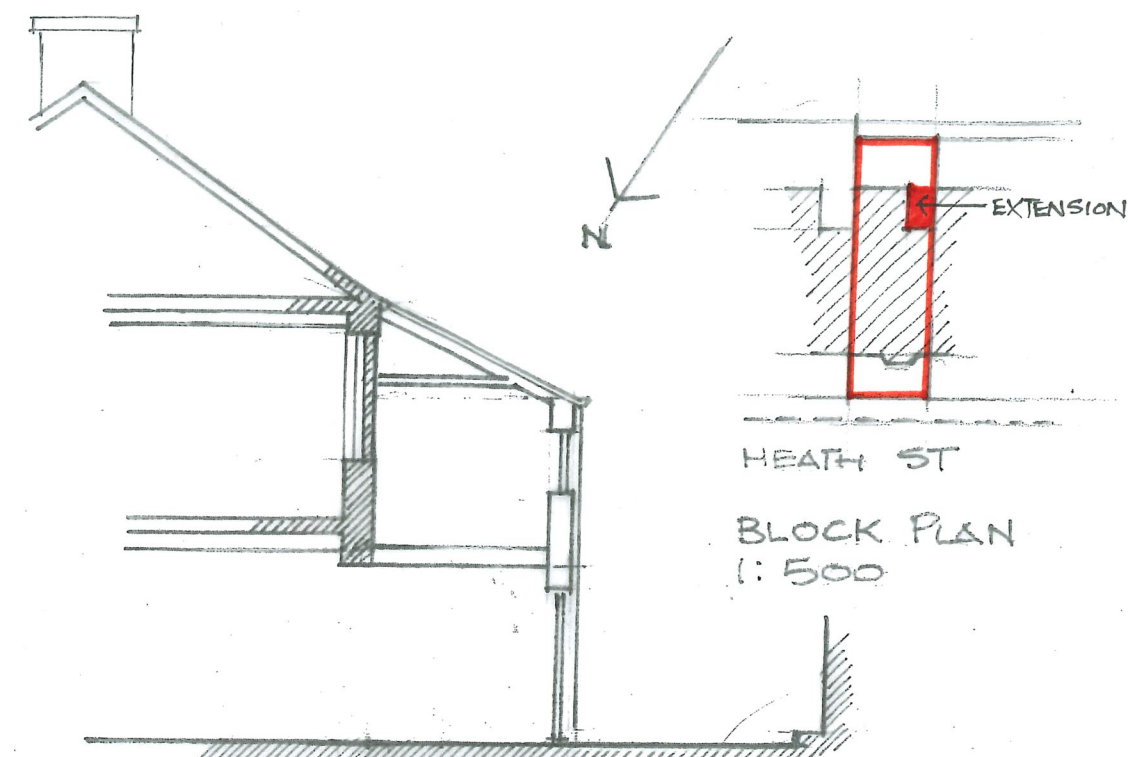

SECTION / ELEVATION A:A 1:100

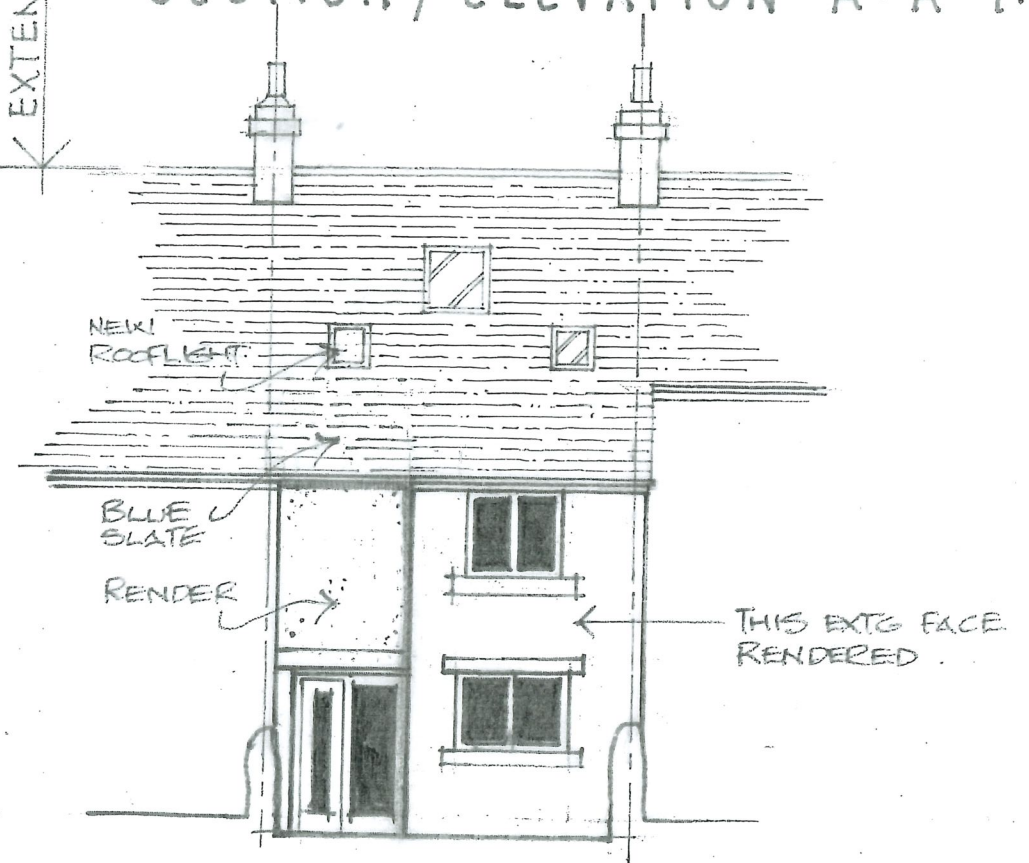

REAR ELEVATION 1:100