


GROUND FLOOR PLAN



FIRST FLOOR PLAN

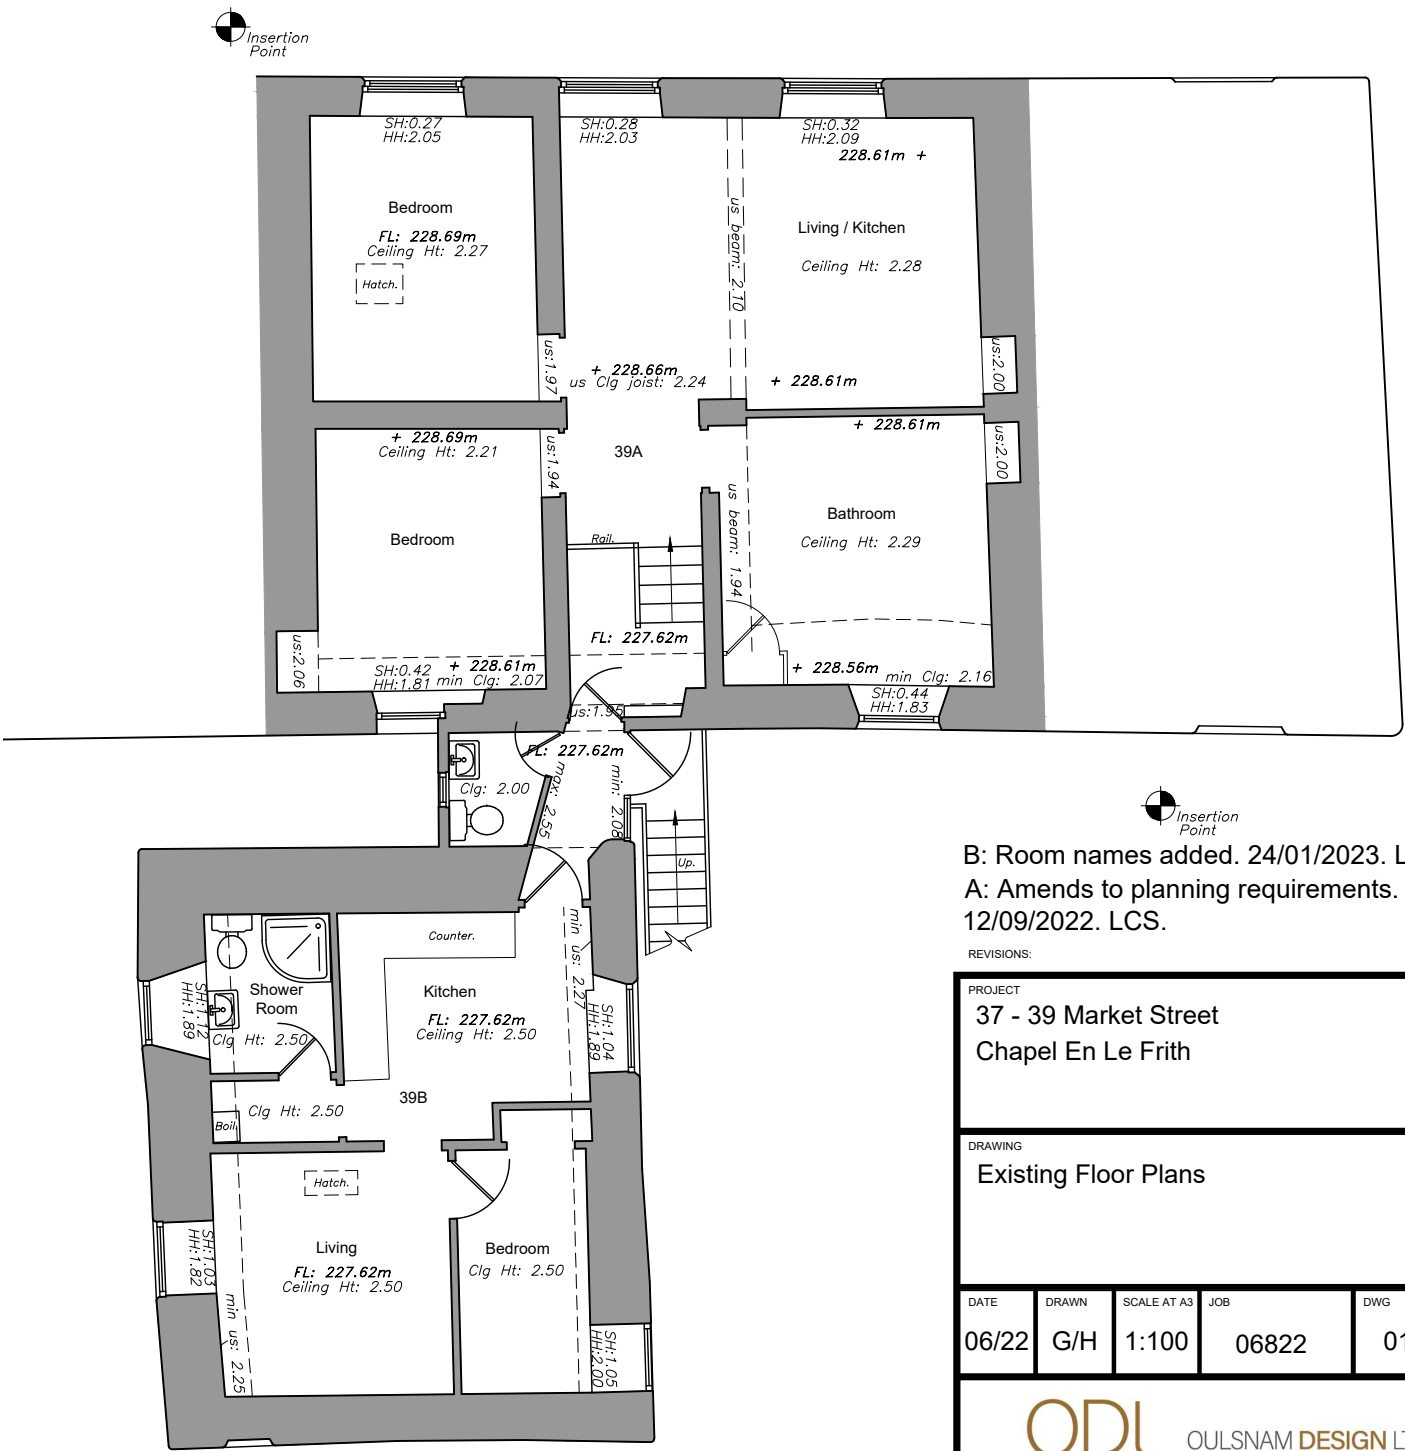

B: Room names added. 24/01/2023. LCS.
A: Amends to planning requirements.
12/09/2022. LCS.

REVISIONS:

PROJECT					
37 - 39 Market Street Chapel En Le Frith					
DRAWING					
Existing Floor Plans					
DATE	DRAWN	SCALE AT A3	JOB	DWG	REV
06/22	G/H	1:100	06822	01	B

ODL OULSNAM DESIGN LTD
Creative Architecture & Planning
Exclusive Interior Design

Oulsnam Design Limited
Milford Stables, Milford, Bakewell, Derbyshire, DE45 1DX
T: 01629 814431
E: info@oulsnam.com
W: www.oulsnam.com

Registered in England No. 3356869

This drawing and all the information shown is the property of Oulsnam Design and shall not be copied whole, or in part, or used for any other purpose without written permission of the company.