


EXISTING ELEVATIONS 1:100

NORTH

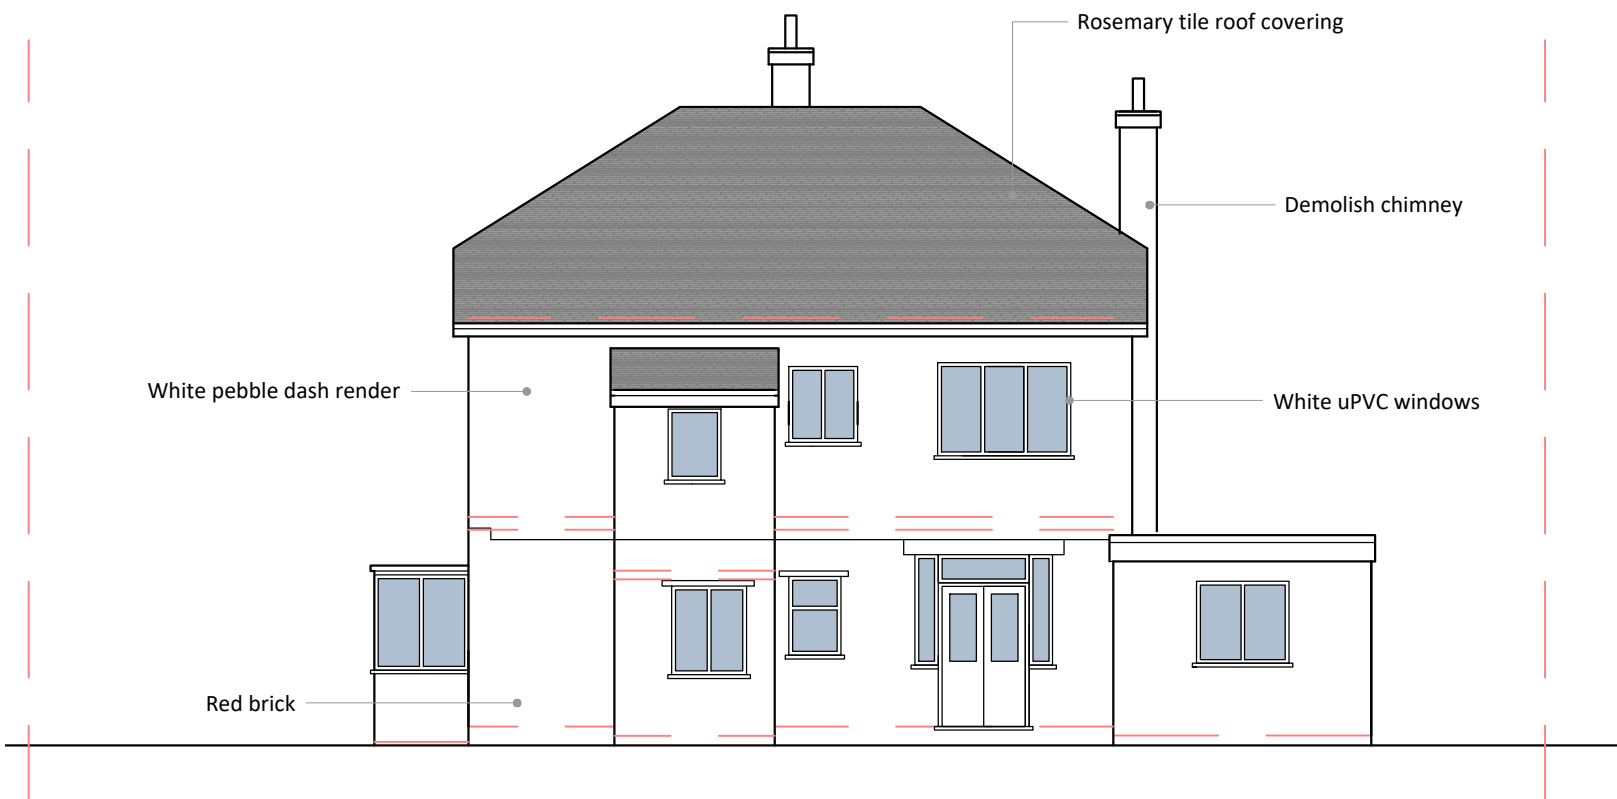


EAST





SOUTH



WEST

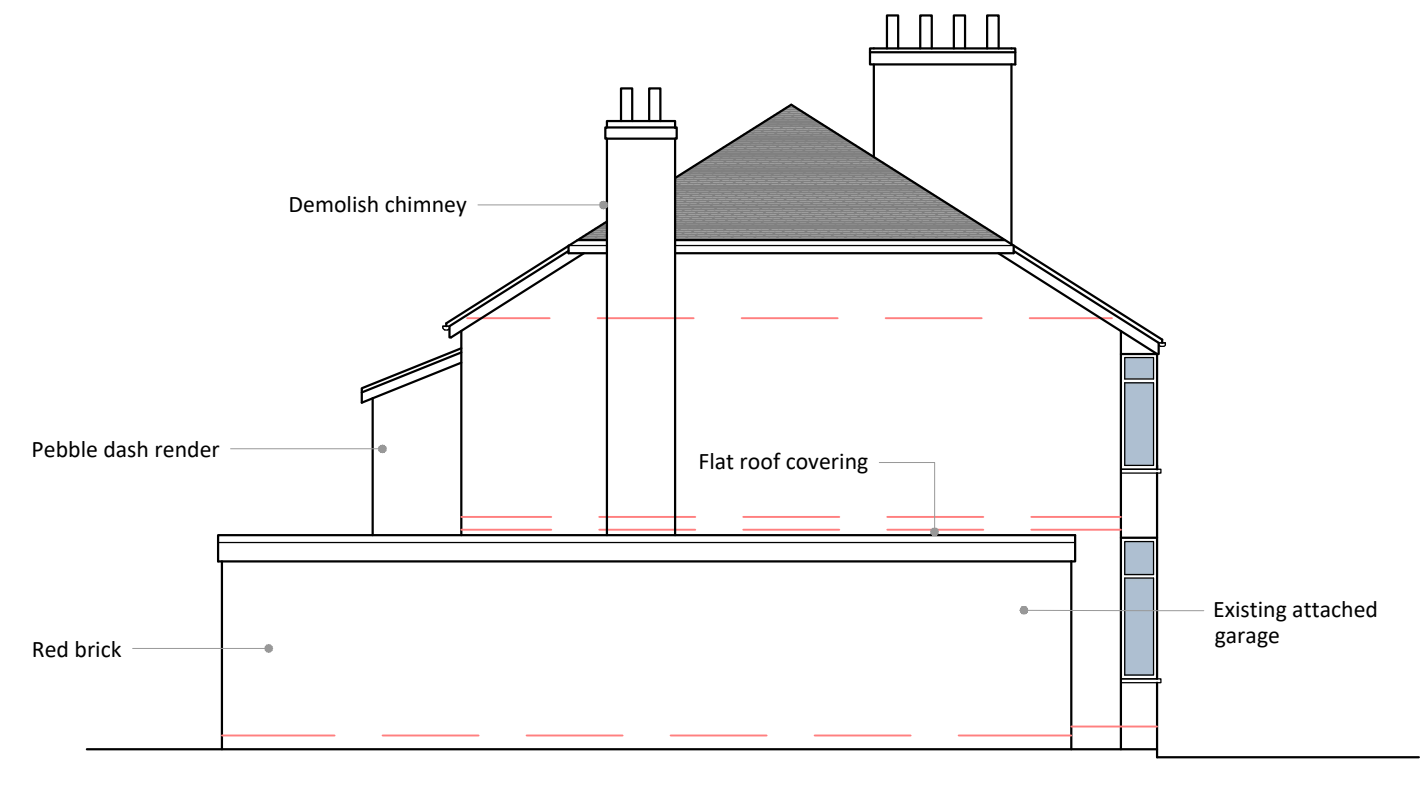



PROPOSED ELEVATIONS 1:100

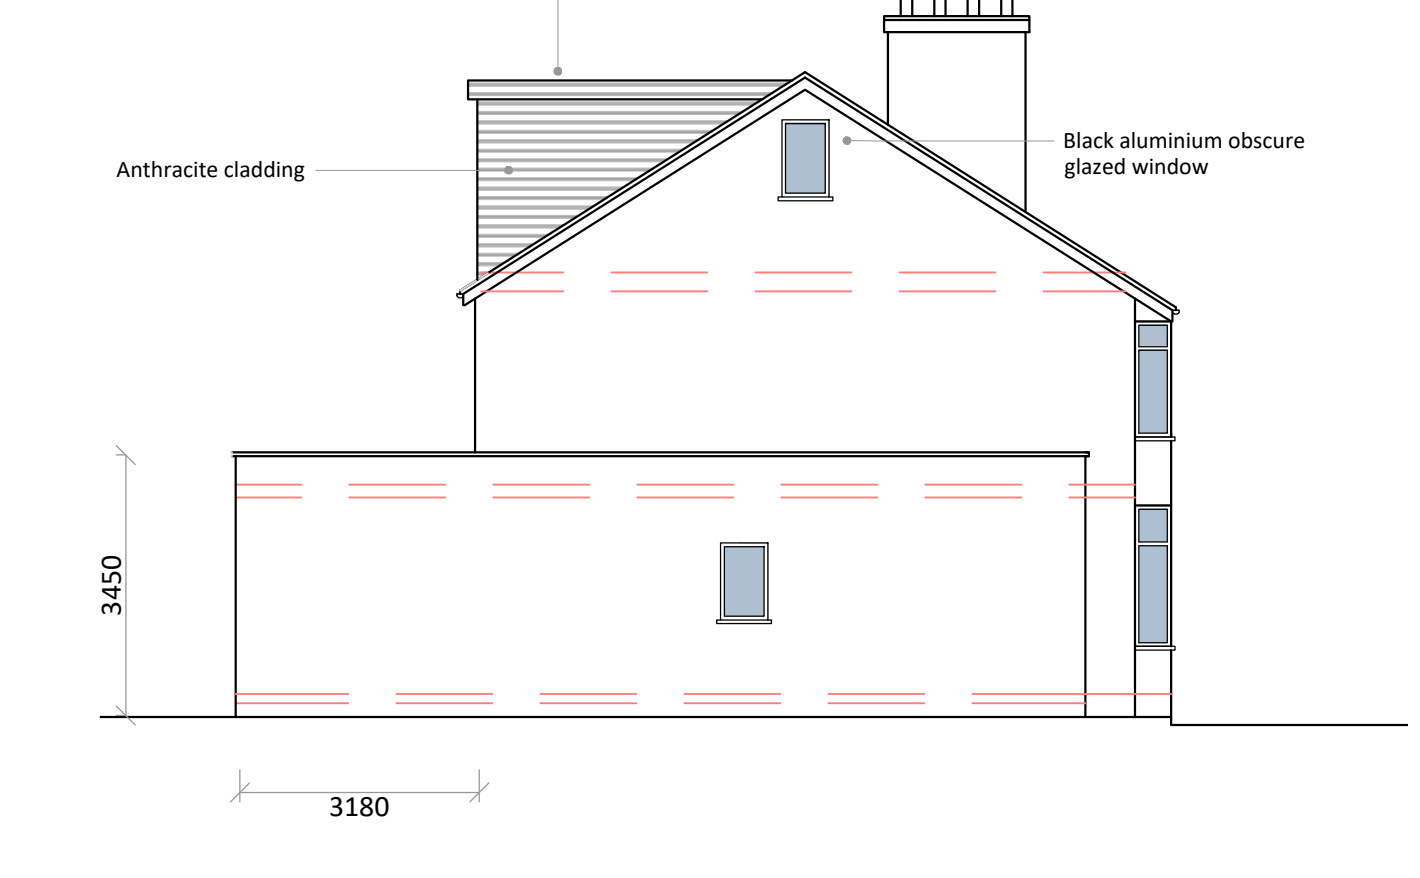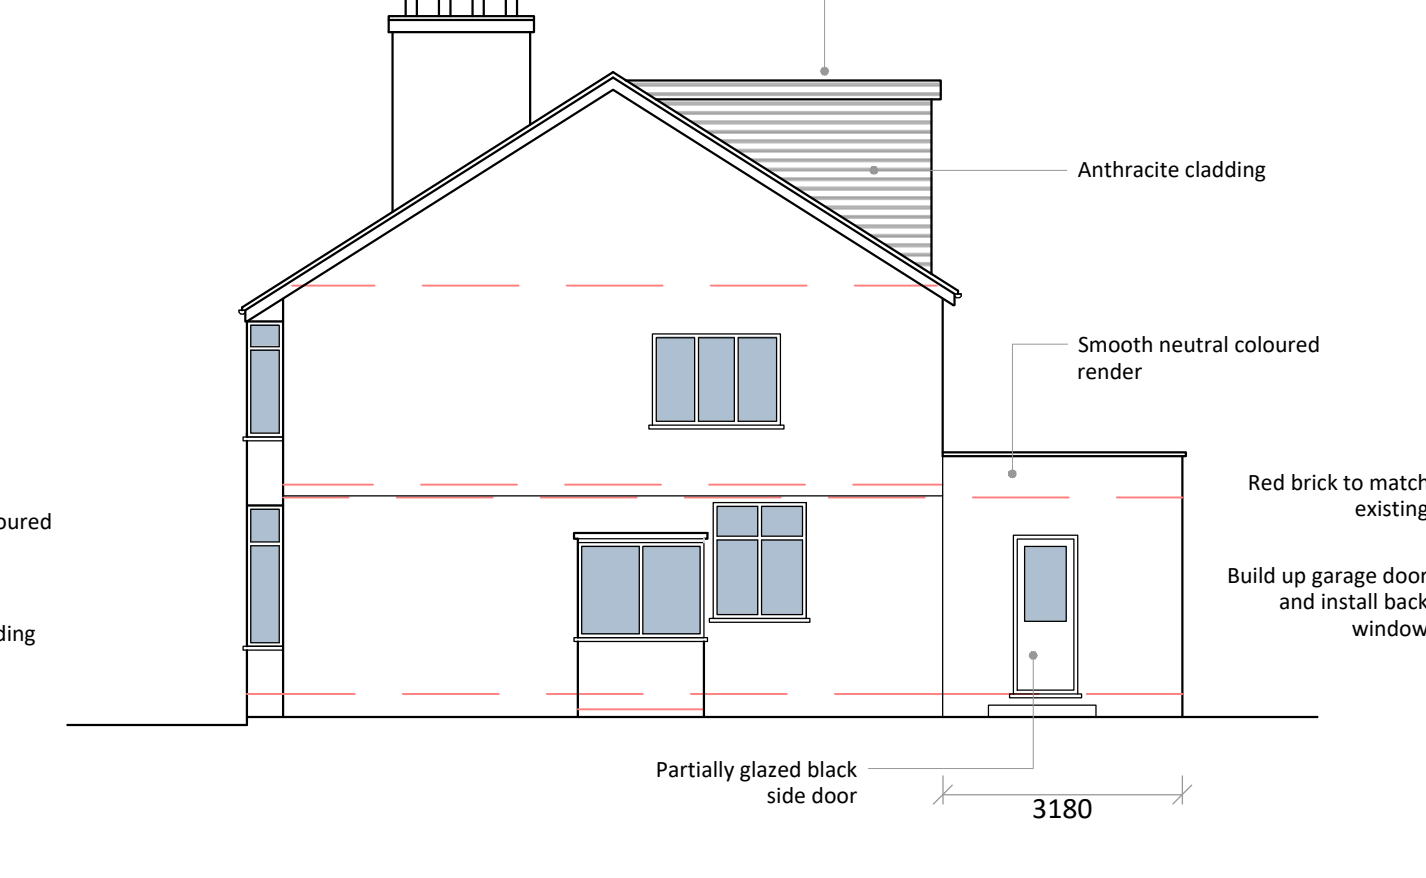

LOCATION PLAN 1:1250



SITE PLAN 1:1200

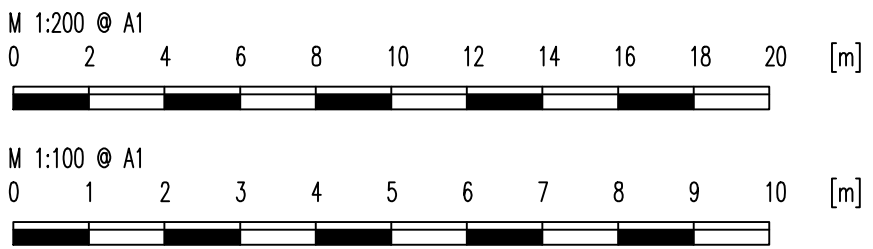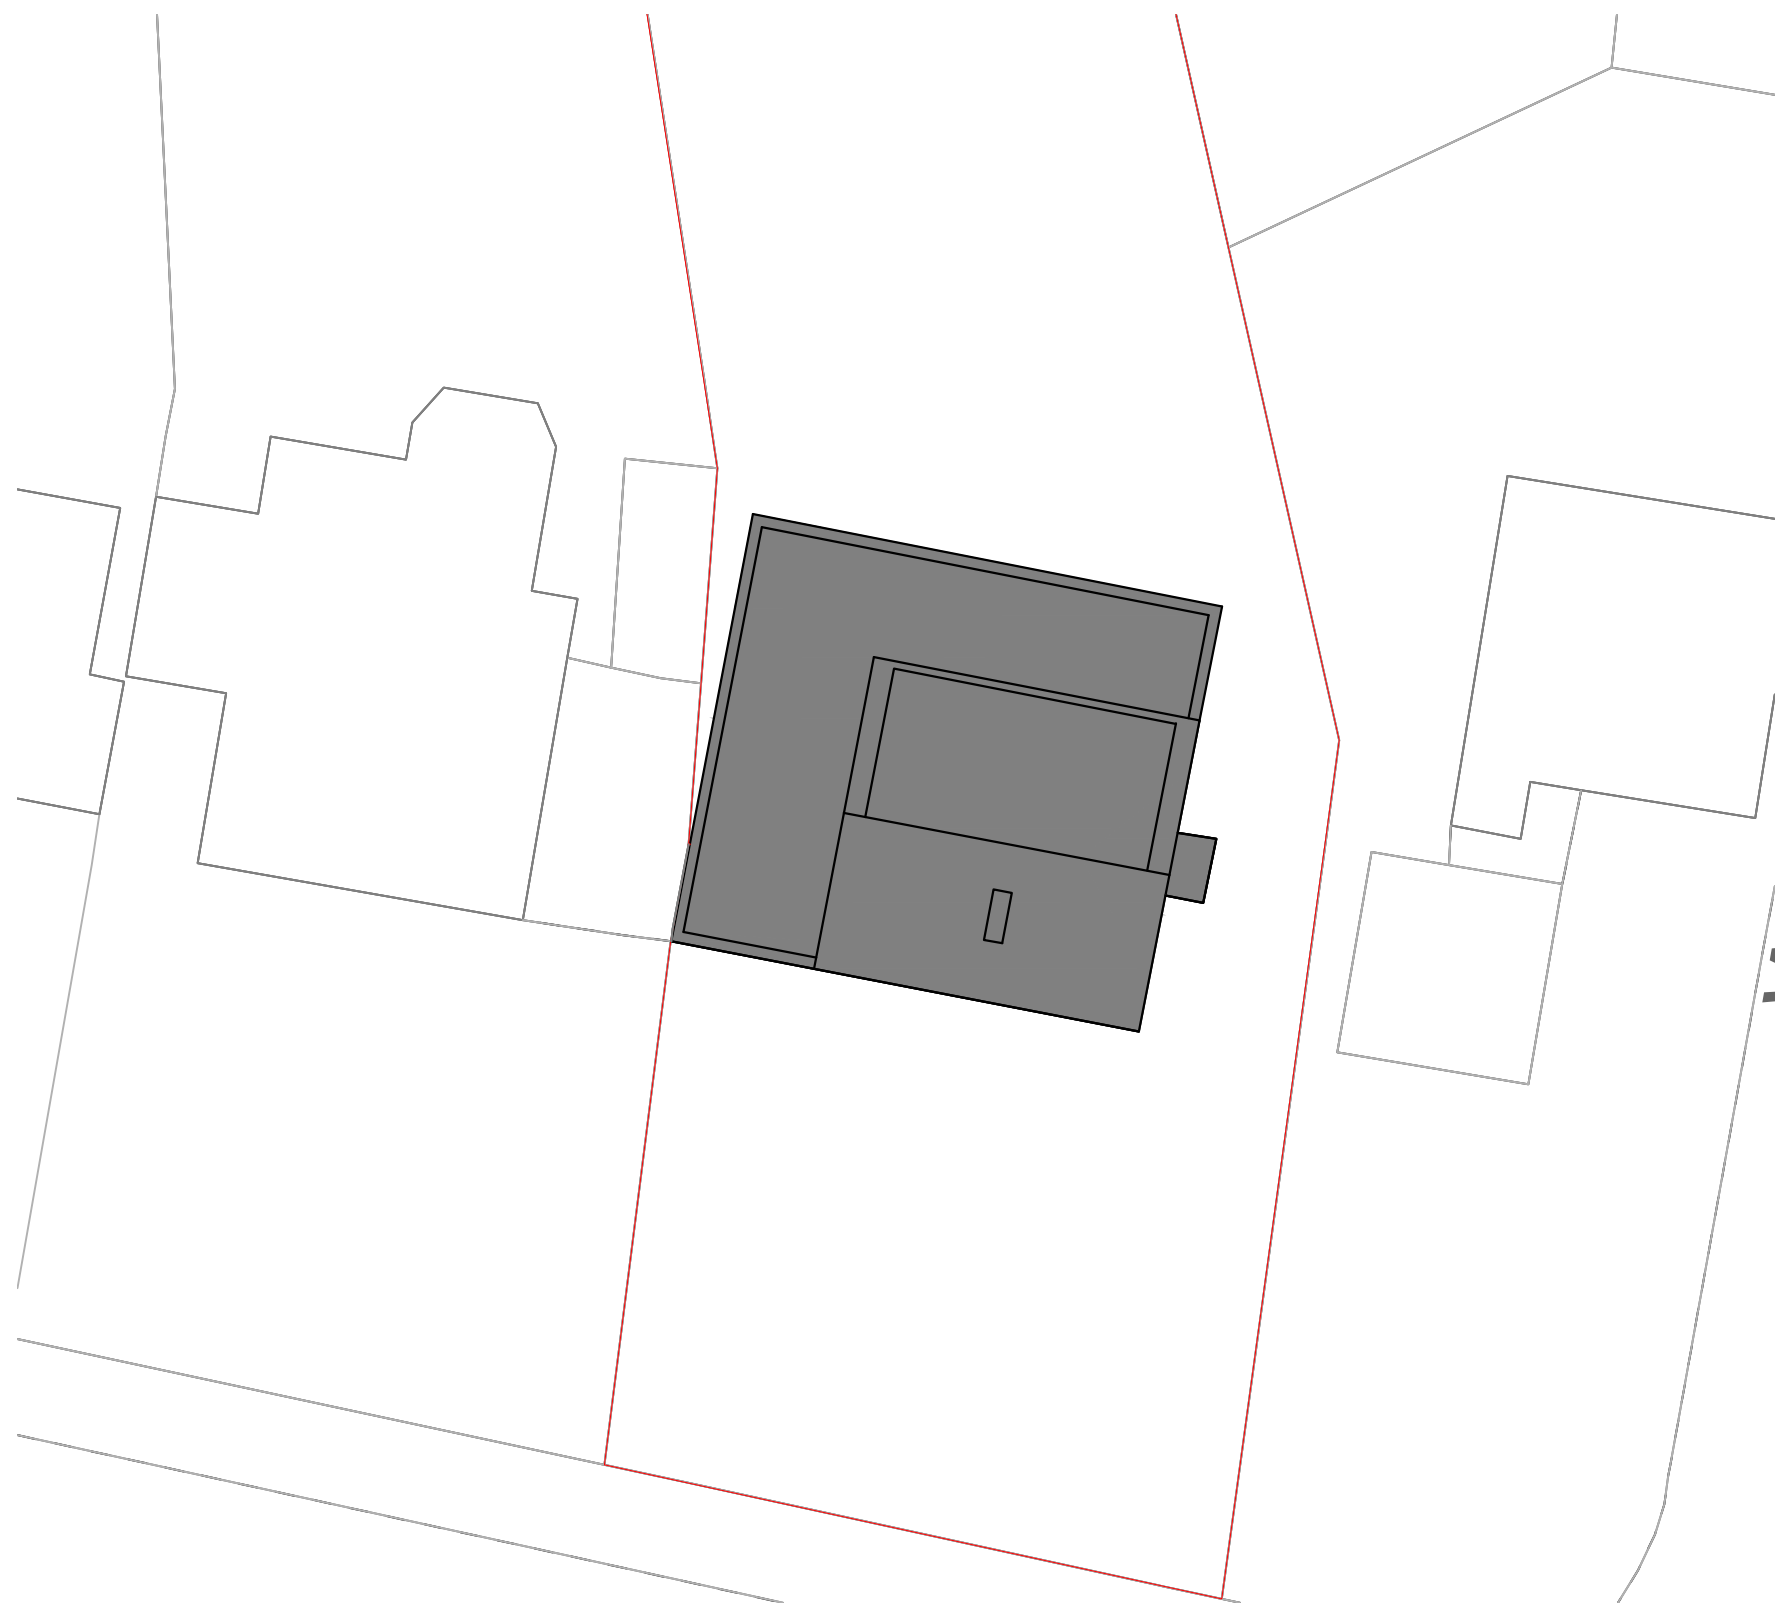

BUILDING REGULATION DRAWINGS

66 Macclesfield Road
Buxton
High Peak
SK17 9AX

Hip to Gable Extension, Rear Dormer & Single Storey Rear Extension

Revision	Date
----------	------

Drawing Ref 66MR/BR/01	Date 9th January 2023
---------------------------	--------------------------

PLANS ARE TO BE READ IN CONJUNCTION WITH STRUCTURAL ENGINEERS DETAILS. IT IS THE RESPONSIBILITY OF THE CONTRACTOR TO CHECK ALL MEASUREMENTS ON SITE PRIOR TO WORK COMMENCING. IT IS THE RESPONSIBILITY OF THE OWNER TO ENSURE ALL ASPECTS OF THE PARTY WALL ETC ACT 1996 ARE MET. PLEASE CONTACT PLAN DRAWER IF ANY ON SITE AMENDMENTS ARE TO BE MADE.



PLANS + DESIGN
Architectural Drawing

18 Eccles Road
Chapel en le Frith
High Peak
SK23 9RG

07912 845 210
info@plansanddesign.co.uk