




Rev	Description	Date

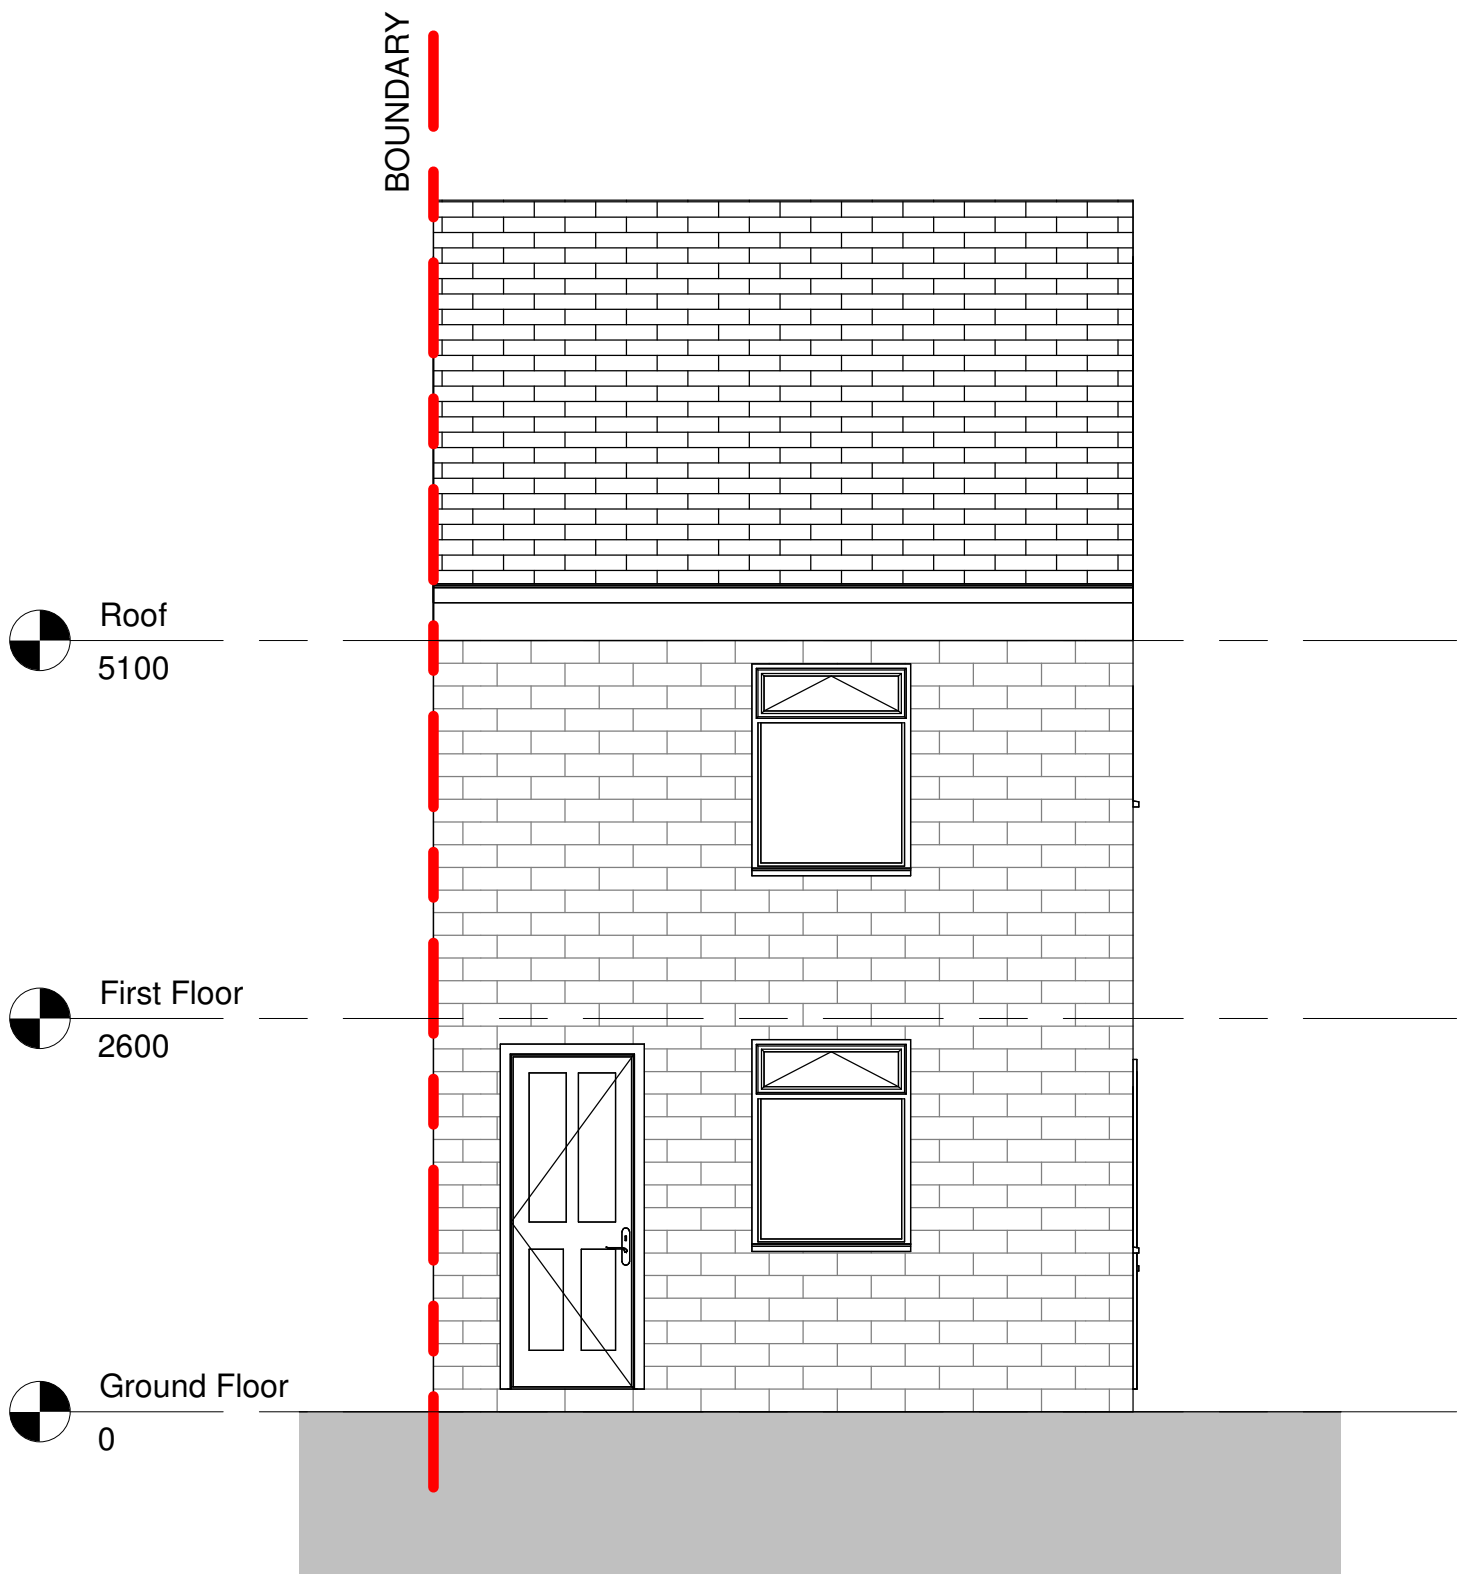

1 ELEVATION - FRONT
1 : 50

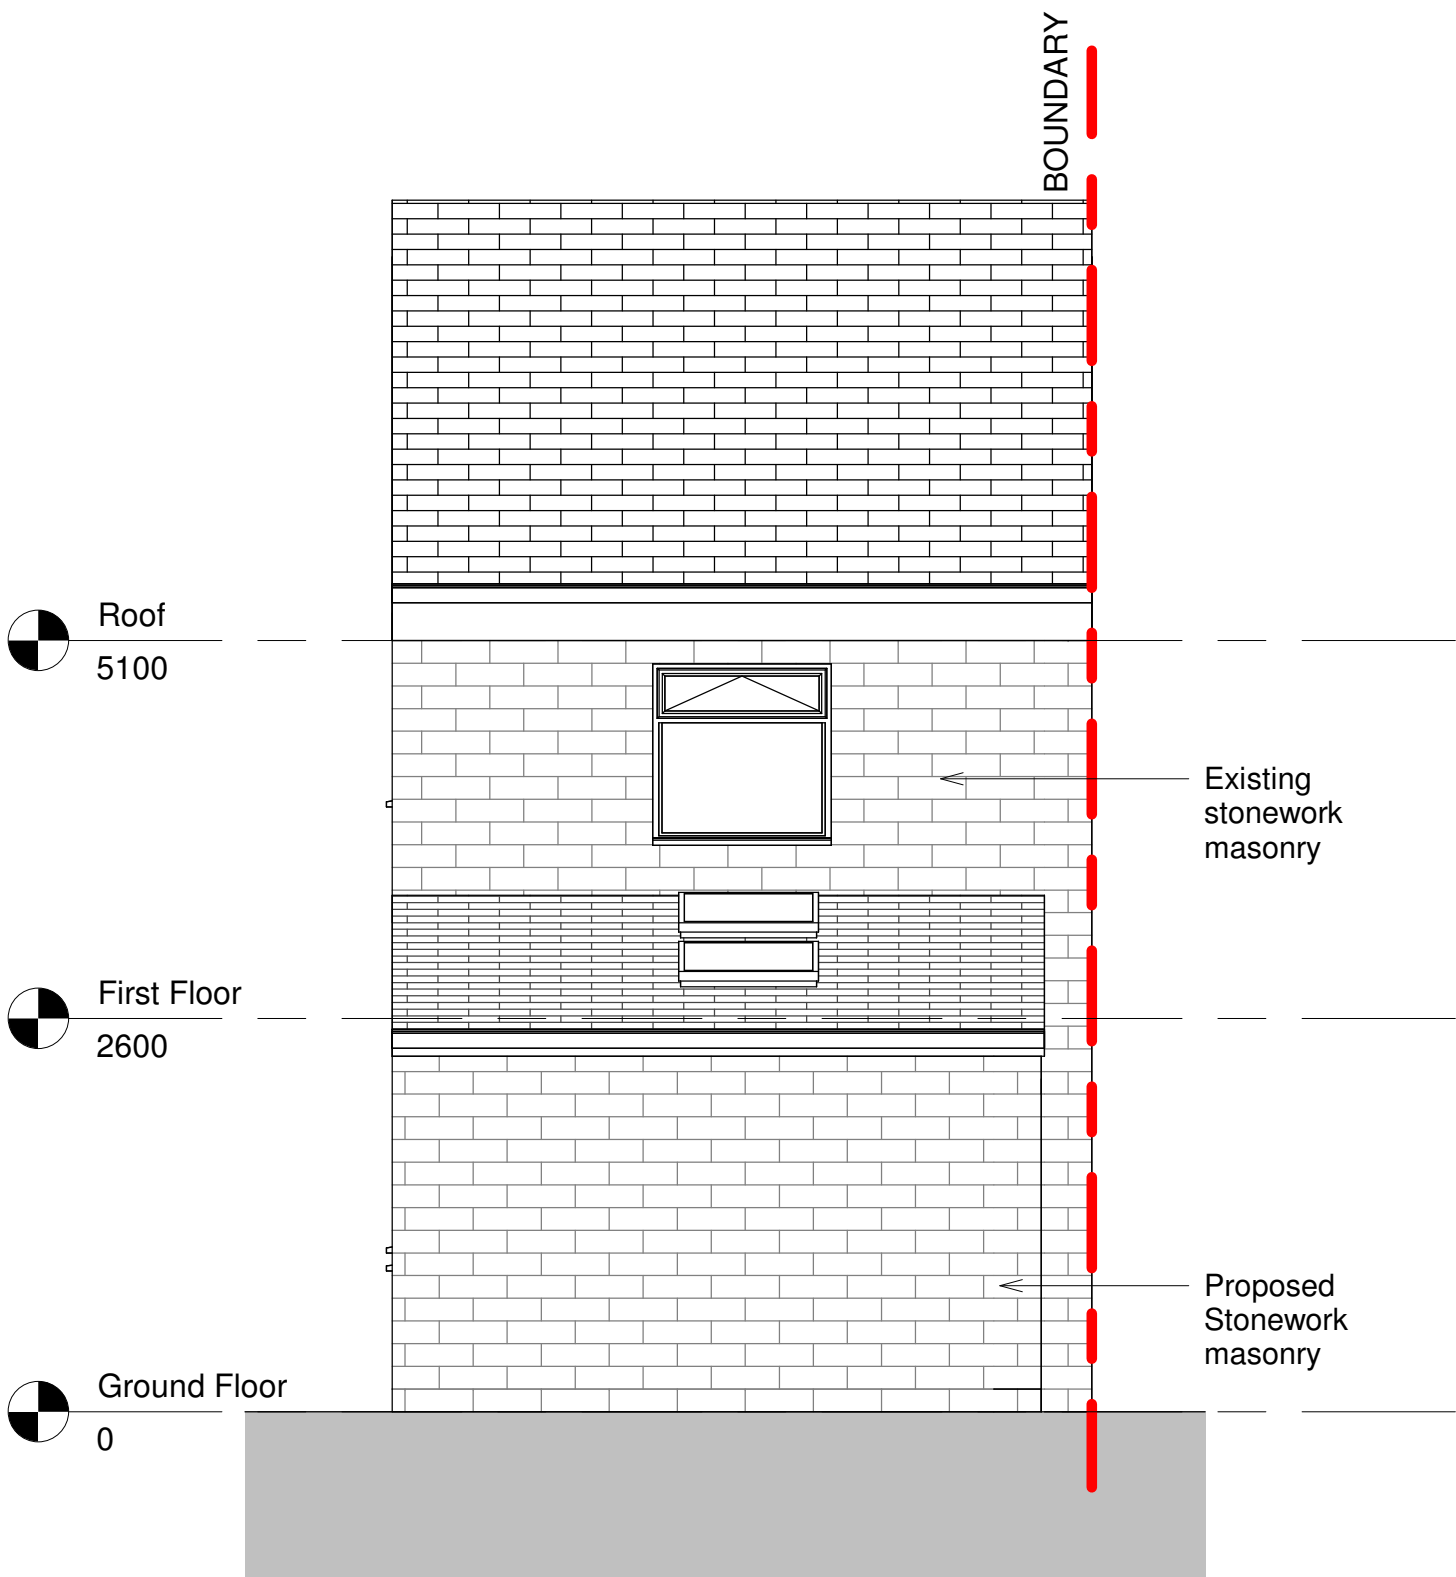

2 ELEVATION - REAR
1 : 50

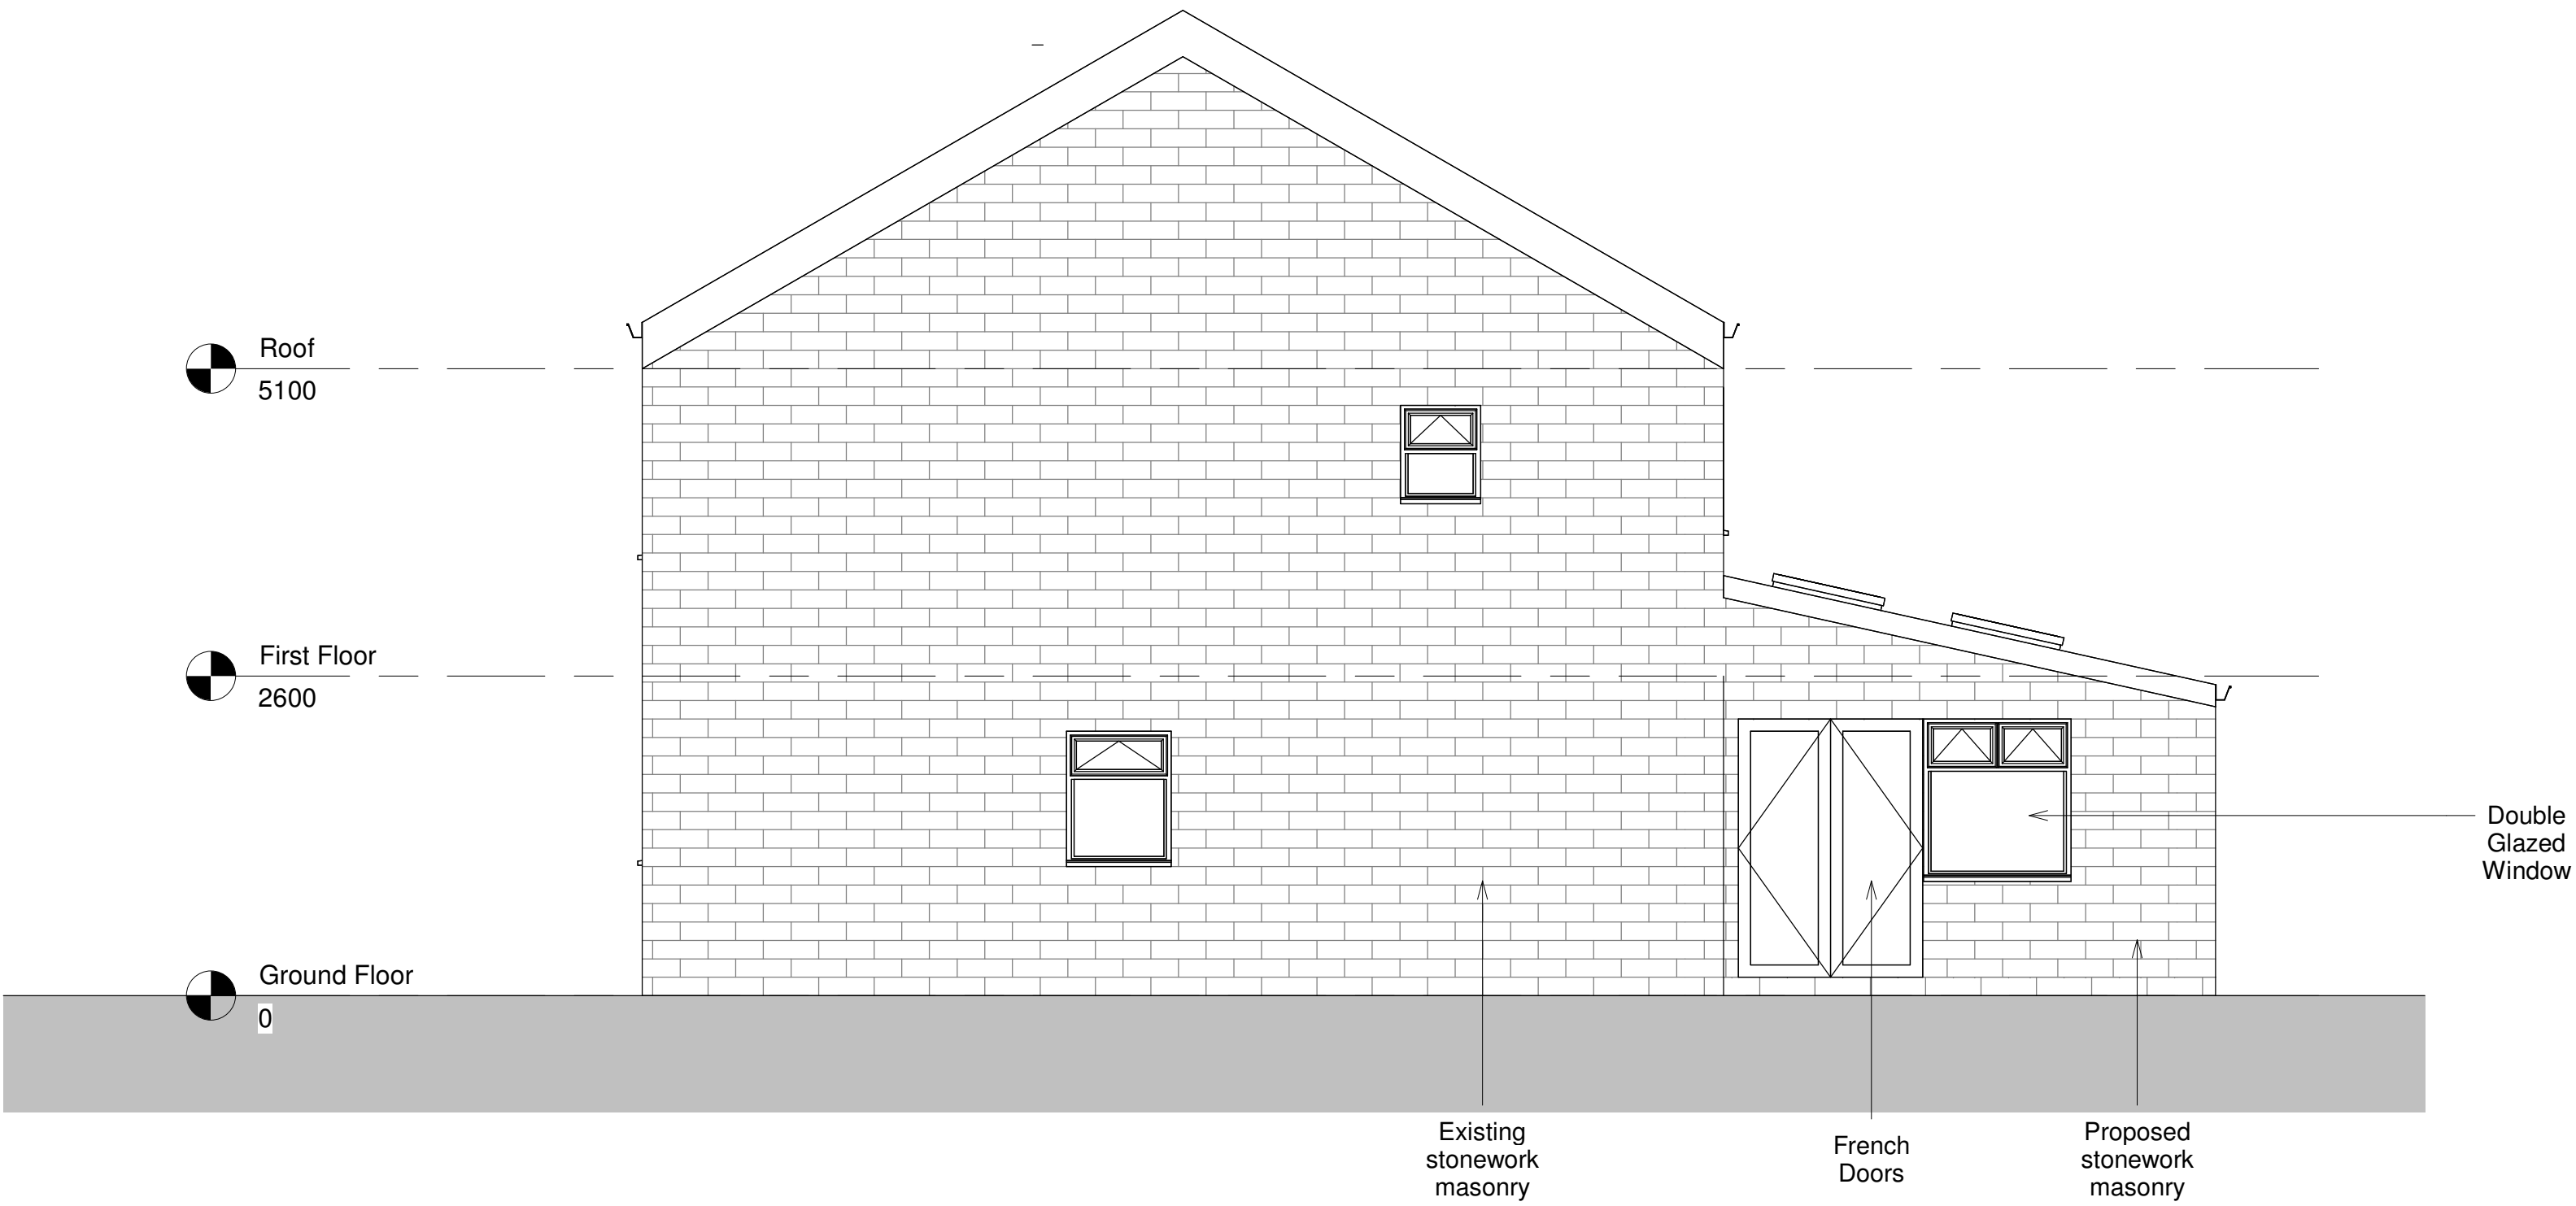

3 ELEVATION - SIDE 01
1 : 50

Figured dimensions only to be taken from this drawing.
All contractors must visit the site and be responsible for checking all setting out dimensions and notifying the architect of any discrepancies prior to any manufacture or construction work.

NOTES:

STATUS	PURPOSE OF ISSUE



SLH Home Design
M: 07999322120
E: info@slhomedesign.co.uk
W: www.slhomedesign.co.uk

PROJECT

TITLE
Proposed Elevations

ADDRESS
**61 Green Ln, Hadfield, Glossop
SK13 2DT**

DRAWN BY	CHECKED BY	DATE
SH	SH	02/11/22

SCALE (B/A1)	PROJECT NUMBER
1 : 50	3082

DRAWING NUMBER	REV
A202	

