



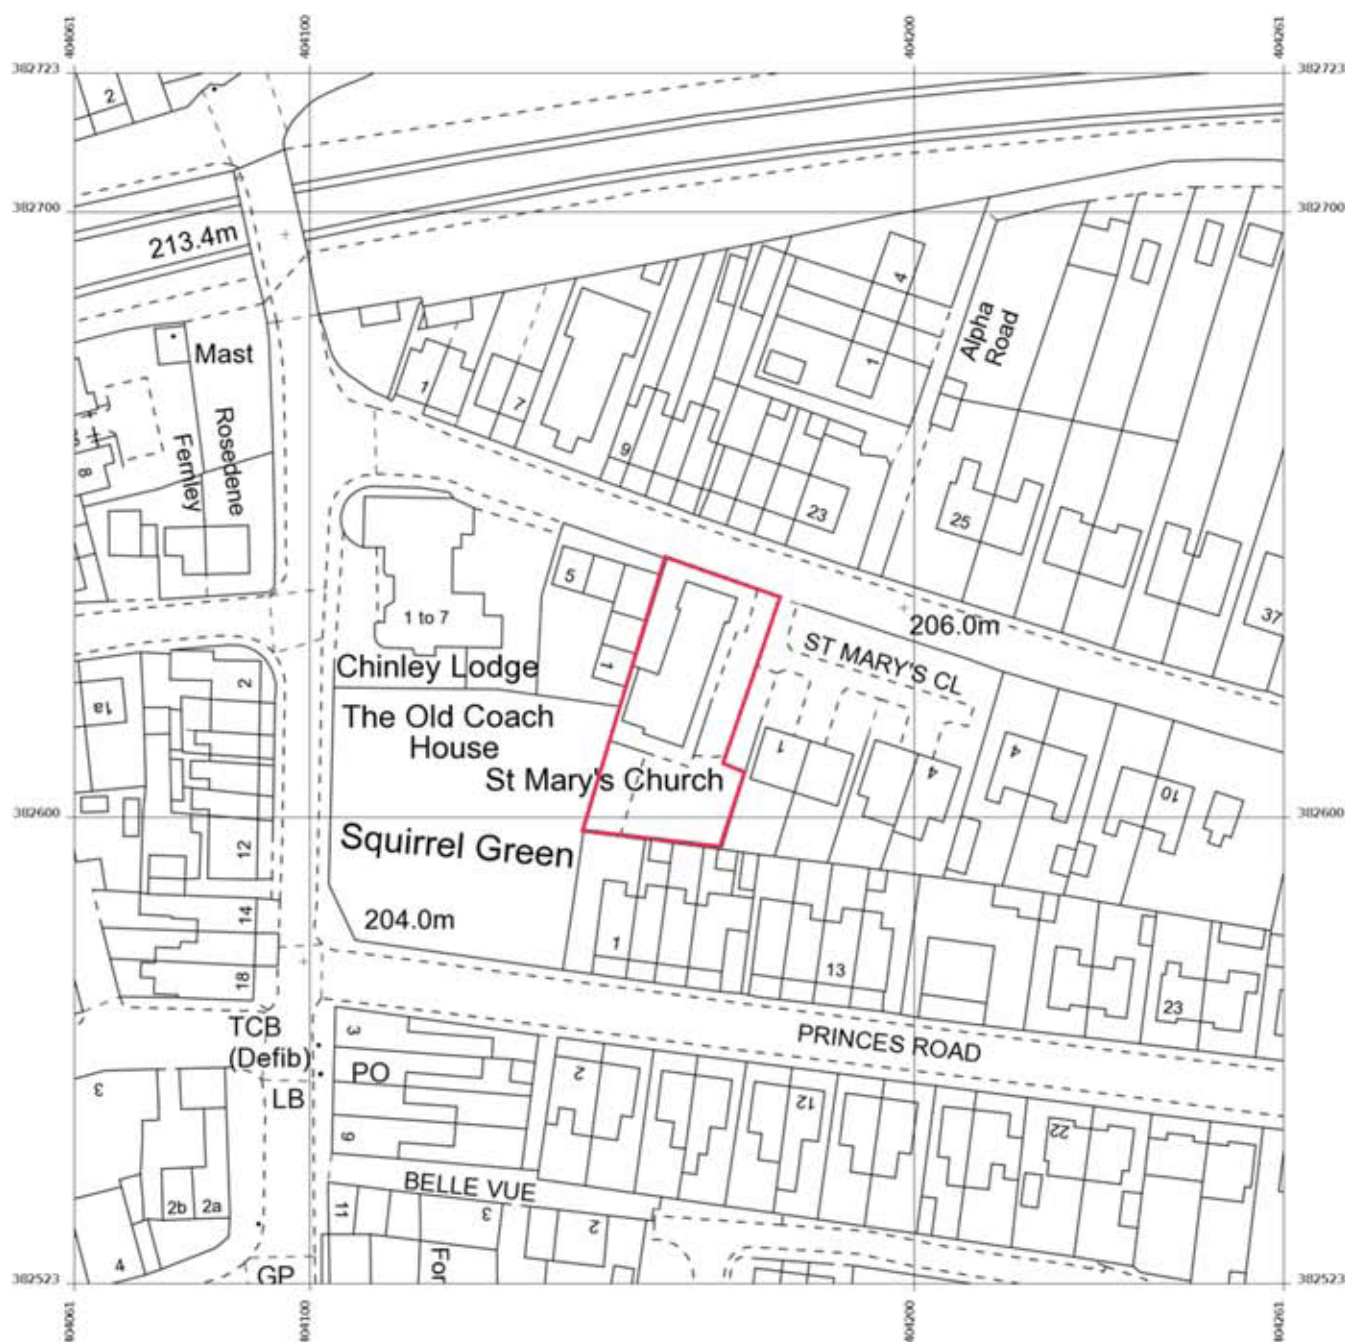

Produced 10 Jan 2022 from the Ordnance Survey MasterMap (Topography) Database and incorporating surveyed revision available at this date.

The representation of a road, track or path is no evidence of a right of way. The representation of features as lines is no evidence of a property boundary.

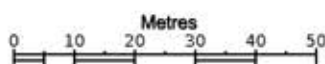

1:1250



St Marys Church, Buxton Rd, Chinley
SK23 6ES

Supplied by: **Stanfords 10 Jan 2022**
Licence: © Crown Copyright and
database rights 2022 OS100035409
Order Licence Reference: OI1516821
Centre coordinates: 404161 382623



ST. MARY'S CHURCH
CHINLEY, SK23 6ES
LOCATION
SCALE 1:1250
DWG. No. MCI