

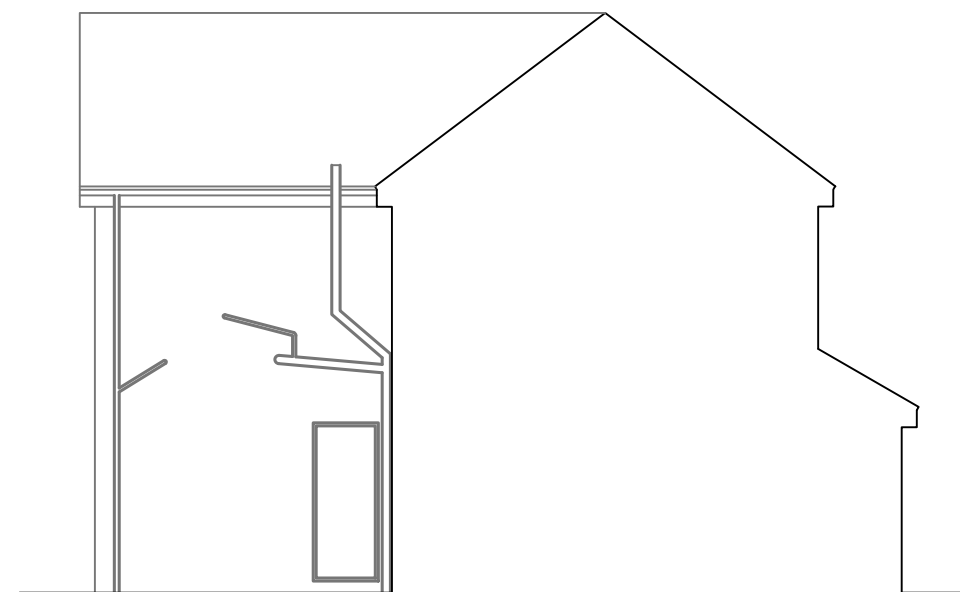
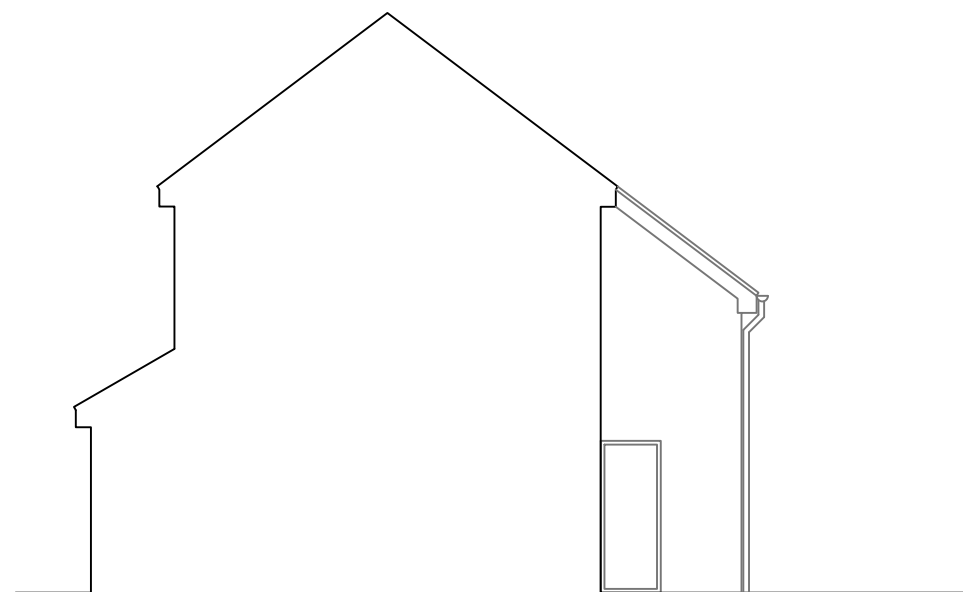


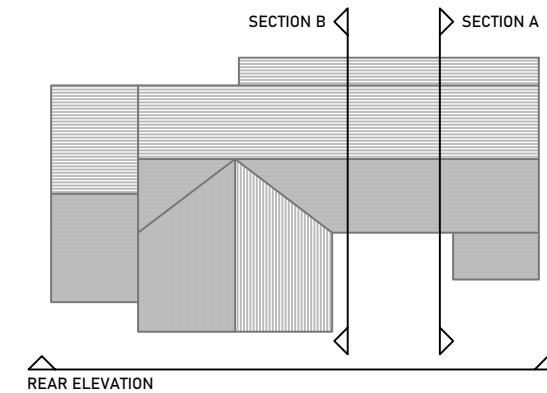

SCALE- 1:100 @ A3

notes		
-	-	-
no.	revision/issue	date

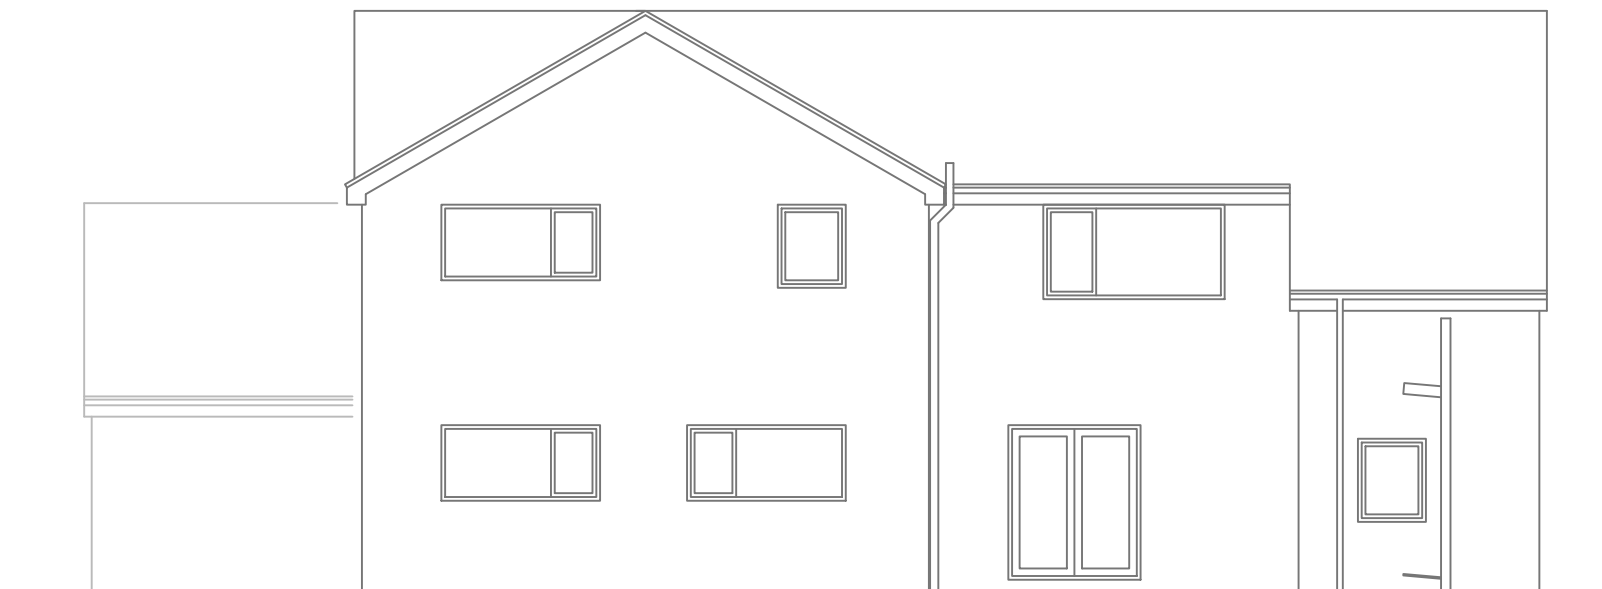

job title	
Mr & Mrs Cummins, 1A Horderns Road, Chapel-En-Le-Firth, Highe Peak, Derbyshire, SK23 9ST	
drawing title	
Sections & Elevations As Existing	
drawing status	
PLANNING	
job no.	drawing no.
34463	34463-02
date	
25/01/2023	
scale	
1:100 @A3	