


Horwich
End


Cadster

 

Land Boundary
of Randal Carr Farm
Agricultural Use



Land Boundary
Agricultural and Business Use

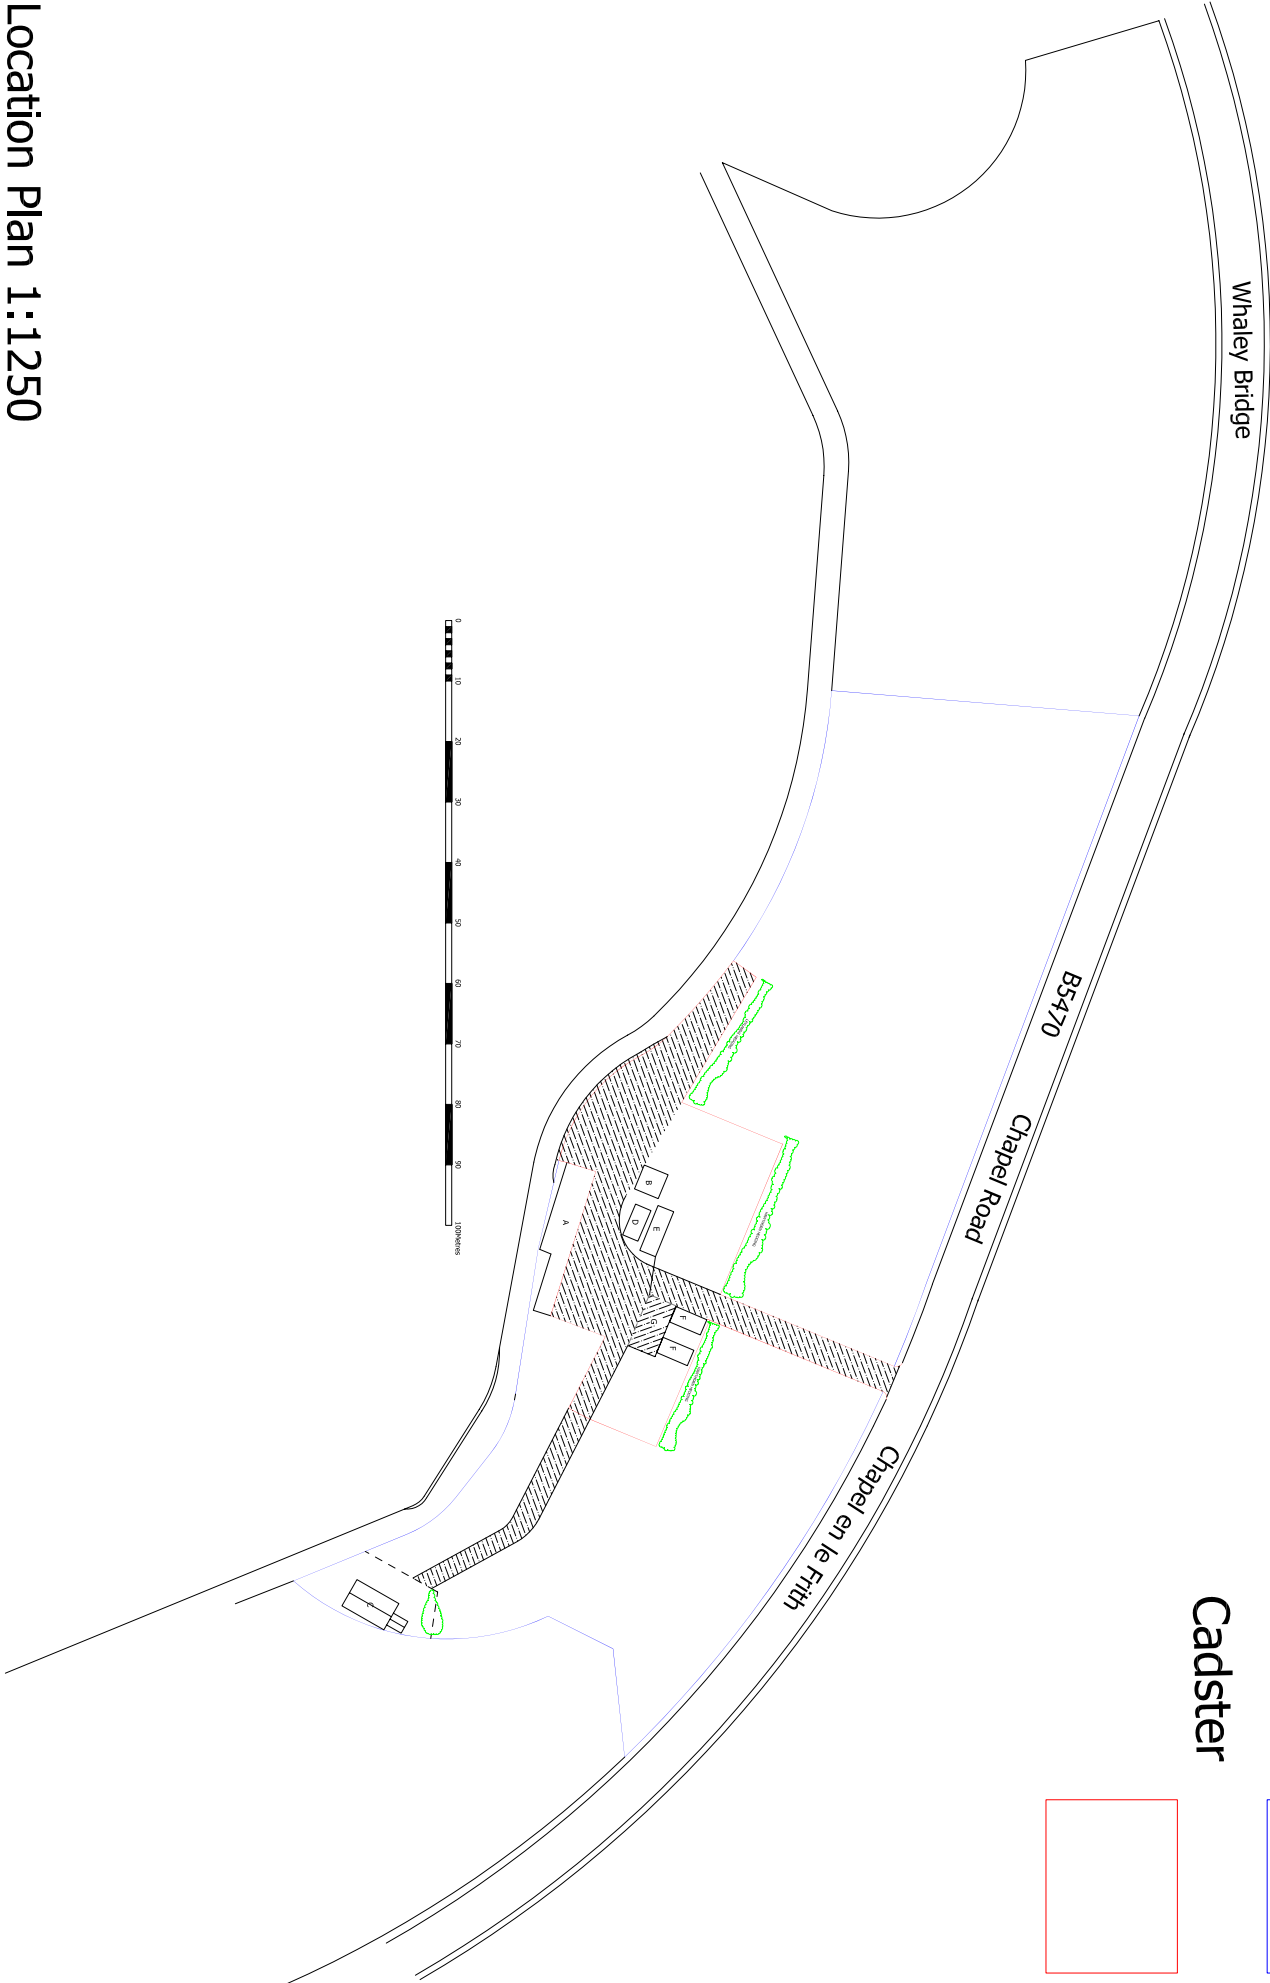

Location Plan 1:1250

DRAWN	PAL	DATE	Dec 2022	Rndal Carr Farm Chapel Road, Whaley Bridge HighPeak. SK23 7FN Current Layout inc Planting
JOB No	DH/01/2022	SCALE	As Shown @ A3	
DWG No	02	Rev		