


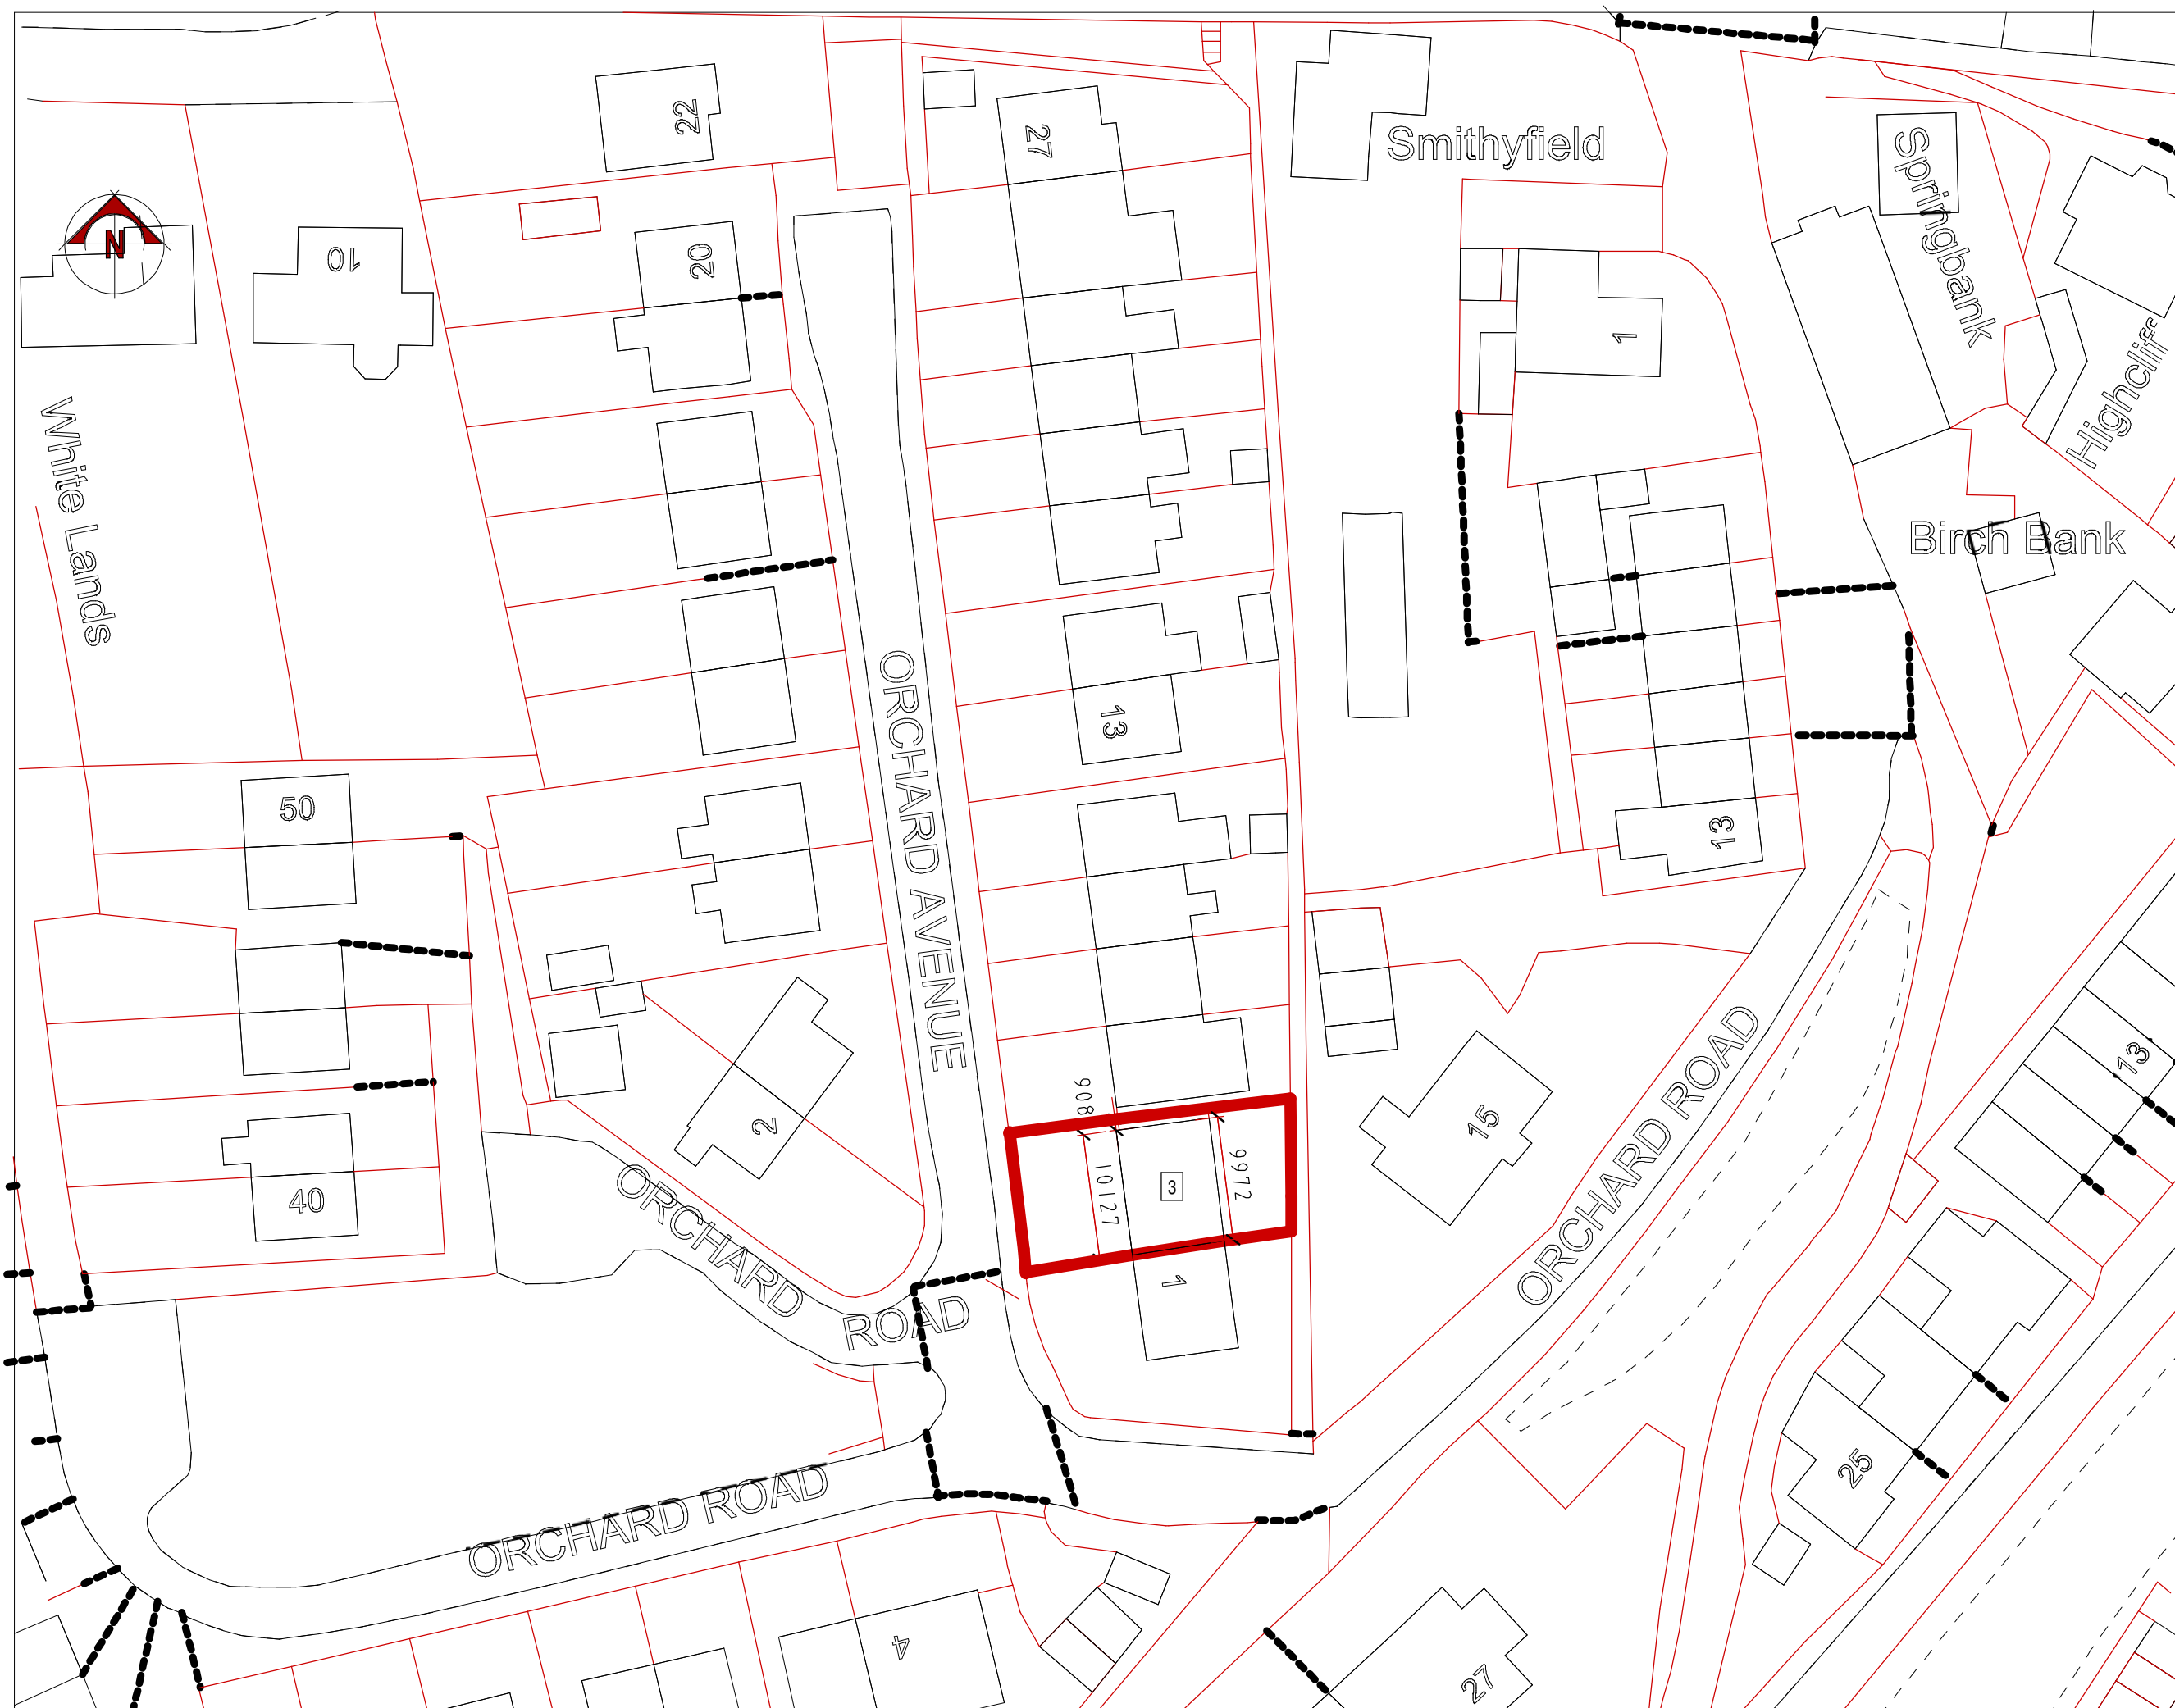

DRAWN		SCALE	DATE
AM	1:500	Dec 22	
CUSTOMER			
Mr & Mrs Dowd			
PROJECT			
FIRST FLOOR EXTENSION			
LOCATION			
3, Orchard Ave Whalet Bridge SK23 7AH			
 Adamson Construction & Interiors Adamson House, Outram Road, Dukinfield, Cheshire SK16 4XE Telephone 0161-339-1099 Fax 0161-214-2524			
JOB No.			REV.
7866			