



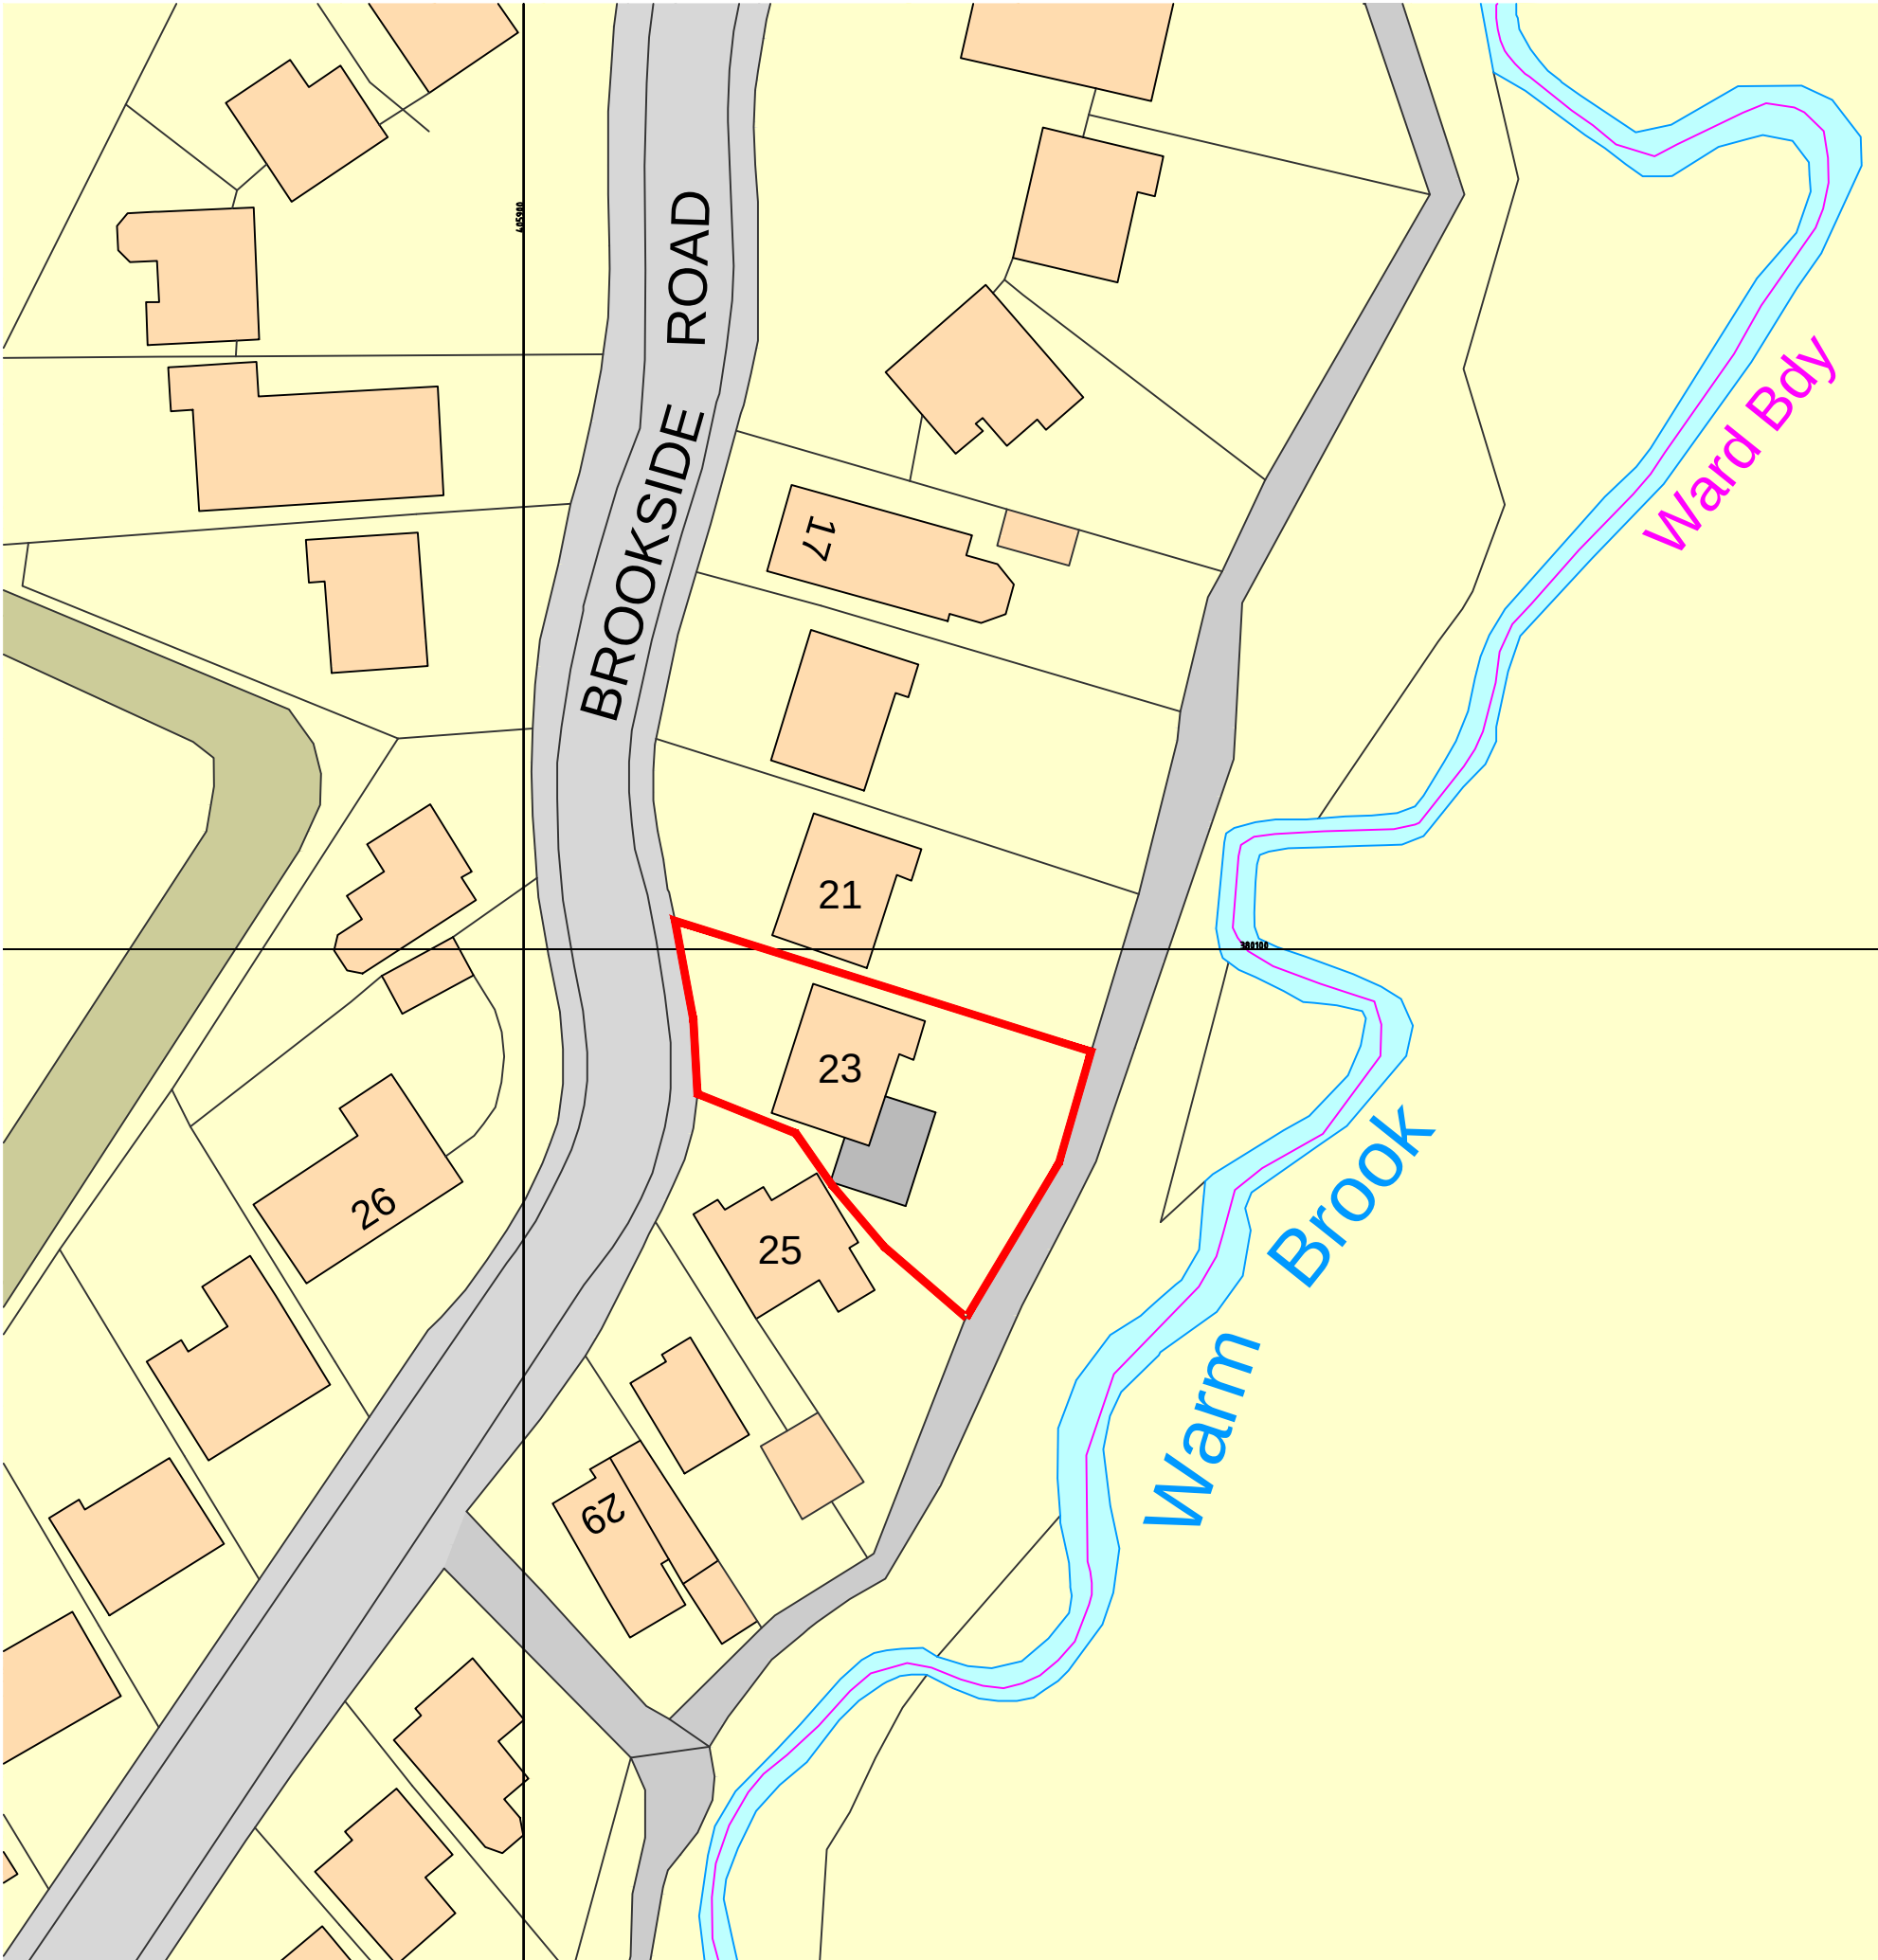


BLOCK PLAN (1:500)

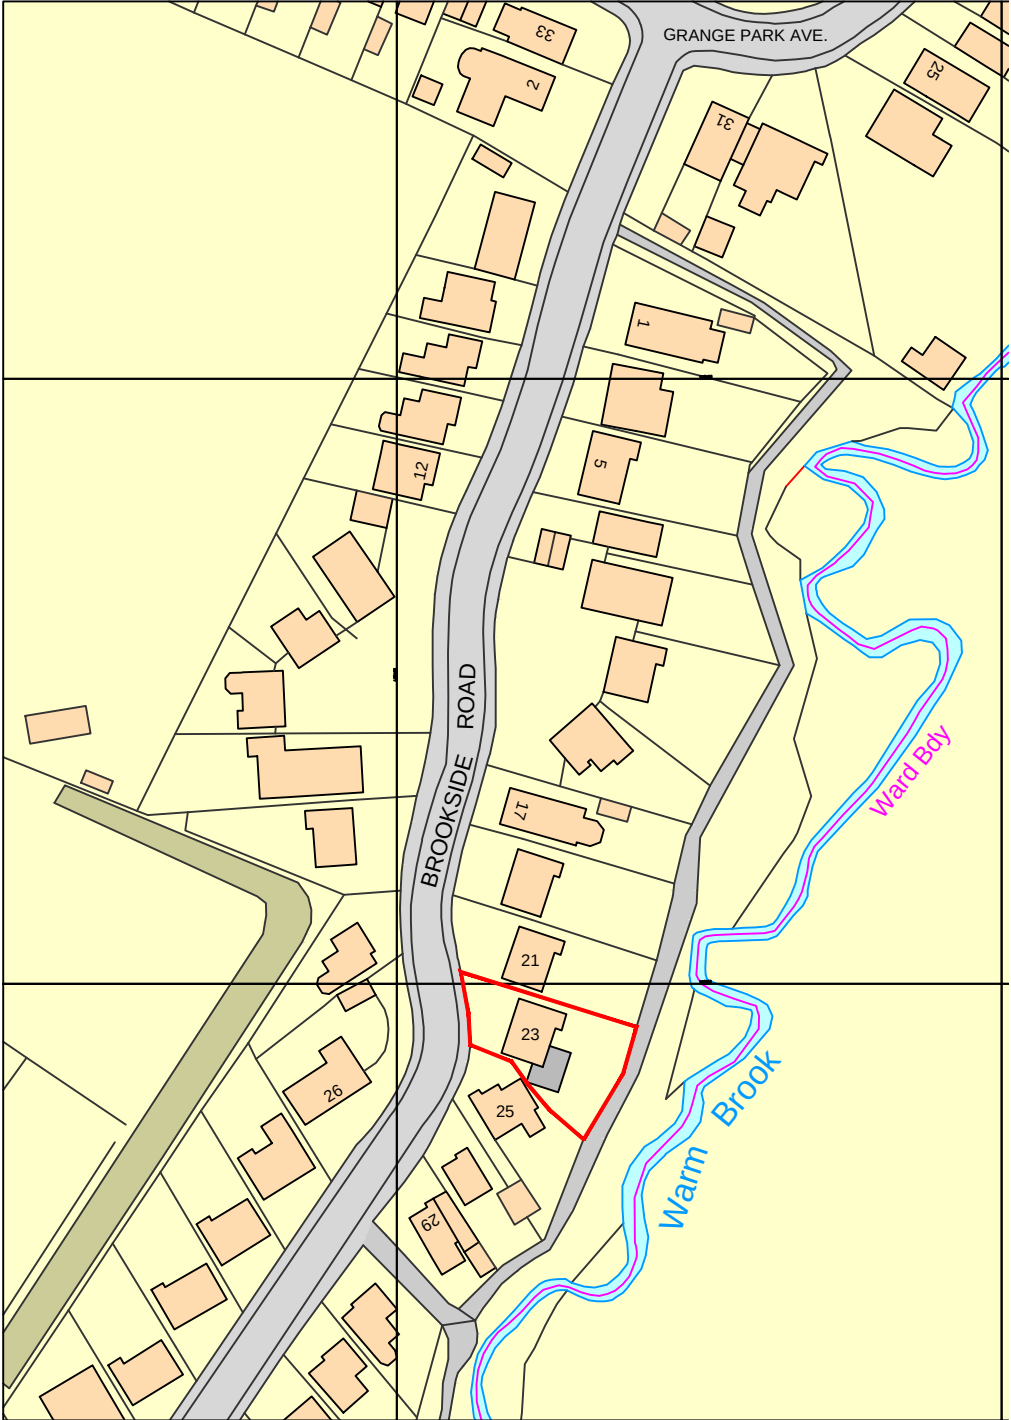

Ordnance Survey, (c) Crown Copyright 2022. All rights reserved. Licence number 100022432

LOCATION PLAN (1:1250)

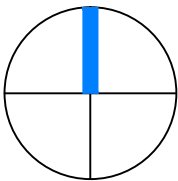

Rev No	Date	Description	PD	chkd
B	23.01.23	Red line boundary added.	PD	
A	18.01.23	Submitted for Planning.	PD	
-	14.12.22	Issued for client comment.	PD	

client
Mr & Mrs Knowles

project
PROPOSED REAR EXTENSION
23 Brookside Road, Chapel-en-le-frith.

drawing
BLOCK & LOCATION PLANS

date	scale	drawn	checked
Dec 22	AS NOTED	PD	

status
PLANNING

job no	dwg no	revision
KNO	05	B