


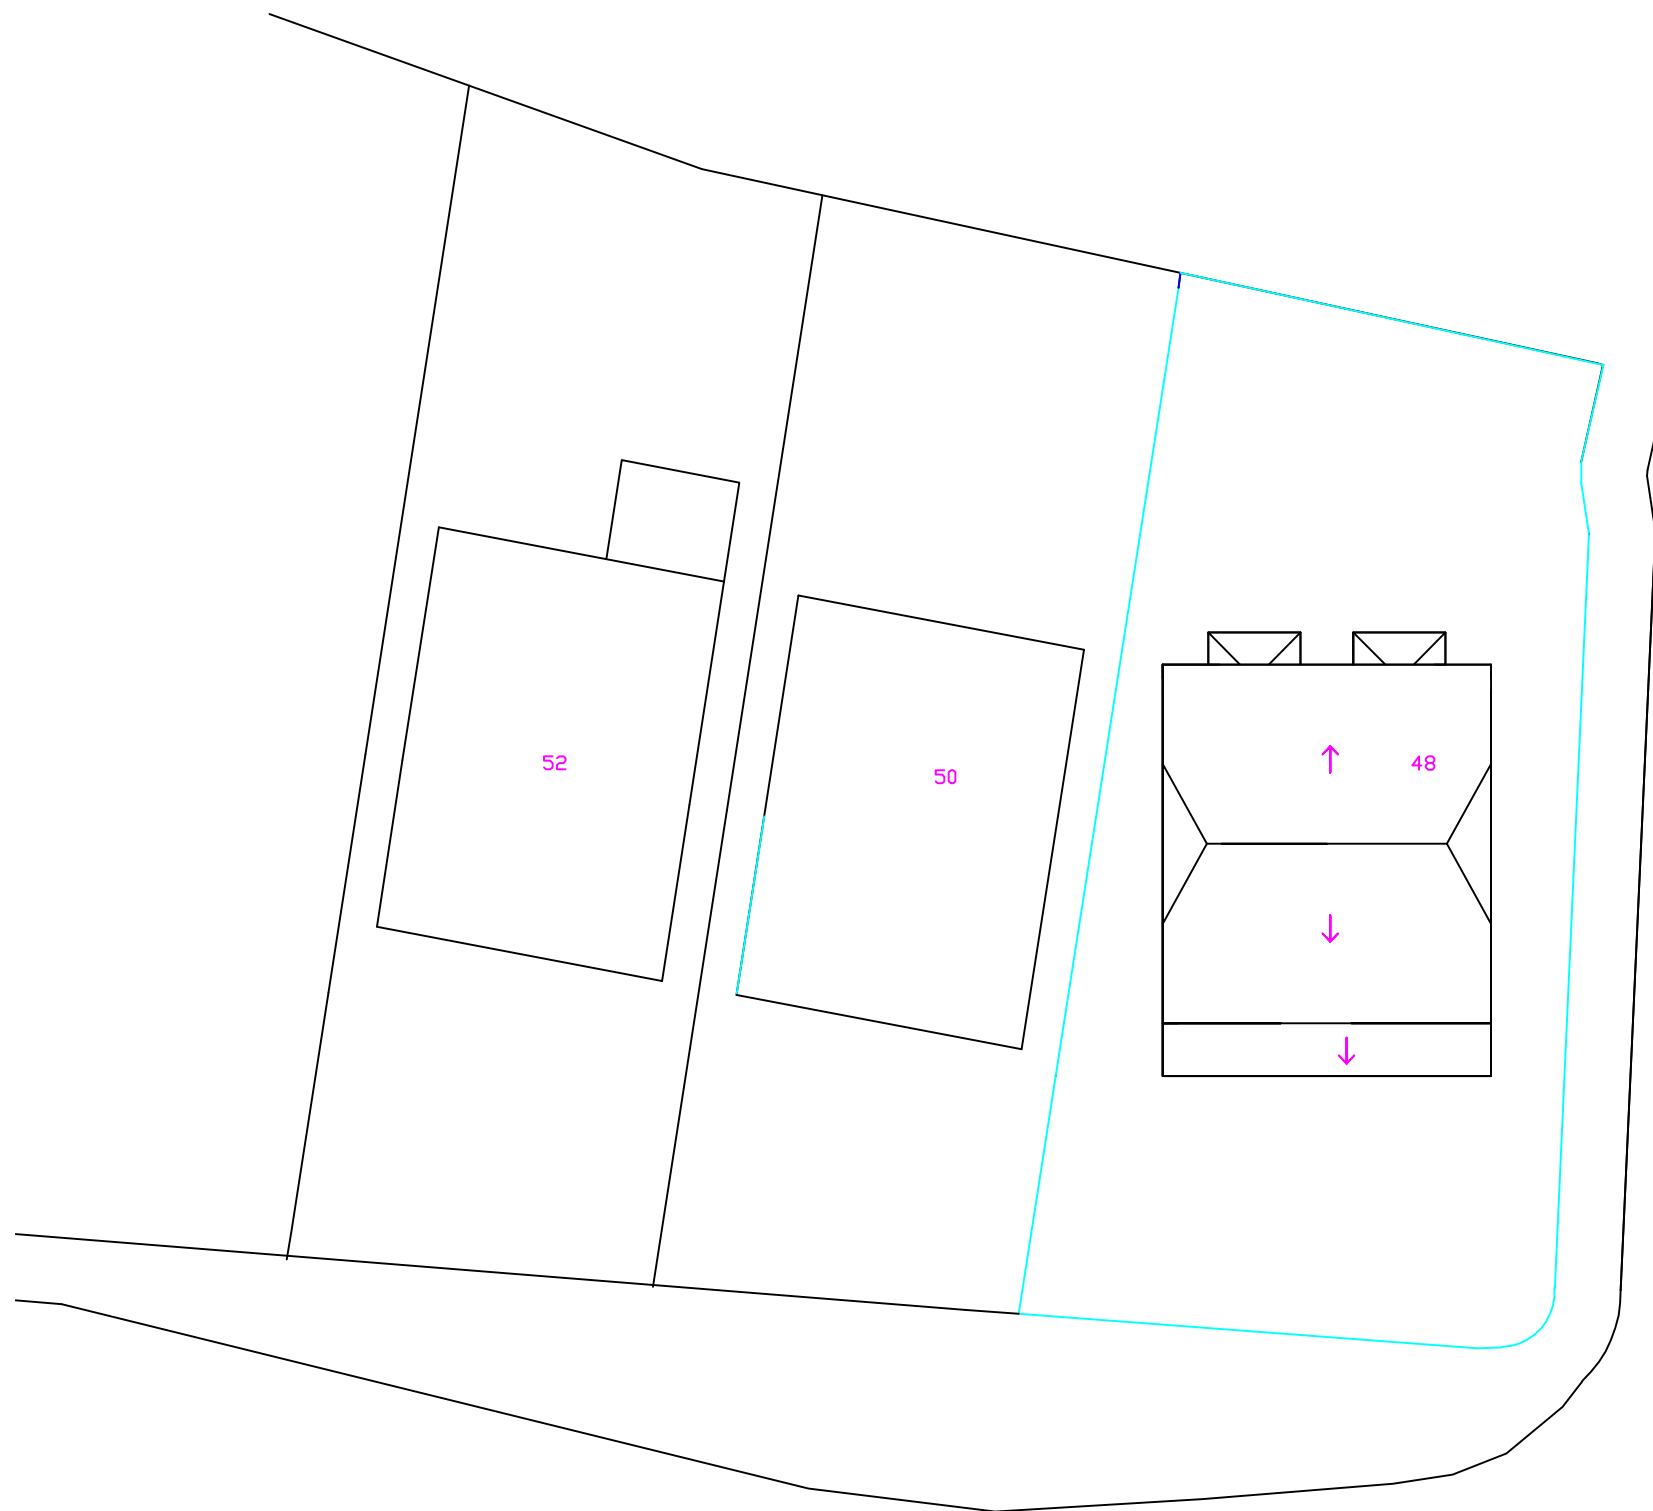

**PROPOSED BLOCK PLAN
1: 200**

client:
**MICHAEL & KATIE ALEXANDER
48, HURST CRESENT ,
GLOSSOP,
DERBYSHIRE,
SK13 8UA,
TEL 07590681582**

scheme
PROPOSED EXTRA FLOOR

project:
**HIGH PEAK
BOROUGH COUNCIL
PLANNING &
BUILDING CONTROL
APPLICATION**

date: JANUARY. 2023	drawn: DRW
-------------------------------	----------------------

PLANS DRAWN
tel.no
07952934281
07856609593
email
Bawinterbottom
@aol.com
www.plansdrawn.org

project no. HC 48	drg. no. 04	A3 paper
-----------------------------	-----------------------	----------