

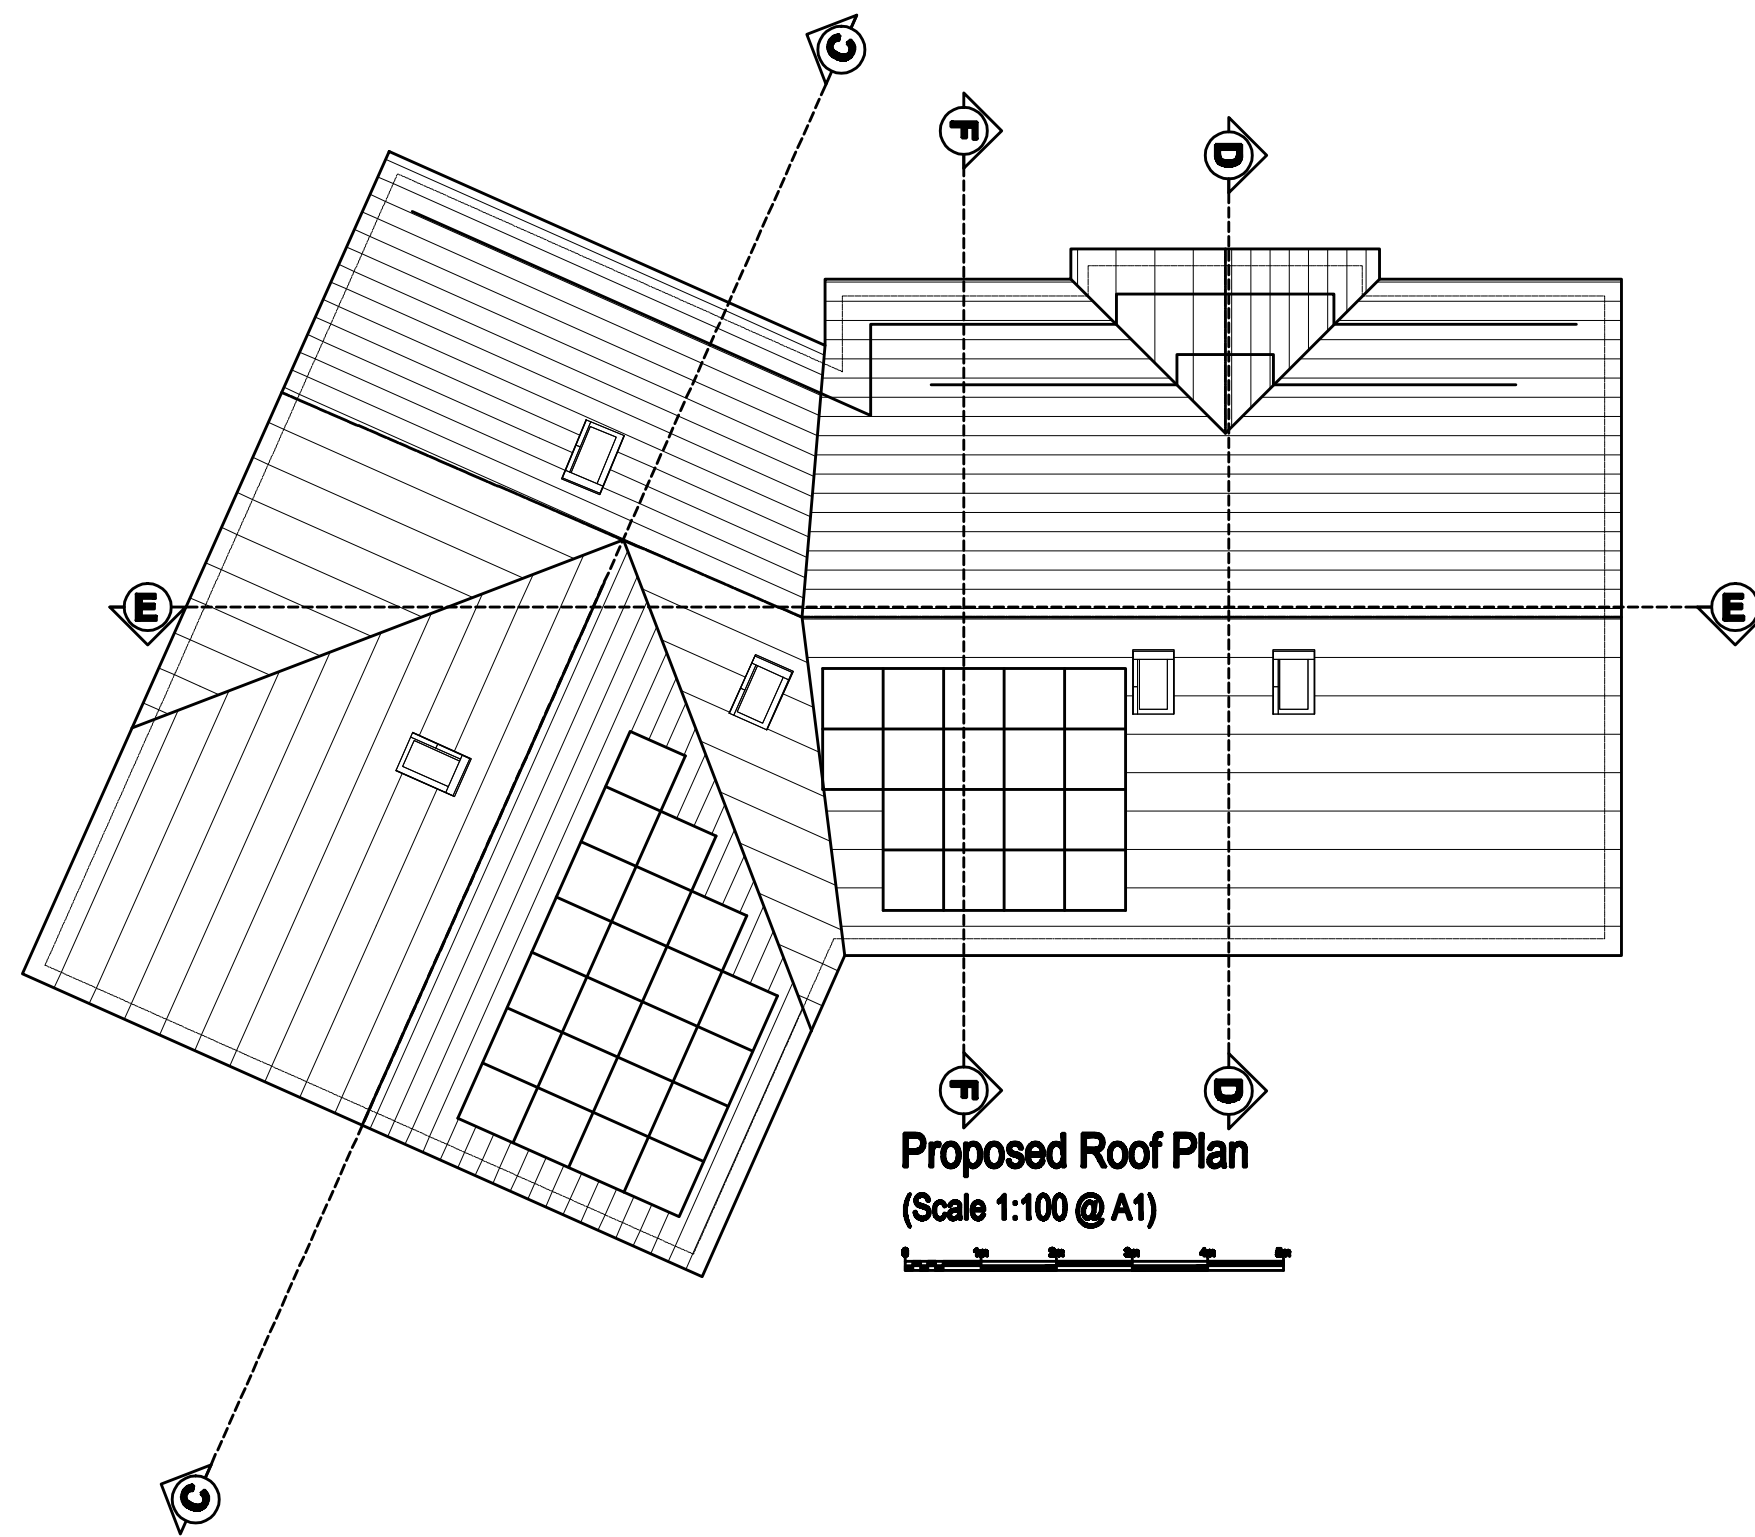
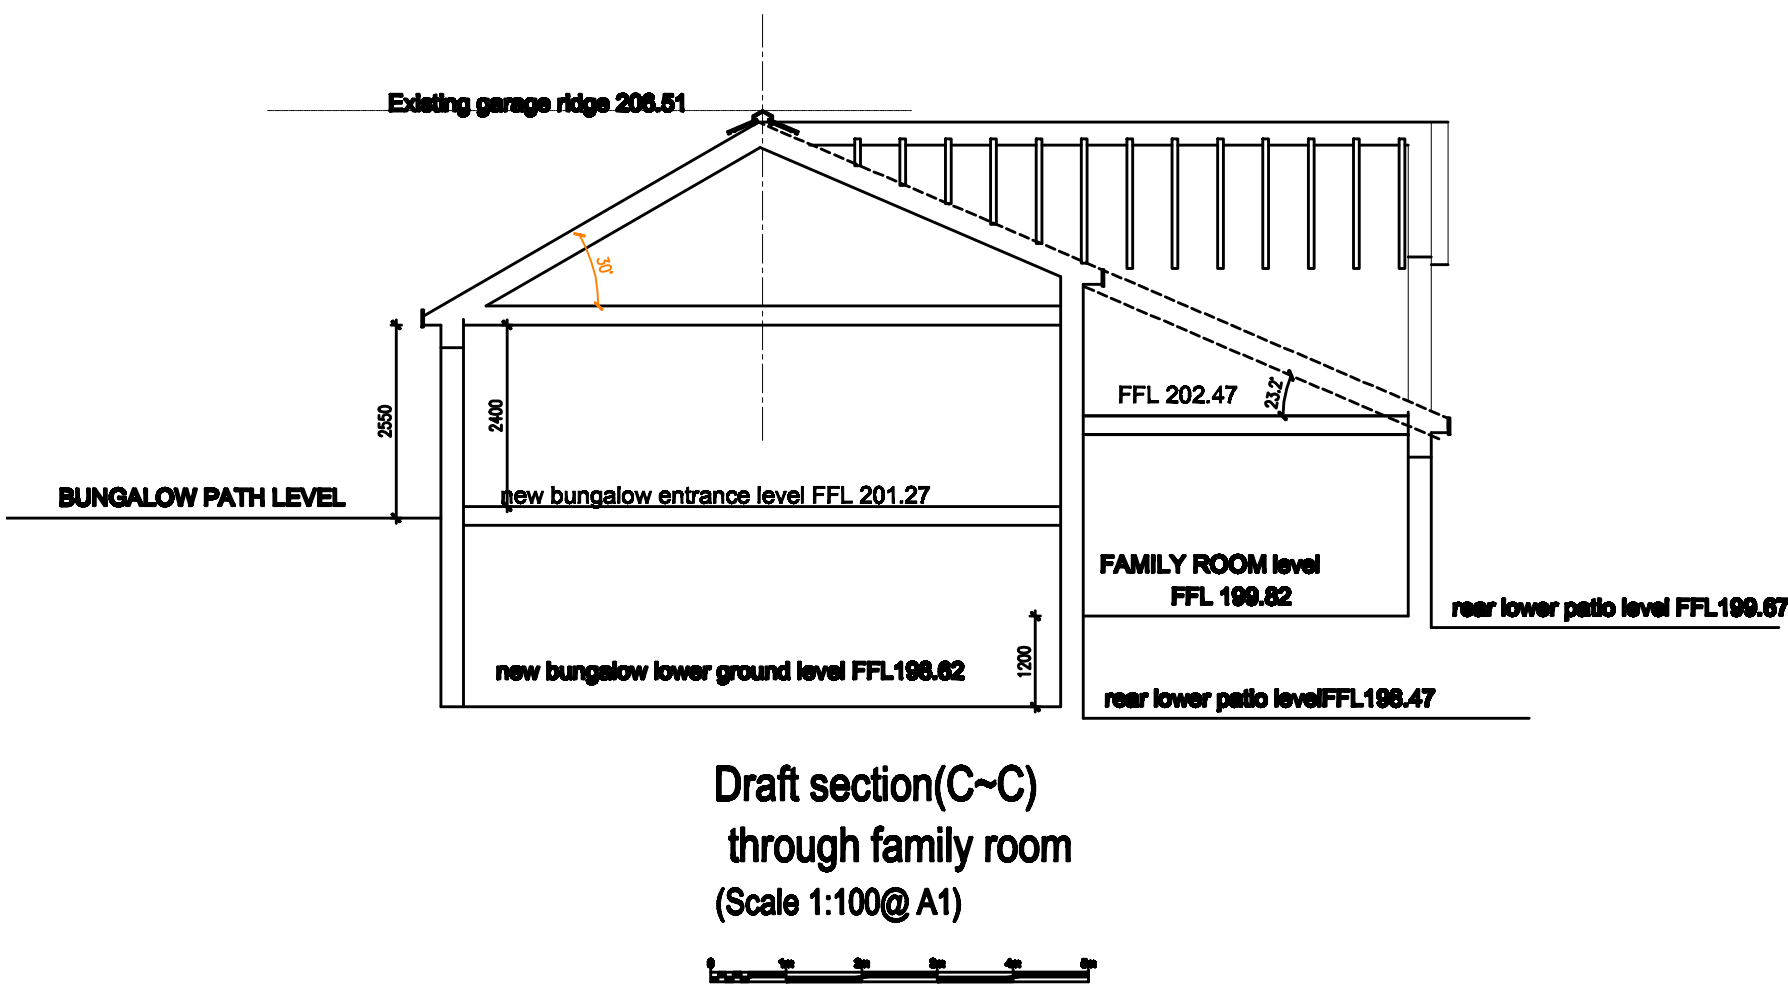
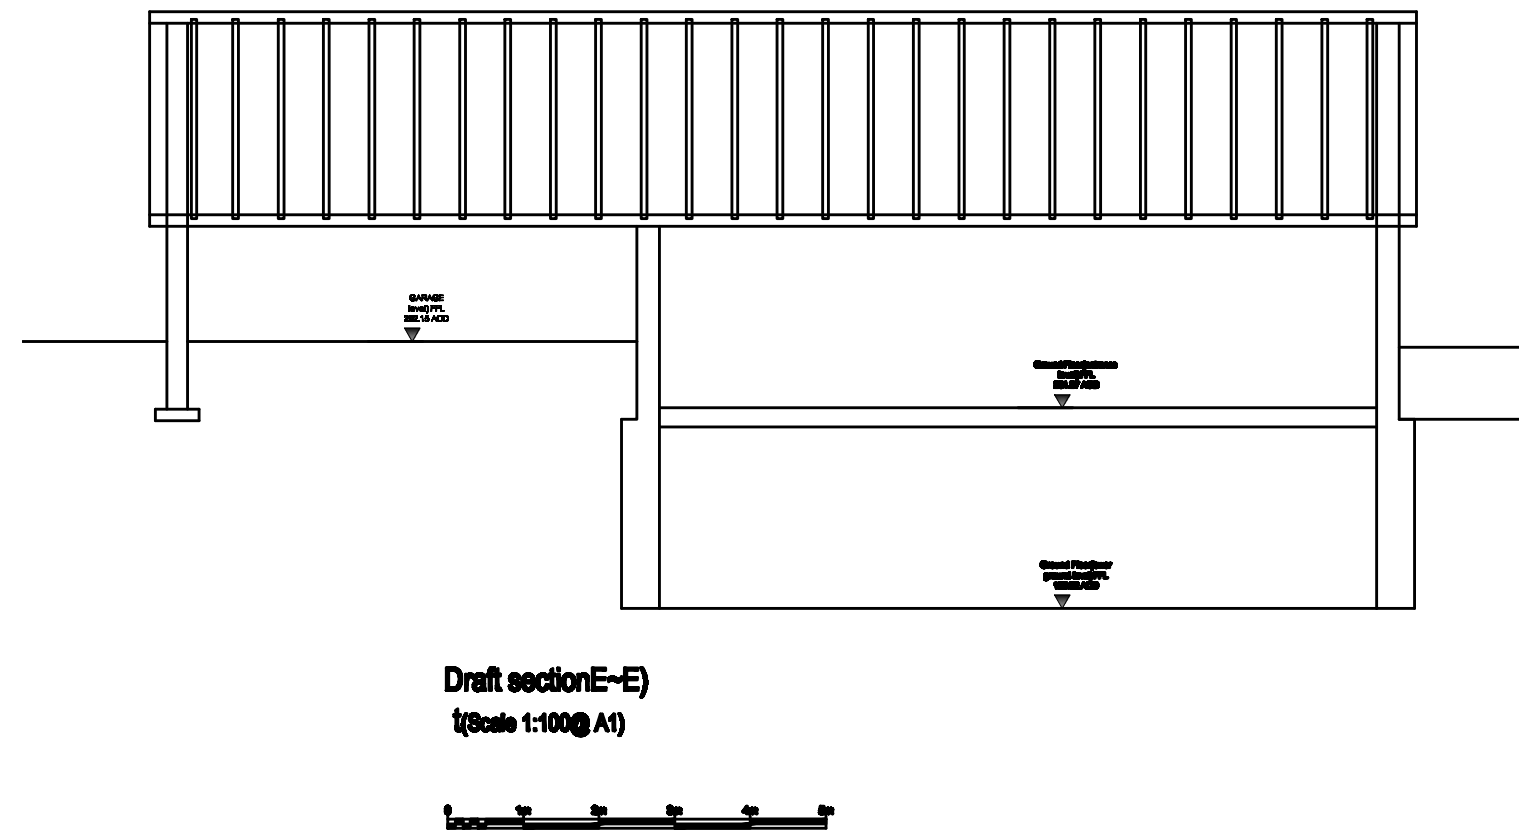


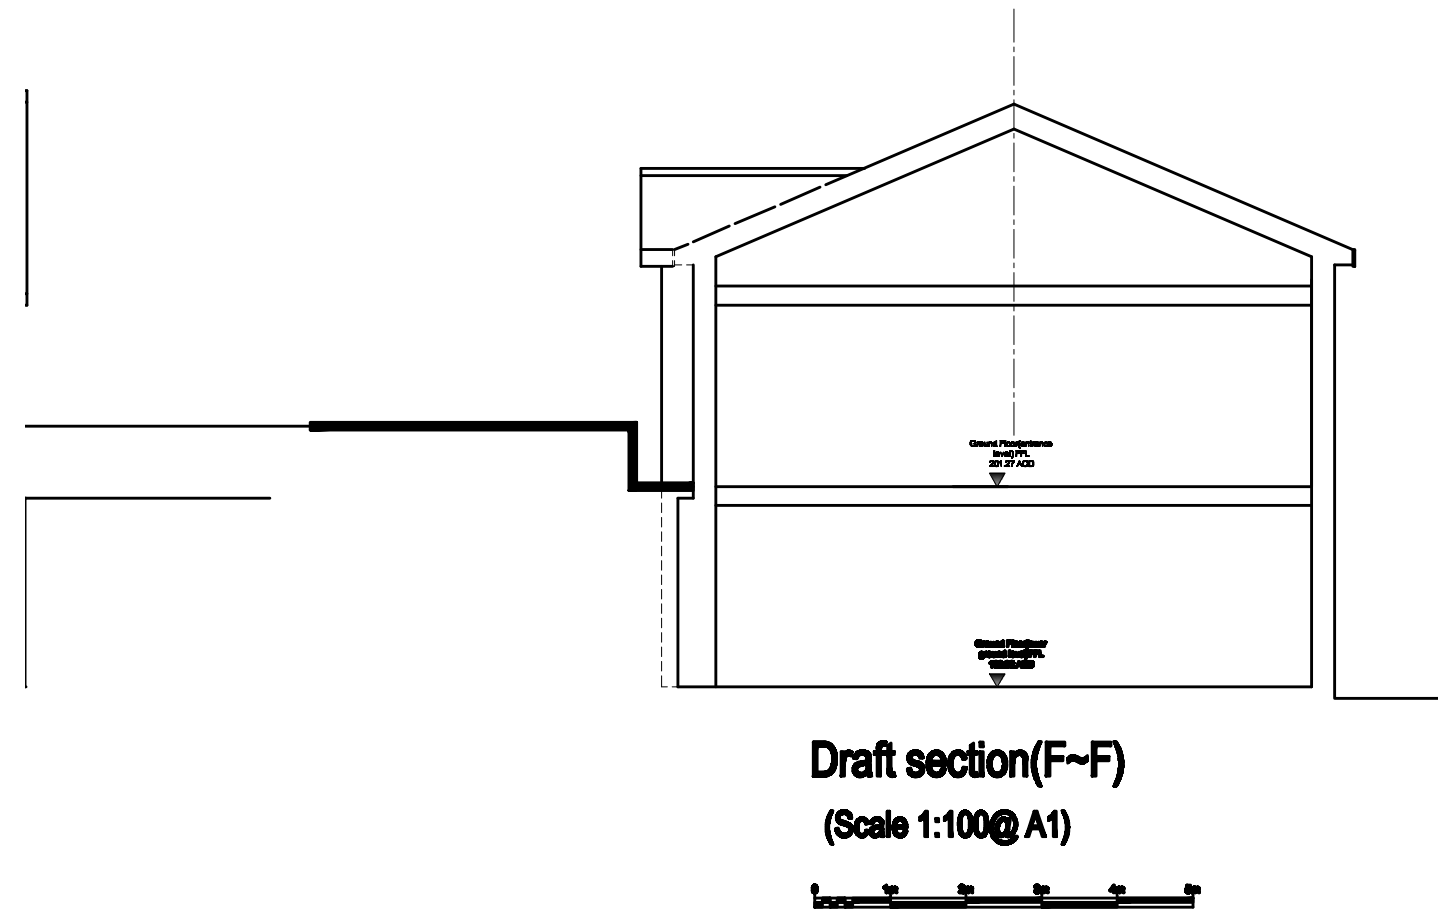

REV A DO NOT SCALE NOTE REMOVED FOR PLANNING VALIDATION SEE 01-02-2025

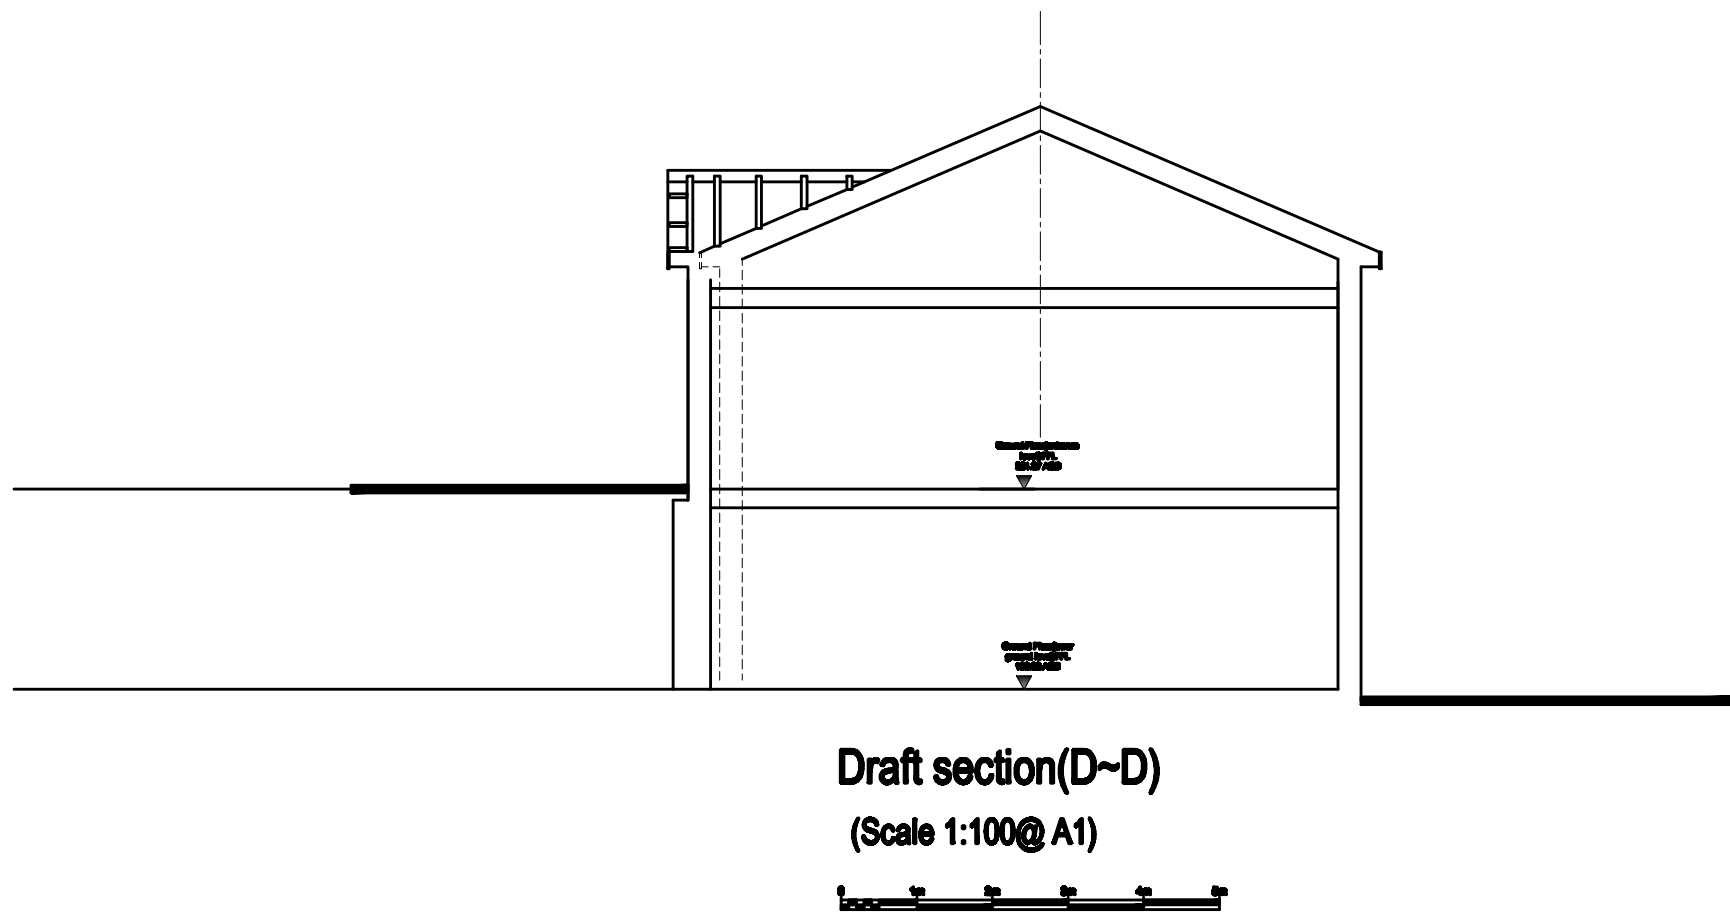

REDFERN
ARCHITECTURAL SERVICES LTD

PLANNING			
for Mr S Walsh at Plot adjacent to west view Haywards close glossop			
title Proposed Sections			
Client	as indicated @ A1	22-54 1-02	SJ Redfern-Blair
Start	2022	22-54 1-02	F A
Redfern Architectural Services Ltd Canal cottage 27 Manor View Woodley Stockport Cheshire SK6 1RS 0161 406 6936 077406 21999 steve@redfernAS.co.uk			