



12 Lee Dale, Buxton, SK17 9LQ

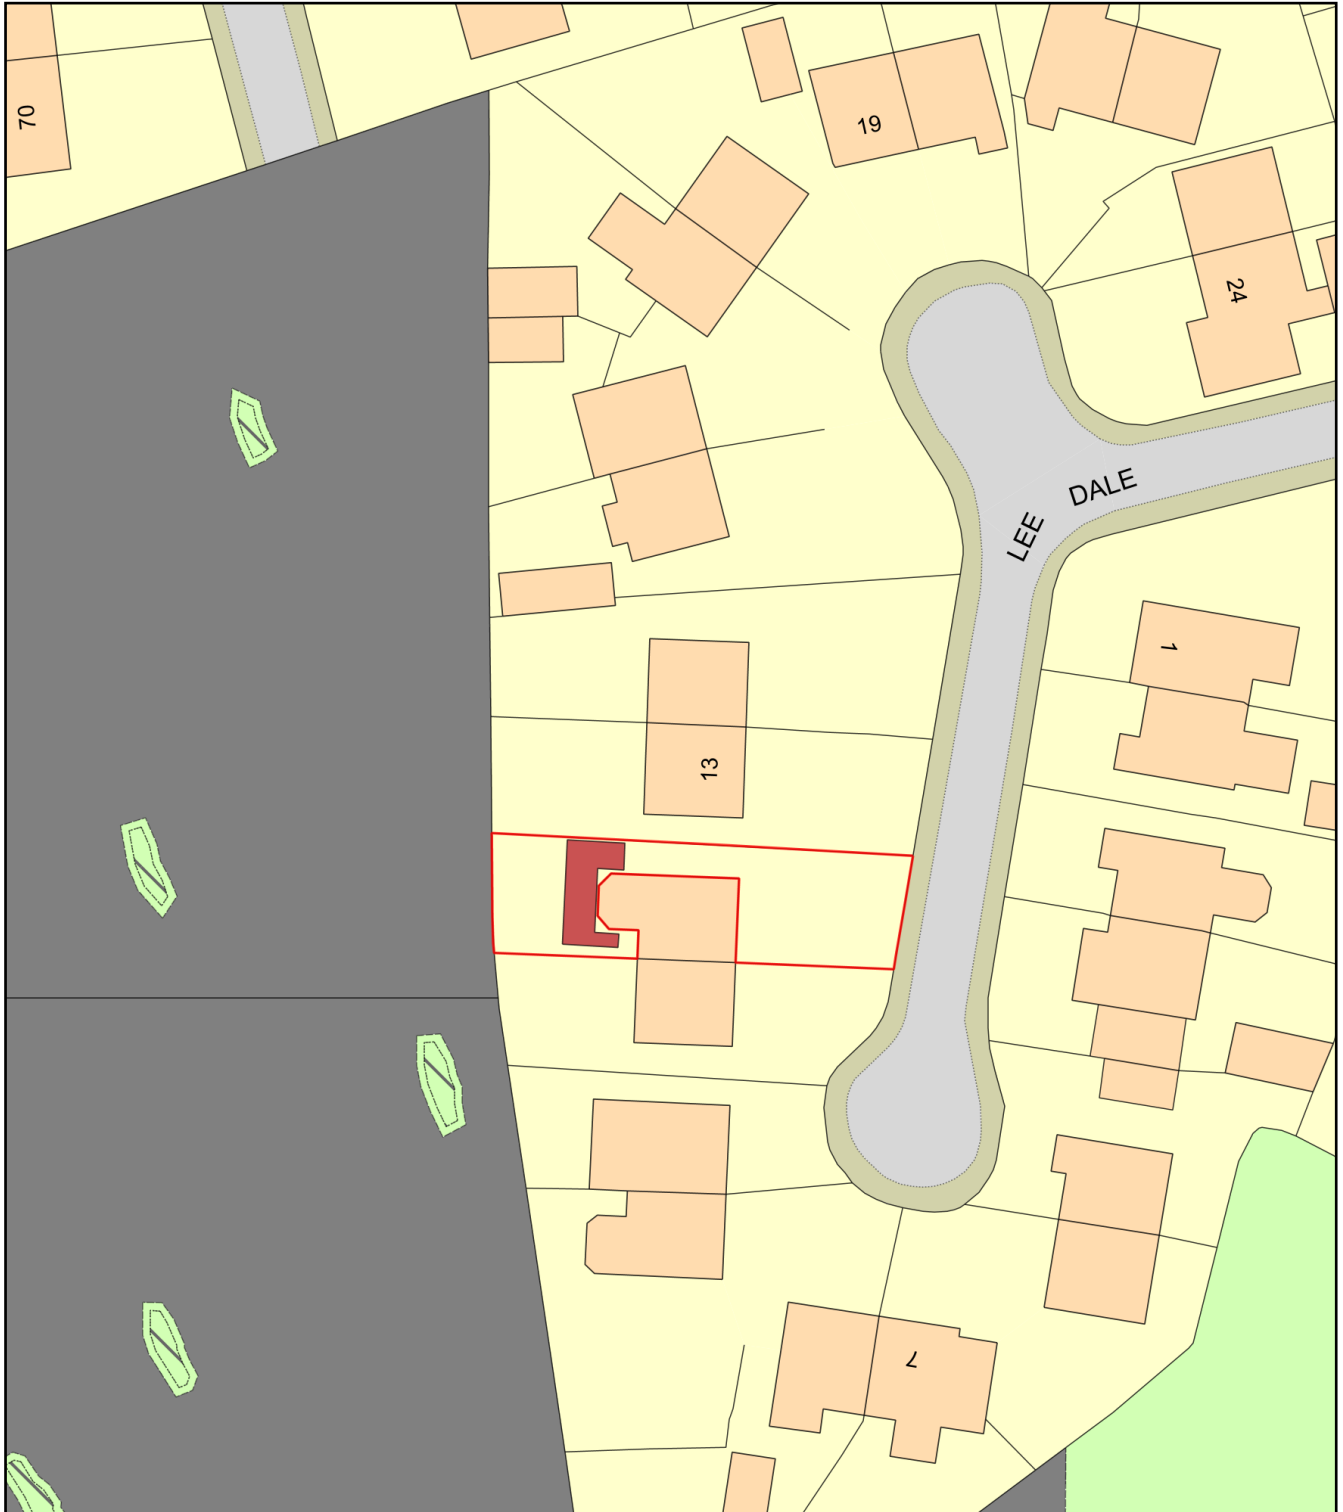

0 20
Metres

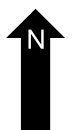

Plan Produced for: Mr. R A Woodward

Date Produced: 30 Jan 2023

Plan Reference Number: TQRQM23030184906098

Scale: 1:500 @ A4