

5 METRES X 10 X 10 METRES AT 1:1250 SCALE




ROBERT L FORD

private architectural practitioner and rural development consultant

PARKSIDE PARK ROAD LEEK STAFFORDSHIRE ST13 8JT

roblford@phonecoop.coop 01538 389290 / 07969 68 68 86

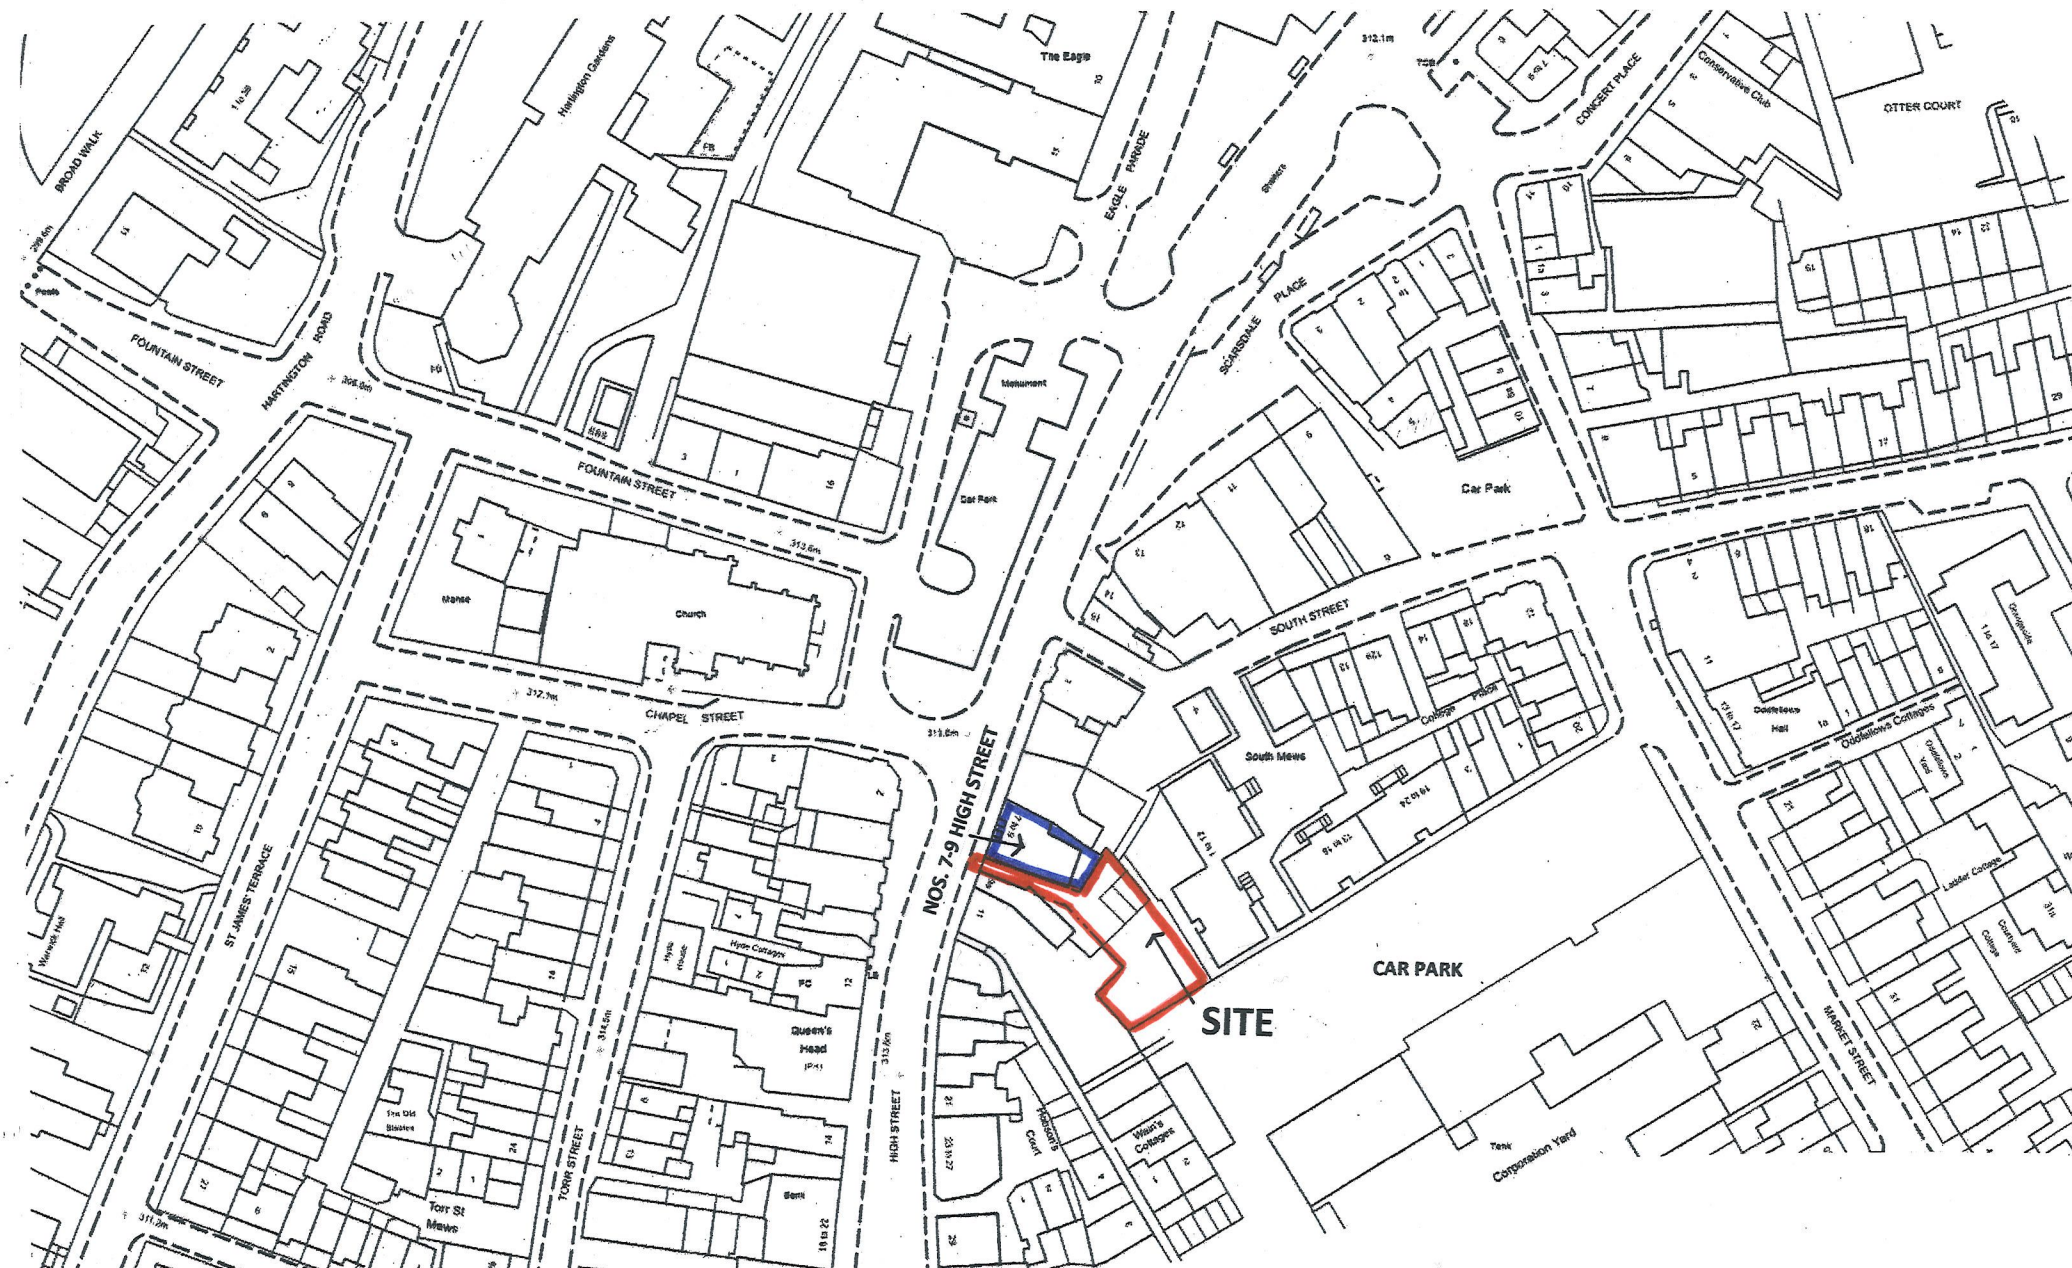

DRAWING NO. 9HB 01 SITE LOCATION SCALE 1:1250 AT A3

PROPOSED ERECTION OF A TWO STOREY DETACHED 2BEDROOMED 3 PERSON DWELLING HOUSE
TO THE REAR OF 7-9 HIGH STREET BUXTON SK17 6ET

11 2022