


1 METRE X 5 METRES AT 1:100 SCALE

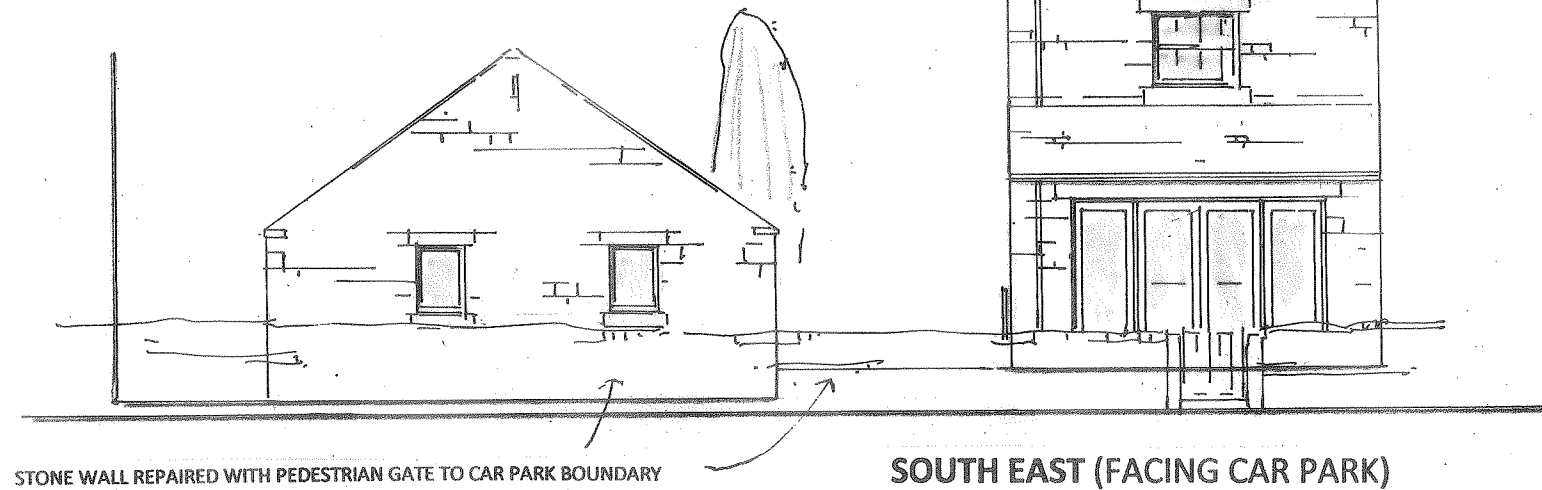

SOUTH EAST (FACING CAR PARK)

ROBERT L FORD

private architectural practitioner and rural development consultant

PARKSIDE PARK ROAD LEEK STAFFORDSHIRE ST13 8JT

roblford@phonecoop.coop 01538 389290 / 07969 68 68 86



CONSTRUCTION NOTES

ROOFS: SIMULATED DARK GREY SLATE OR PLAIN TILES, PLAIN VERGES, DRP STONES TO EAVES WITH SIMULATED CAST BLACK HALF ROUND GUTTERING ON RISE AND FALL BRACKETS

WALLS: SPLIT FACED RECONSTRUCTED STONE REGULAR COURSED WITH LIME RICH YELLOW SAND MORTAR WITH BRUSHED SLIGHTLY RECESSED JOINTS, SMOOTH CAST STONE HEADS AND WEATHERED / STOOLED CILLS

WINDOWS: PVC SIMULATED PAINTED TIMBER AS FLUSH EQUALCASEMENTS SET 50mm DEEP IN OPENINGS

DOORS: DARK COLOURED VERTICAL BOARDED COMPOSITE

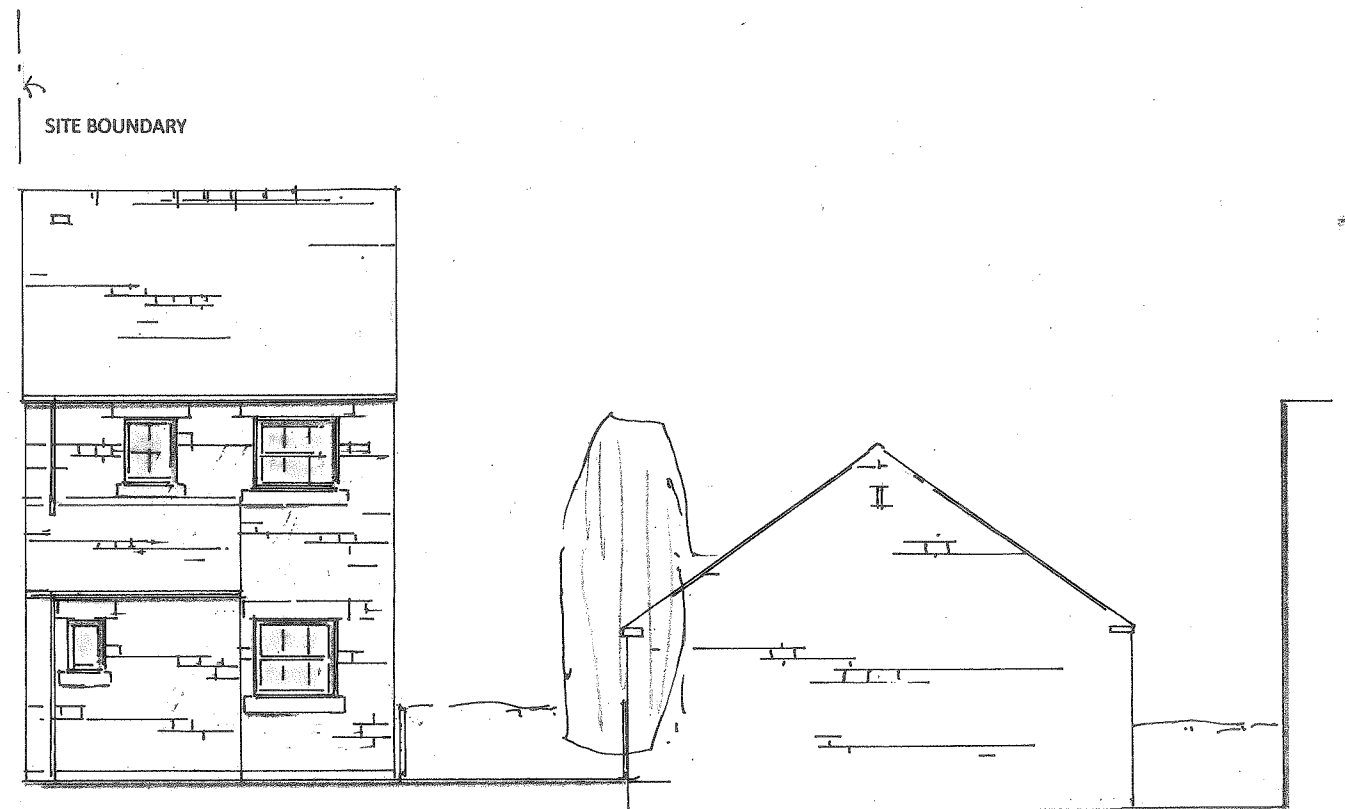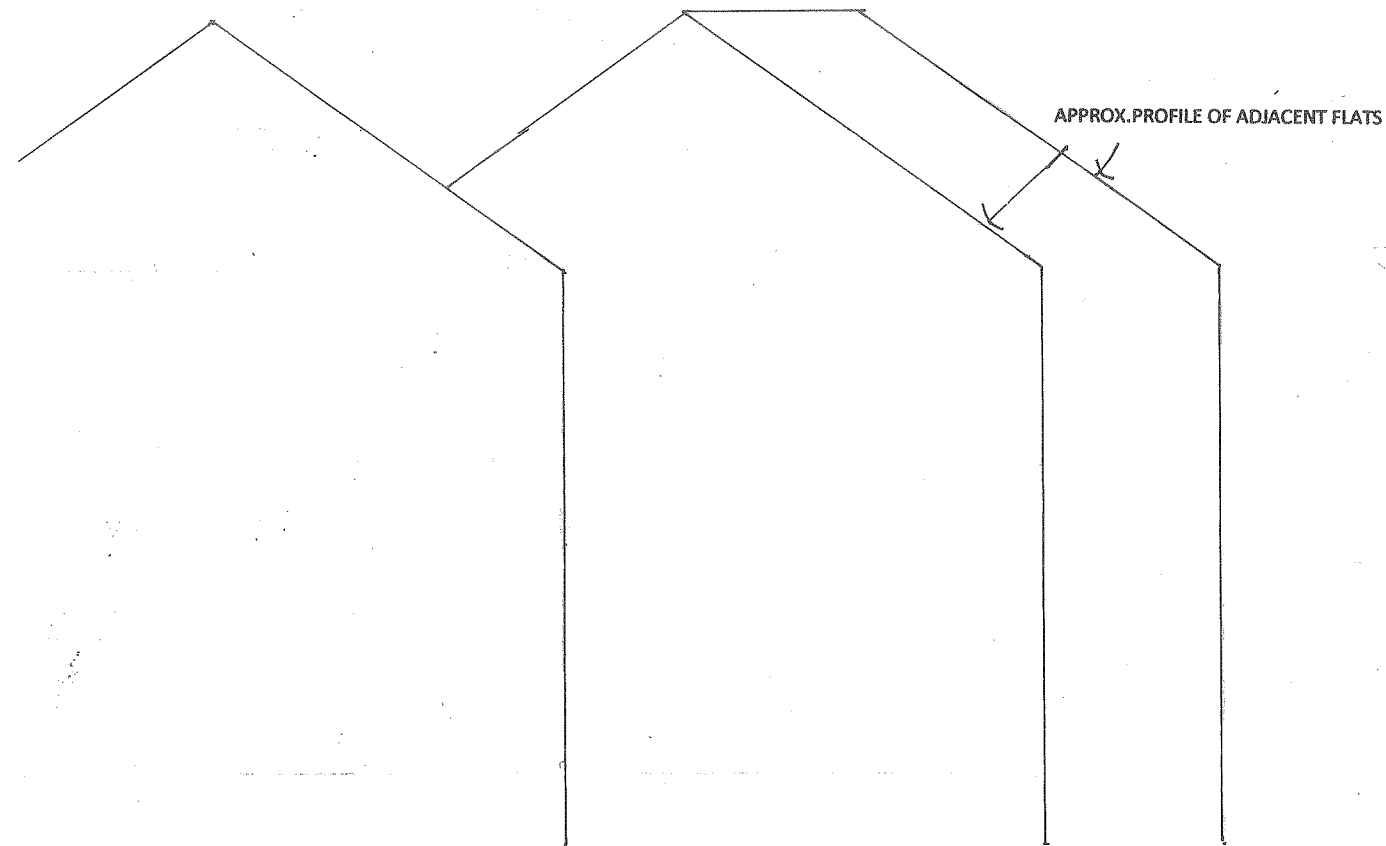

NORTH WEST

DRAWING NO. 9HB 05 NW (FRONT) AND SE (REAR) ELEVATIONS SCALE 1:100 AT A3

PROPOSED ERECTION OF A TWO STOREY DETACHED 2BEDROOMED 3 PERSON DWELLING HOUSE TO THE REAR OF 7-9 HIGH STREET BUXTON SK17 6ET

11 2022