

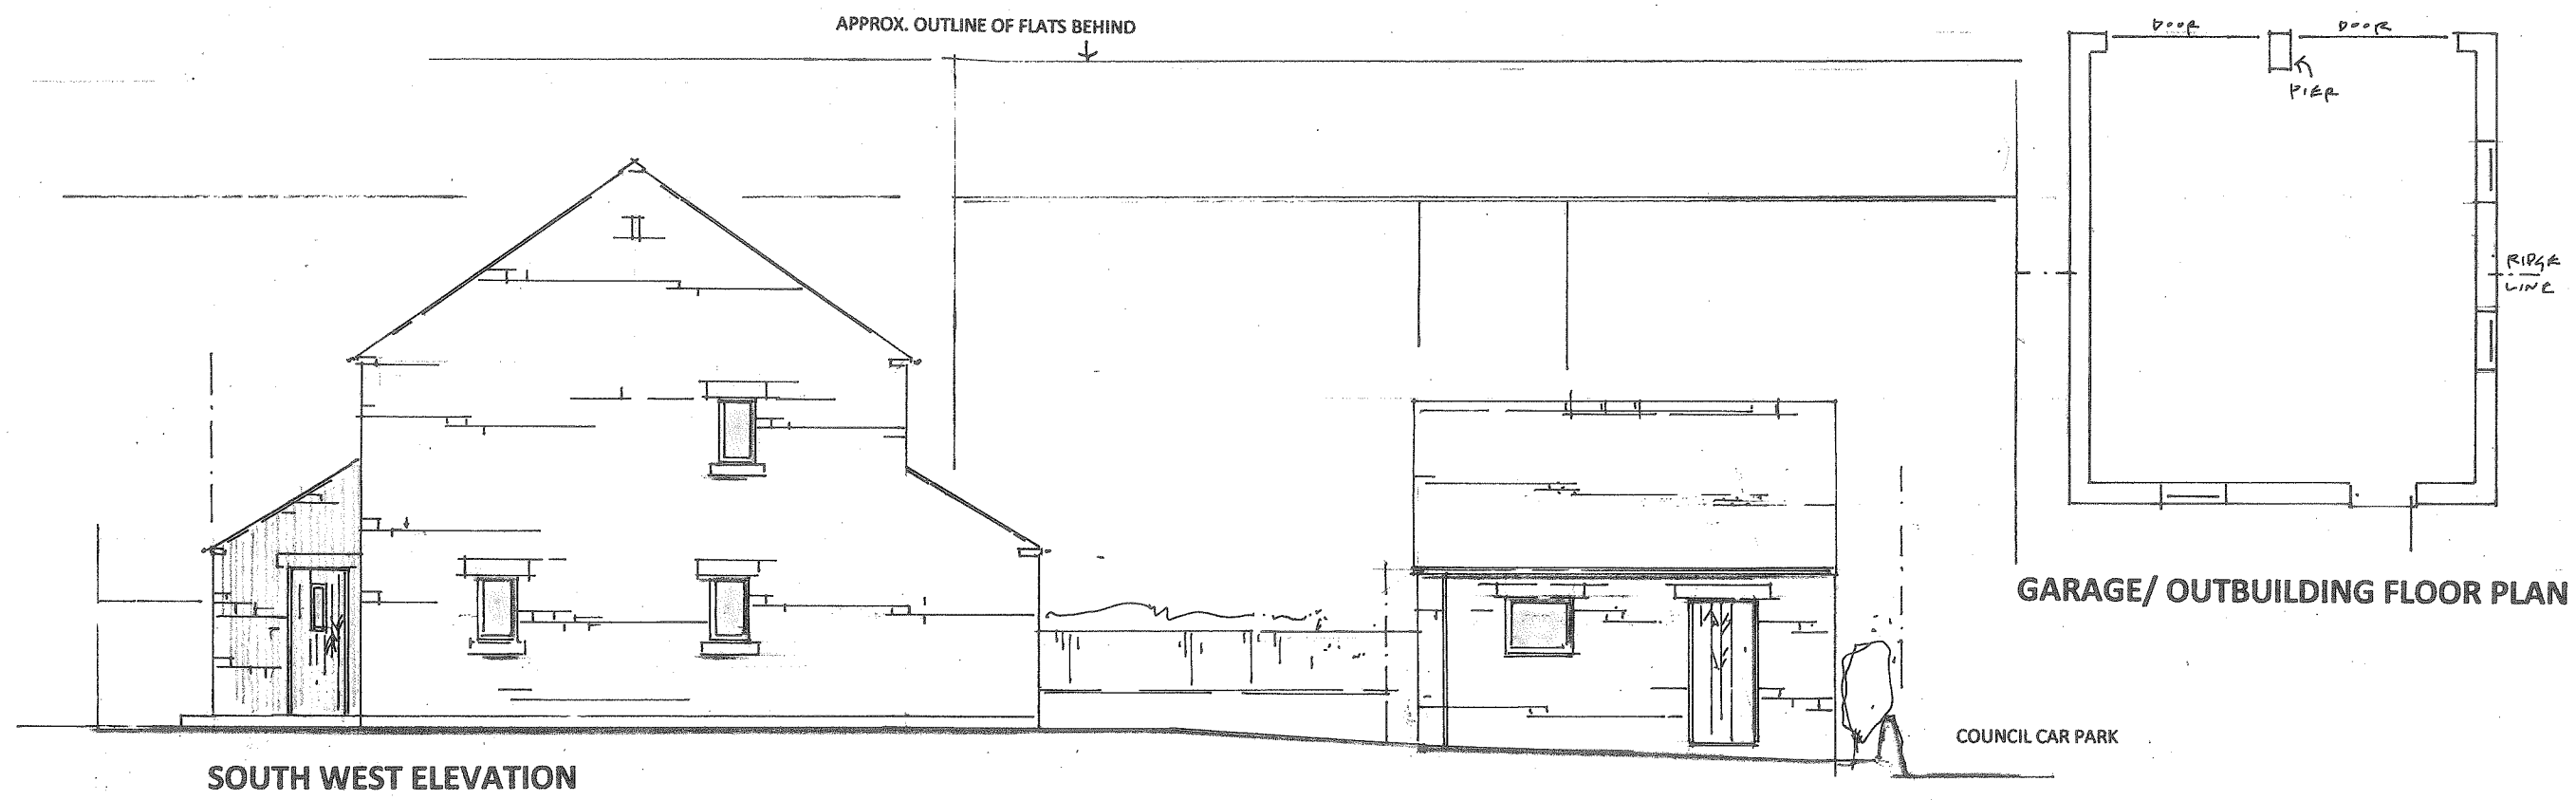


ROBERT L FORD
private architectural practitioner and rural development consultant
PARKSIDE PARK ROAD LEEK STAFFORDSHIRE ST13 8JT
roblford@phonecoop.coop 01538 389290 / 07969 68 68 86

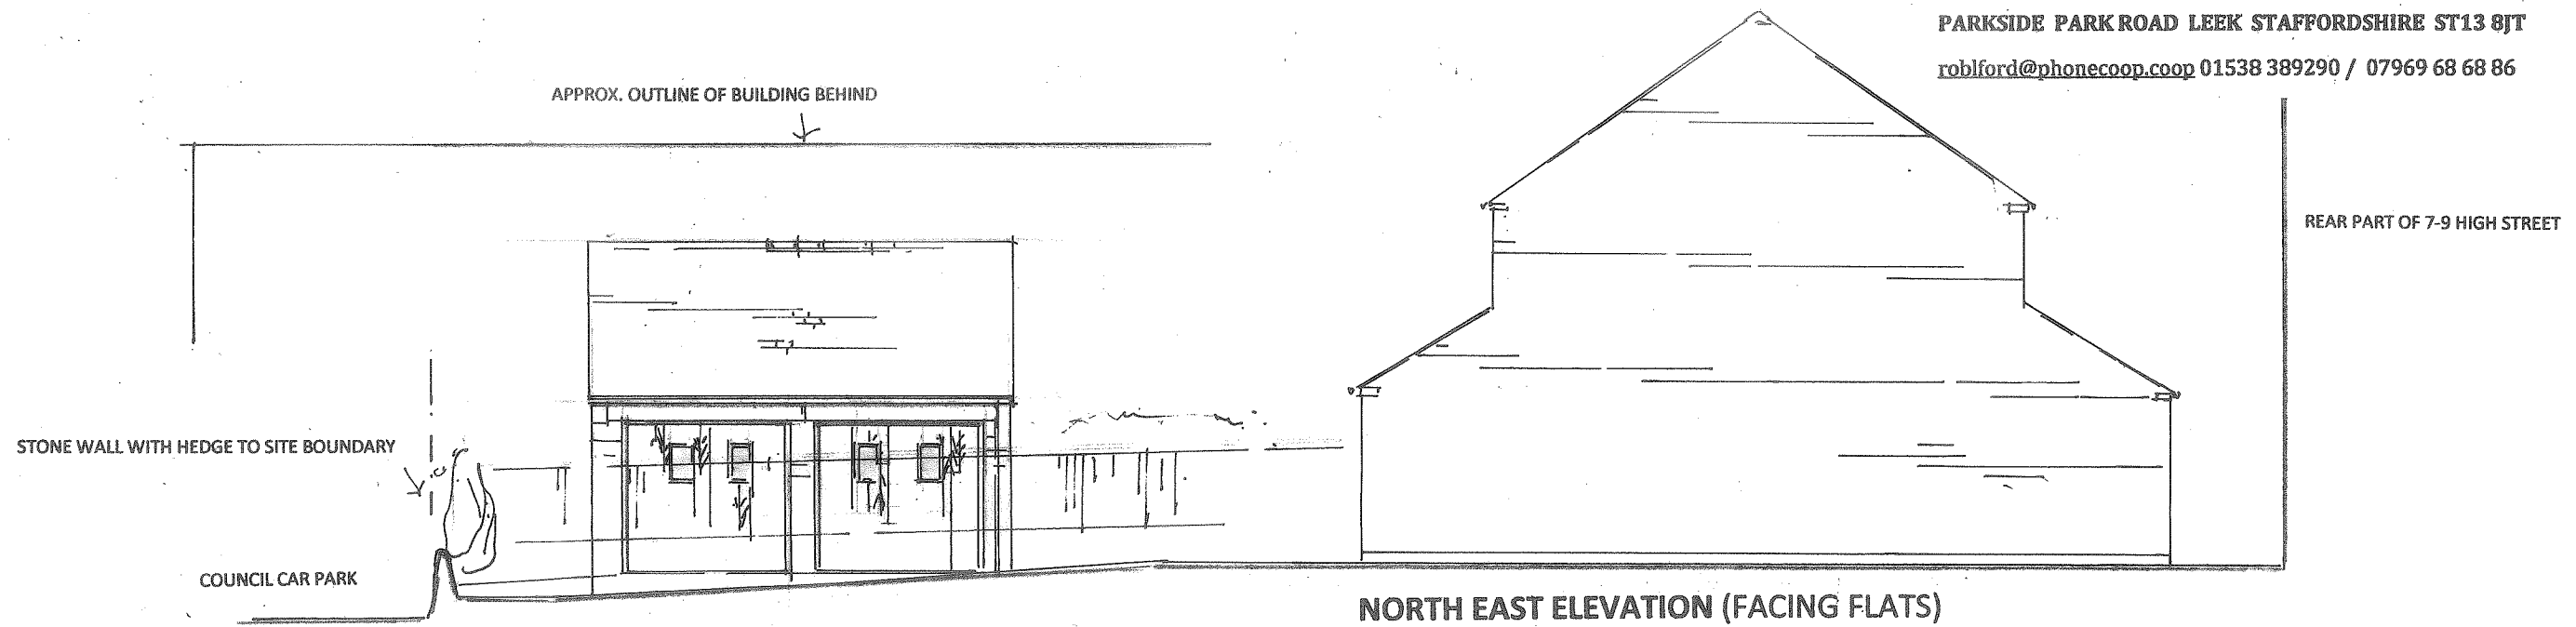

1 METRE X 5 METRES AT 1:100 SCALE

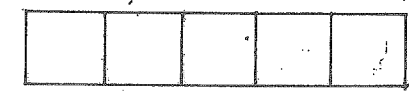

DRAWING NO. 9HB 06 NE AND SW (SIDE) ELEVATIONS SCALE 1:100 AT A3

PROPOSED ERECTION OF A TWO STOREY DETACHED 2BEDROOMED 3 PERSON DWELLING HOUSE
TO THE REAR OF 7-9 HIGH STREET BUXTON SK17 6ET

11 2022