



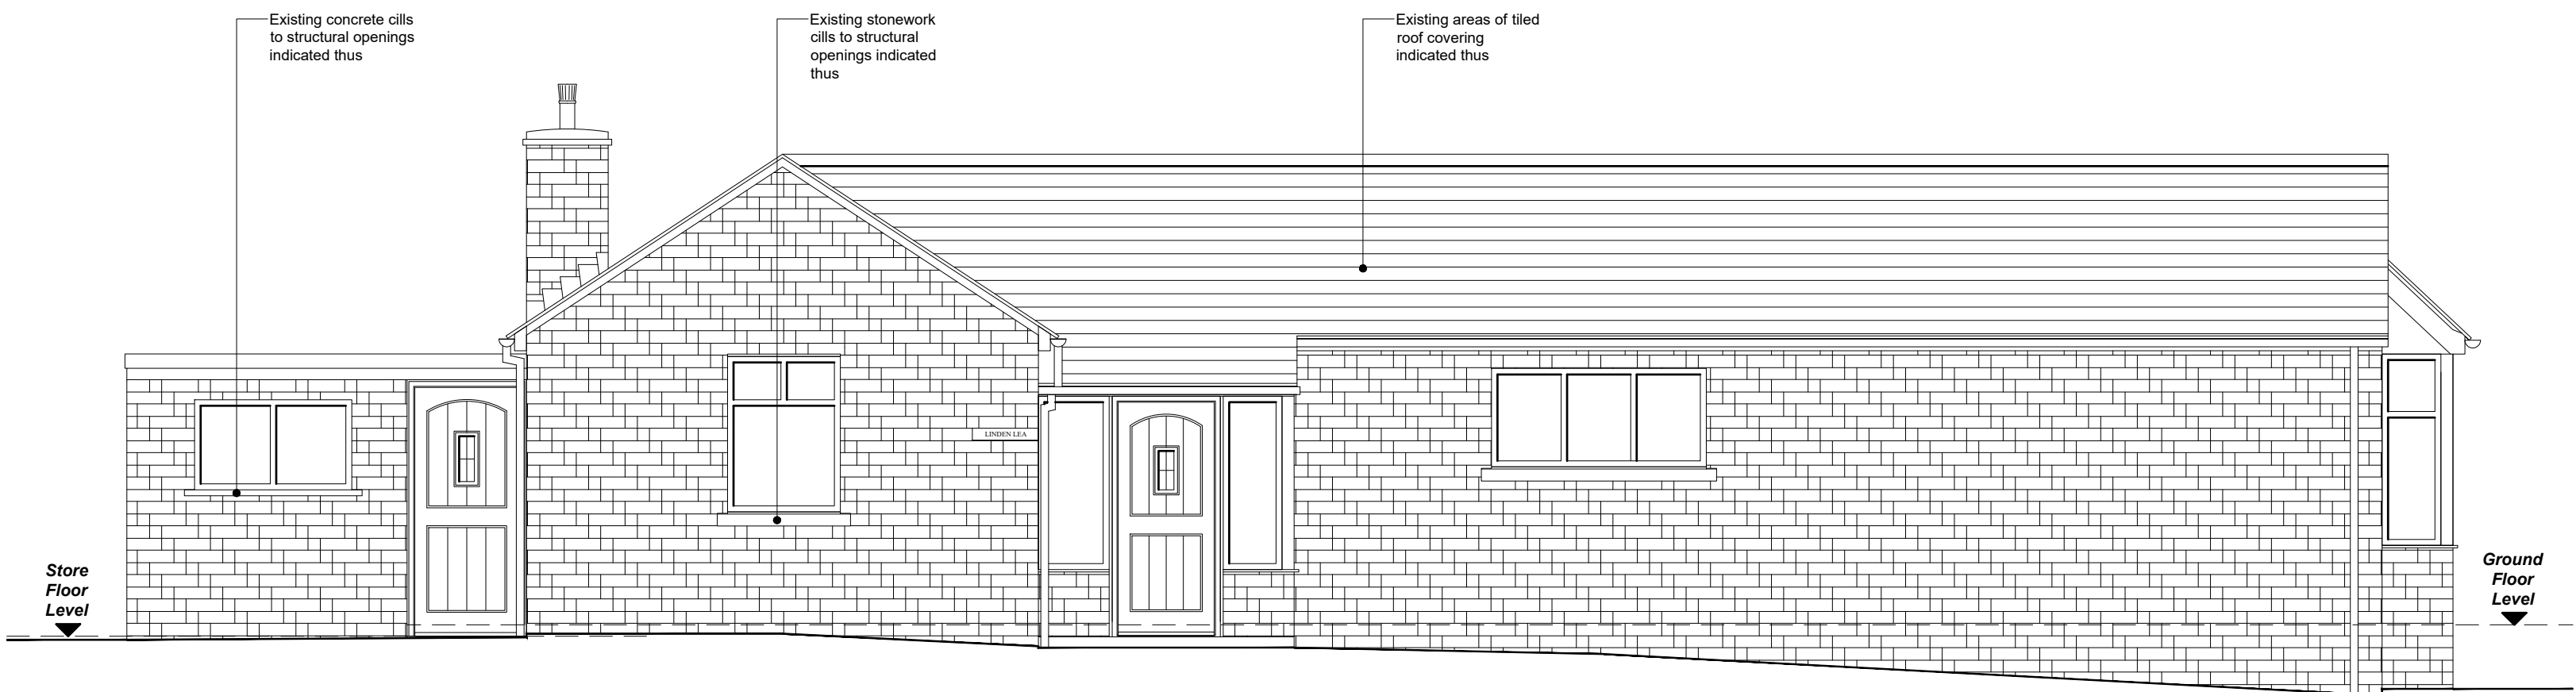


EXISTING FRONT (WESTERN) ELEVATION TO WEST DRIVE
(Scale 1:50)

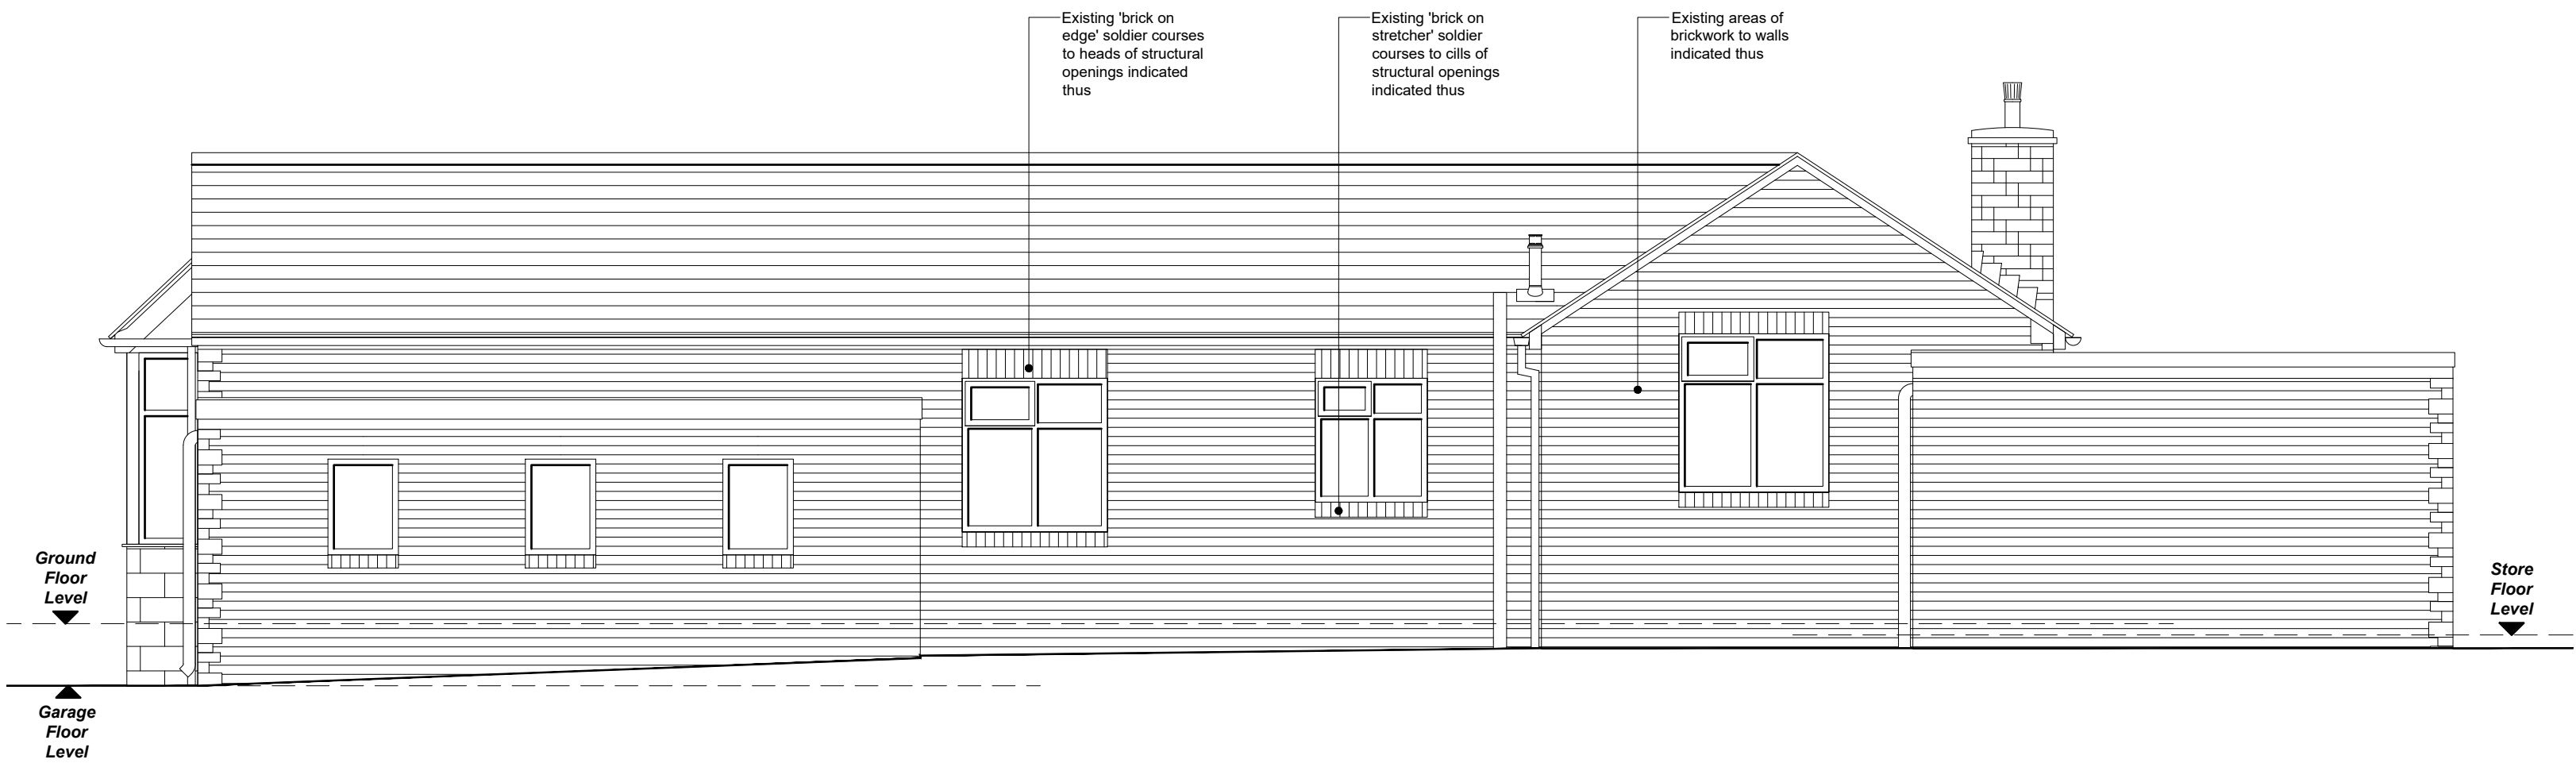

EXISTING REAR (EASTERN) ELEVATION



EXISTING SIDE (SOUTHERN) ELEVATION

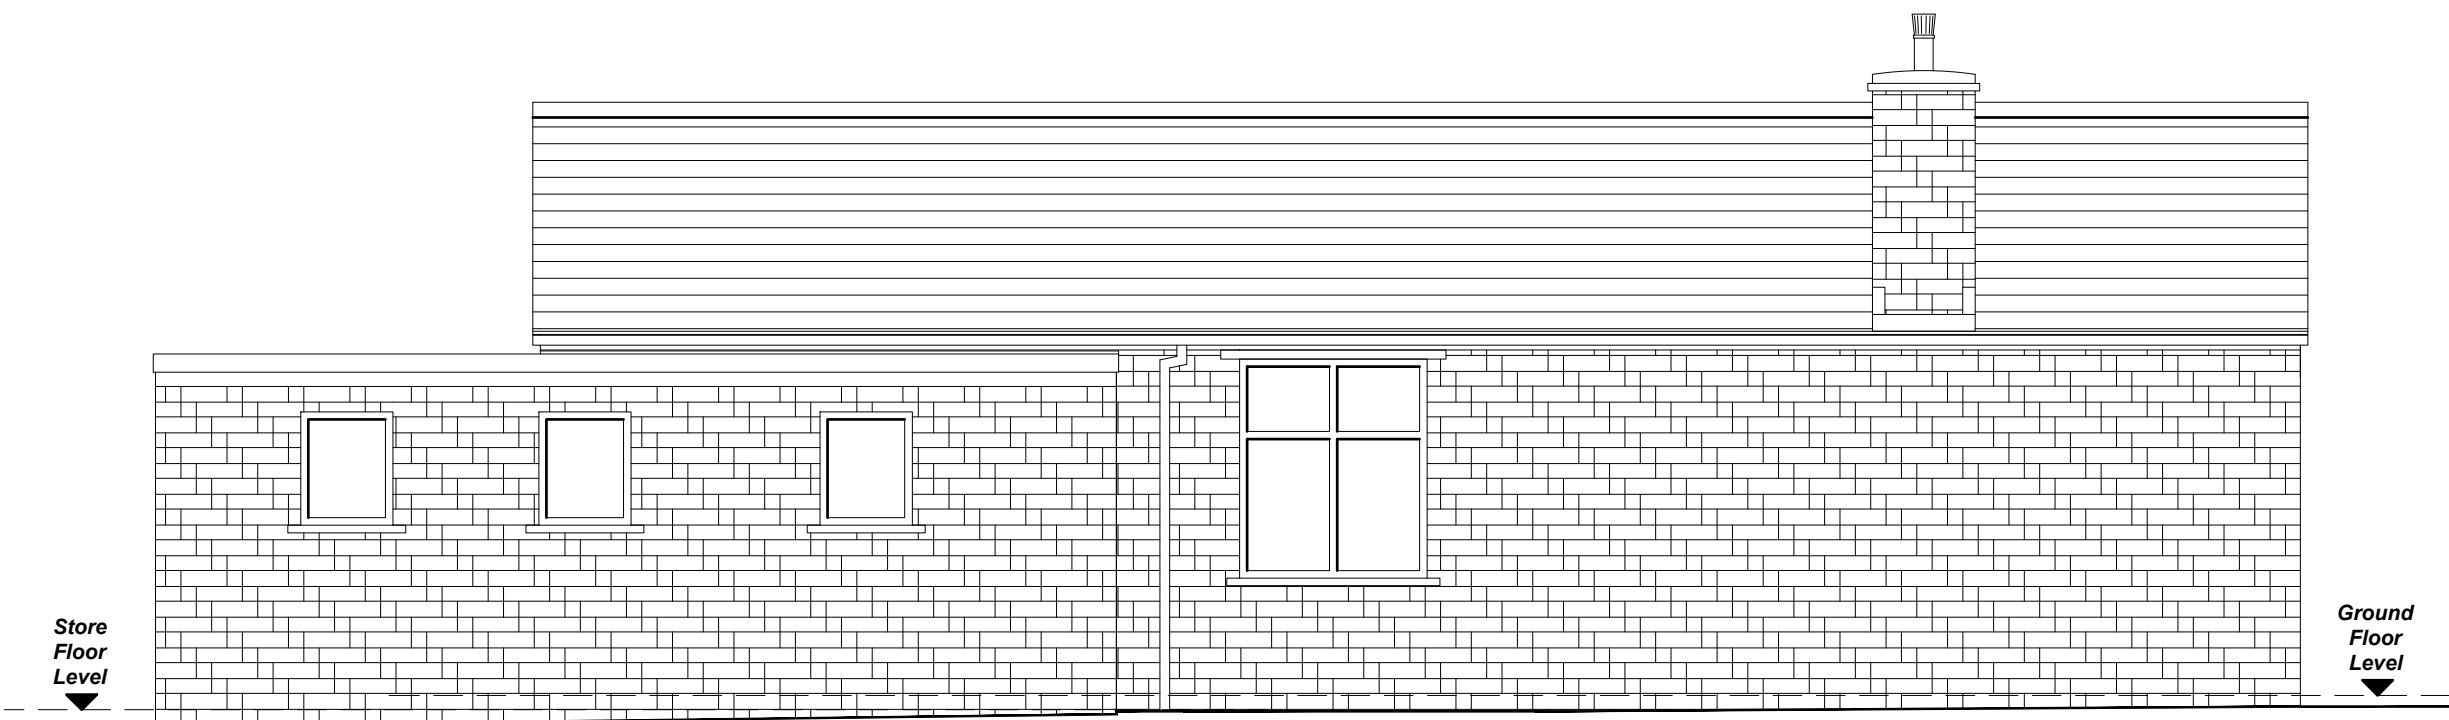

EXISTING SIDE (NORTHERN) ELEVATION

NOTES
All dimensions are to be checked on site and any discrepancies referred to the designer prior to proceeding. All levels are to be confirmed on site prior to proceeding with the work. All discrepancies between information shown on the drawing and the information shown on the specification are to be referred to the designer prior to proceeding with the works. All component sizes and references to be checked prior to the ordering of materials. Positions of manholes, manholes runs and associated installations to be confirmed prior to proceeding and drains checked as necessary. All relevant boundary positions to be checked prior to proceeding. Any on site design changes must be reported to the designer and agreed with the relevant authority prior to proceeding. **Levels shown are related to an arbitrary datum and therefore not related to ordnance datum.**

Revision		Date		Details	
 R. GRUNDY ARCHITECTURAL SERVICES LIMITED 30 PARK ROAD, HAWTHORN VIC 3122 TEL: 03 9577 0186 EMAIL: GRUNDYG@CSC.VICTEL.NZ.COM					
Project:		Proposed Alterations and Extension to: Linden Lea West Drive Tinwille Gladip SK13 INB			
Client:		Mr. S. Waters			
Drawing Title:		EXISTING ELEVATIONS			
Drawn by: R.G.		Date:		8th November 2002	
Drawing No: 2241.02		Scale:		As shown @ A1	
Revision:					

