
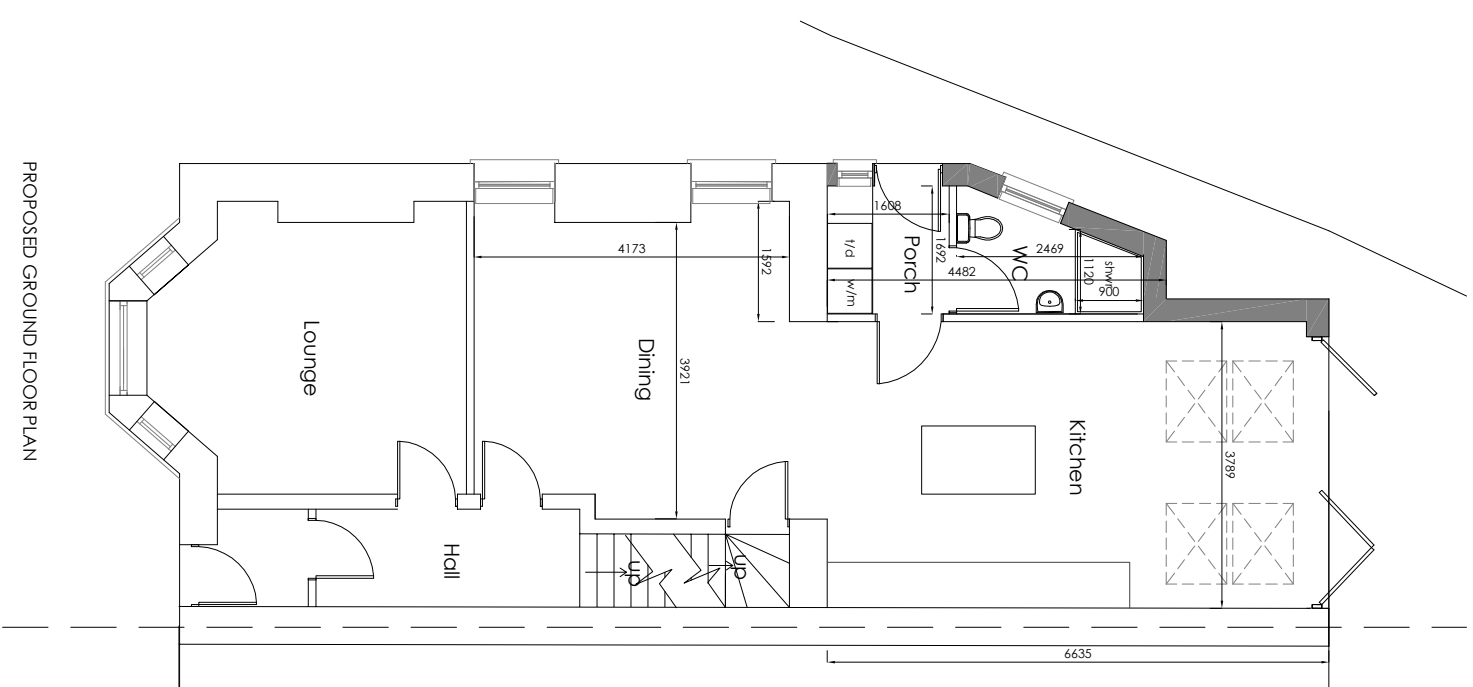


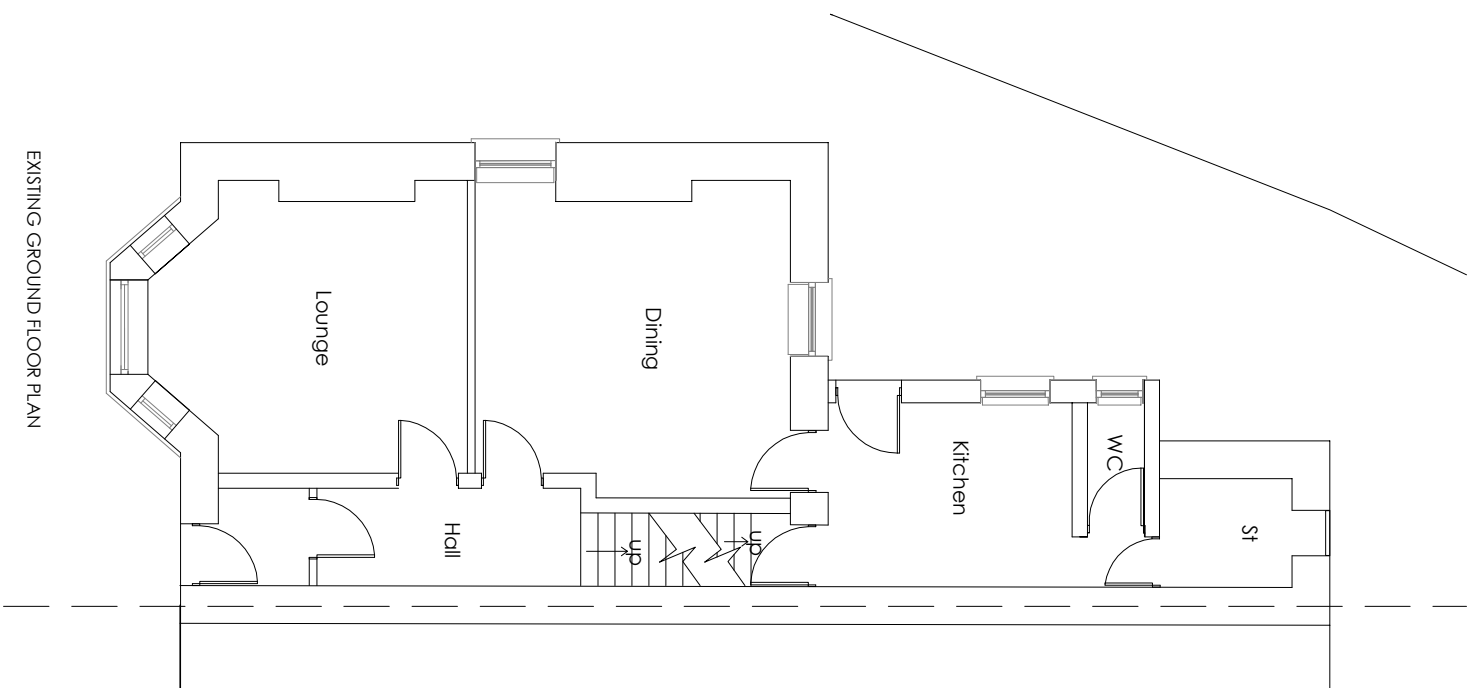

REGIONS			
DEMAN	SCALE	AREA	SQ.M. SQ.F.
DATE	1:100		
PROJECT	Oct 18		
Kitchen and porch extension of 45 South Avenue Buxton			
CLIENT	Mr C Cloydon		
TITLE	Existing and proposed plans		