



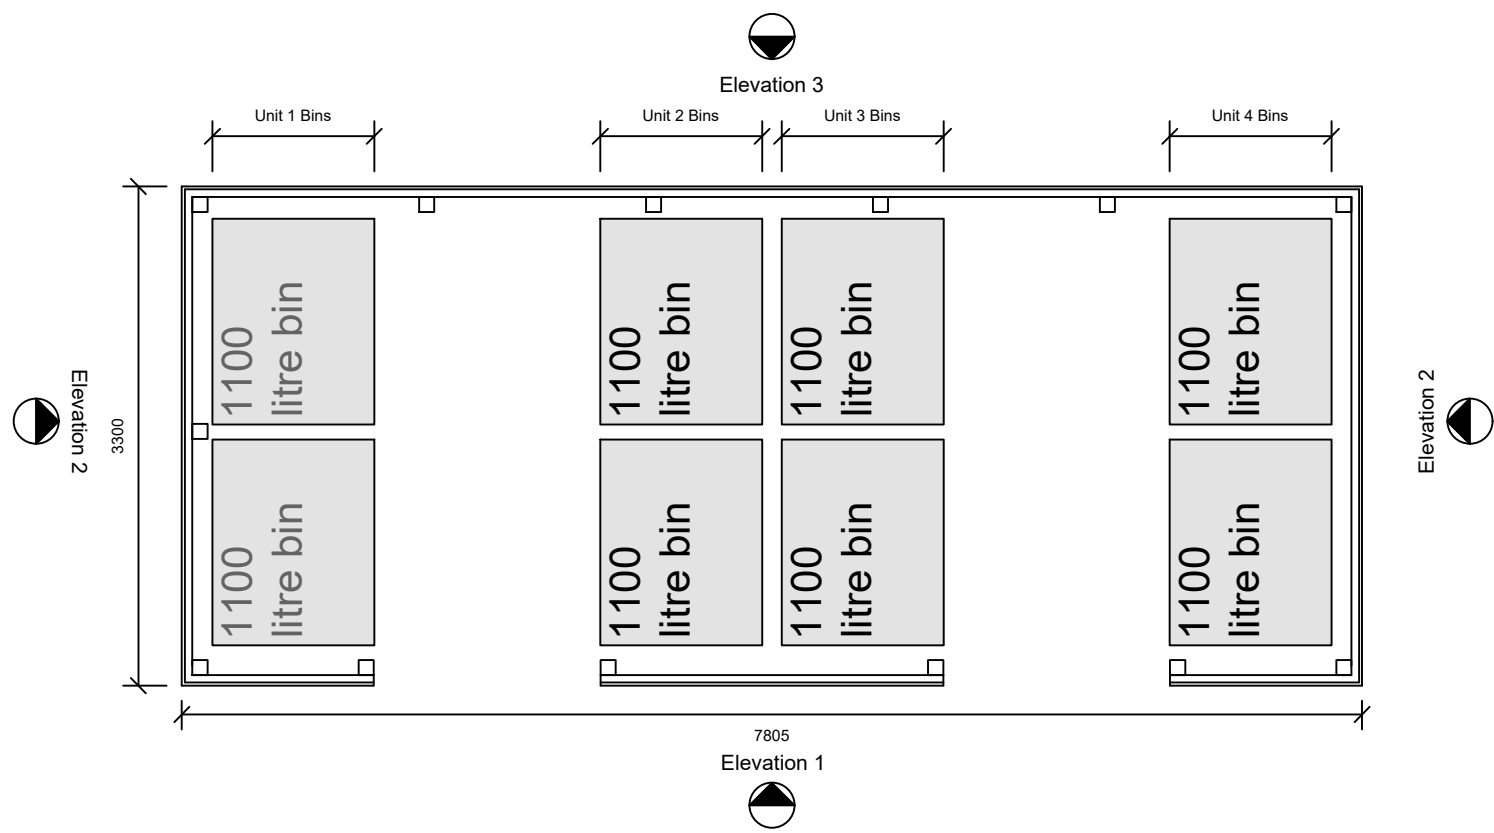


Plan
1:50


hit and miss vertical timber fence
tanalised timber

horizontal arris rails

Elevation 1
1:20

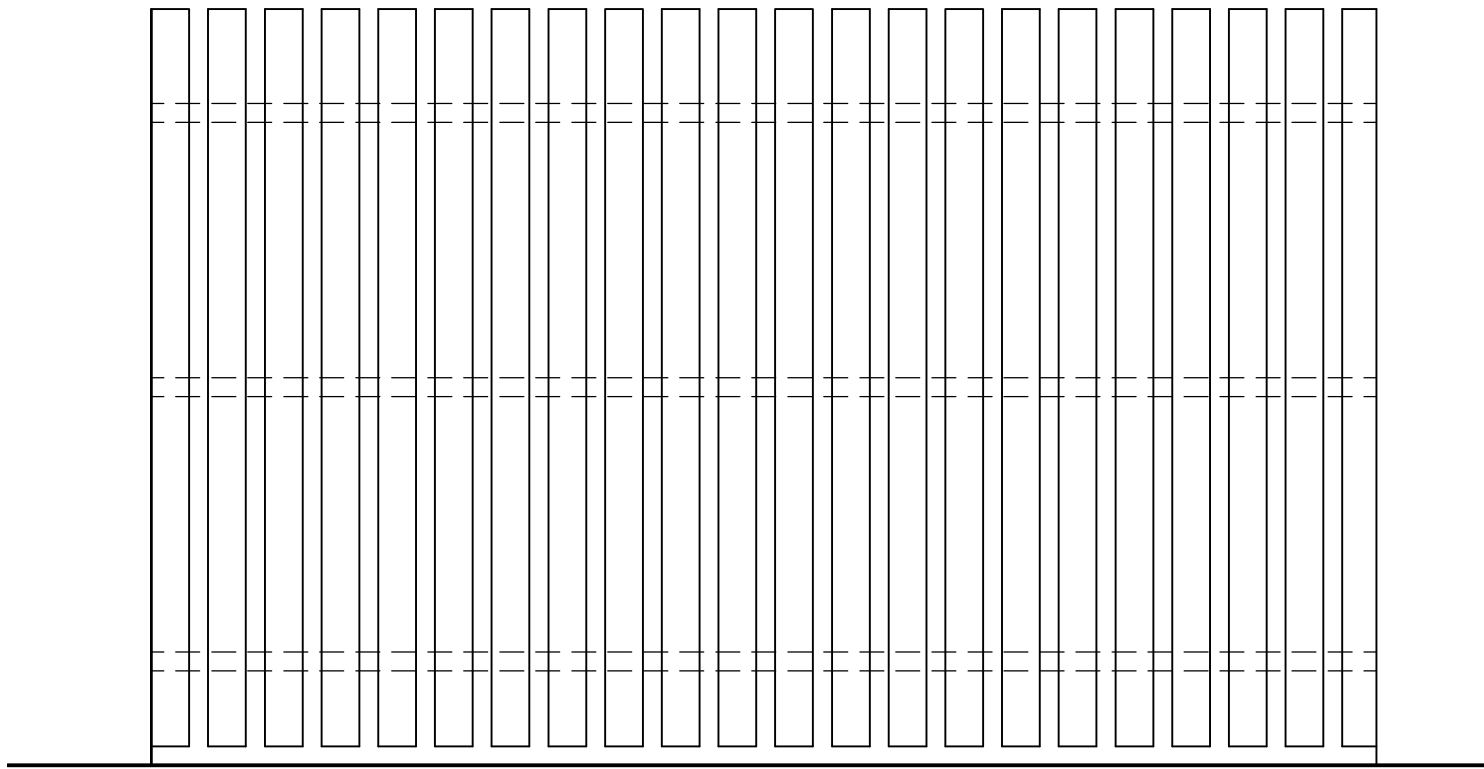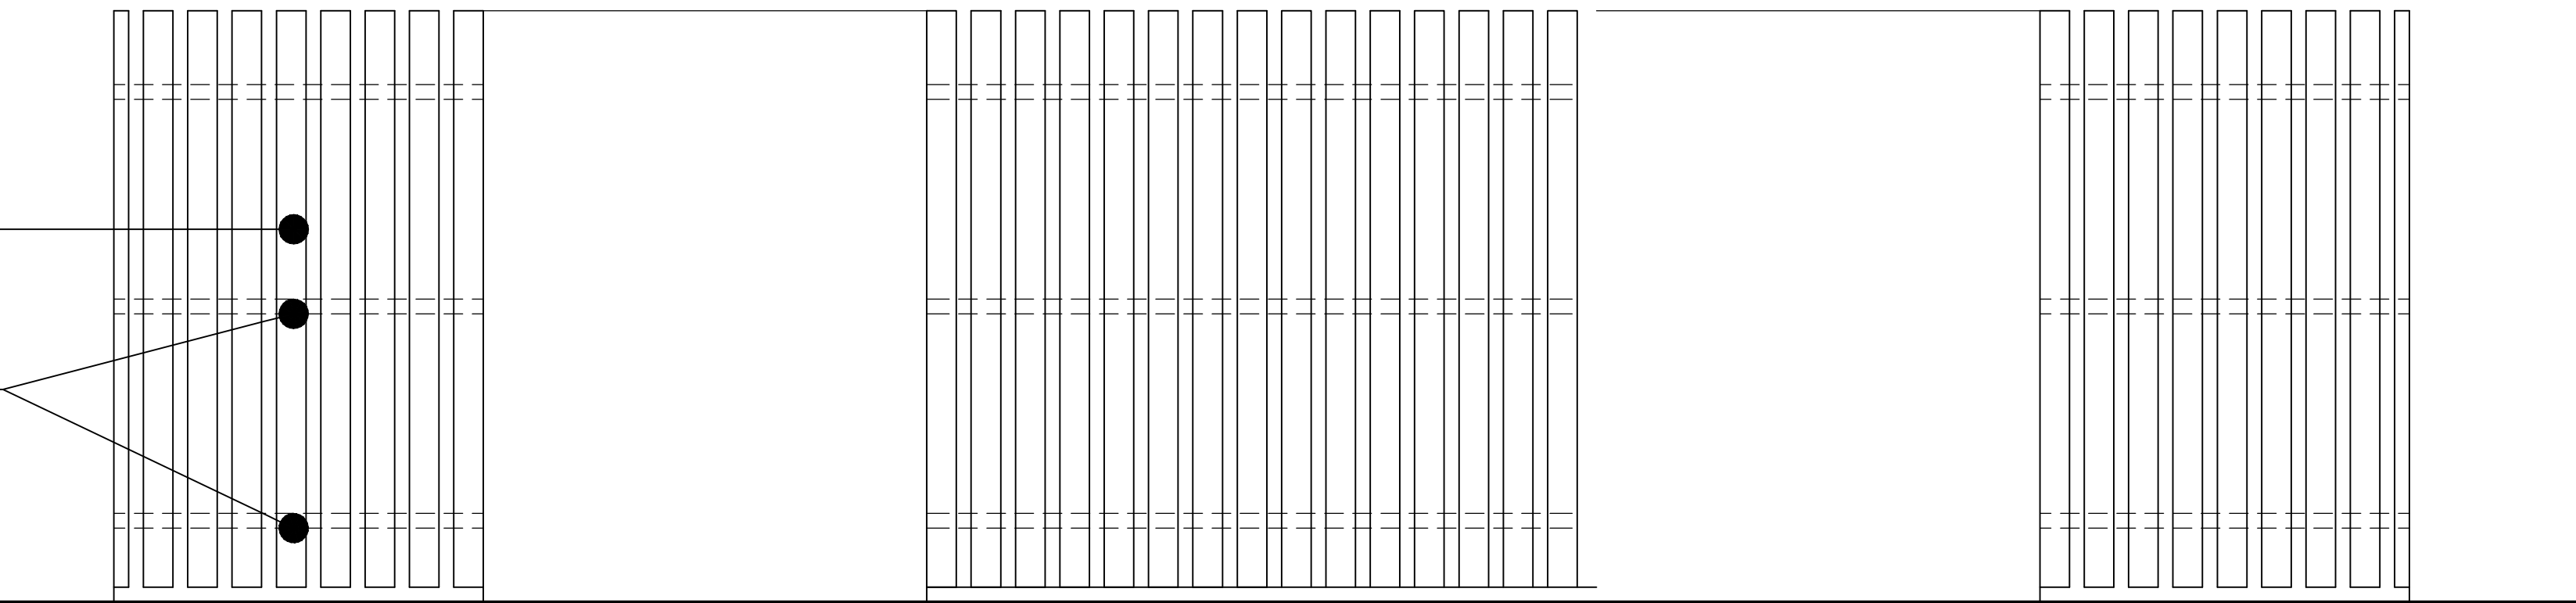

Elevation 2
1:20

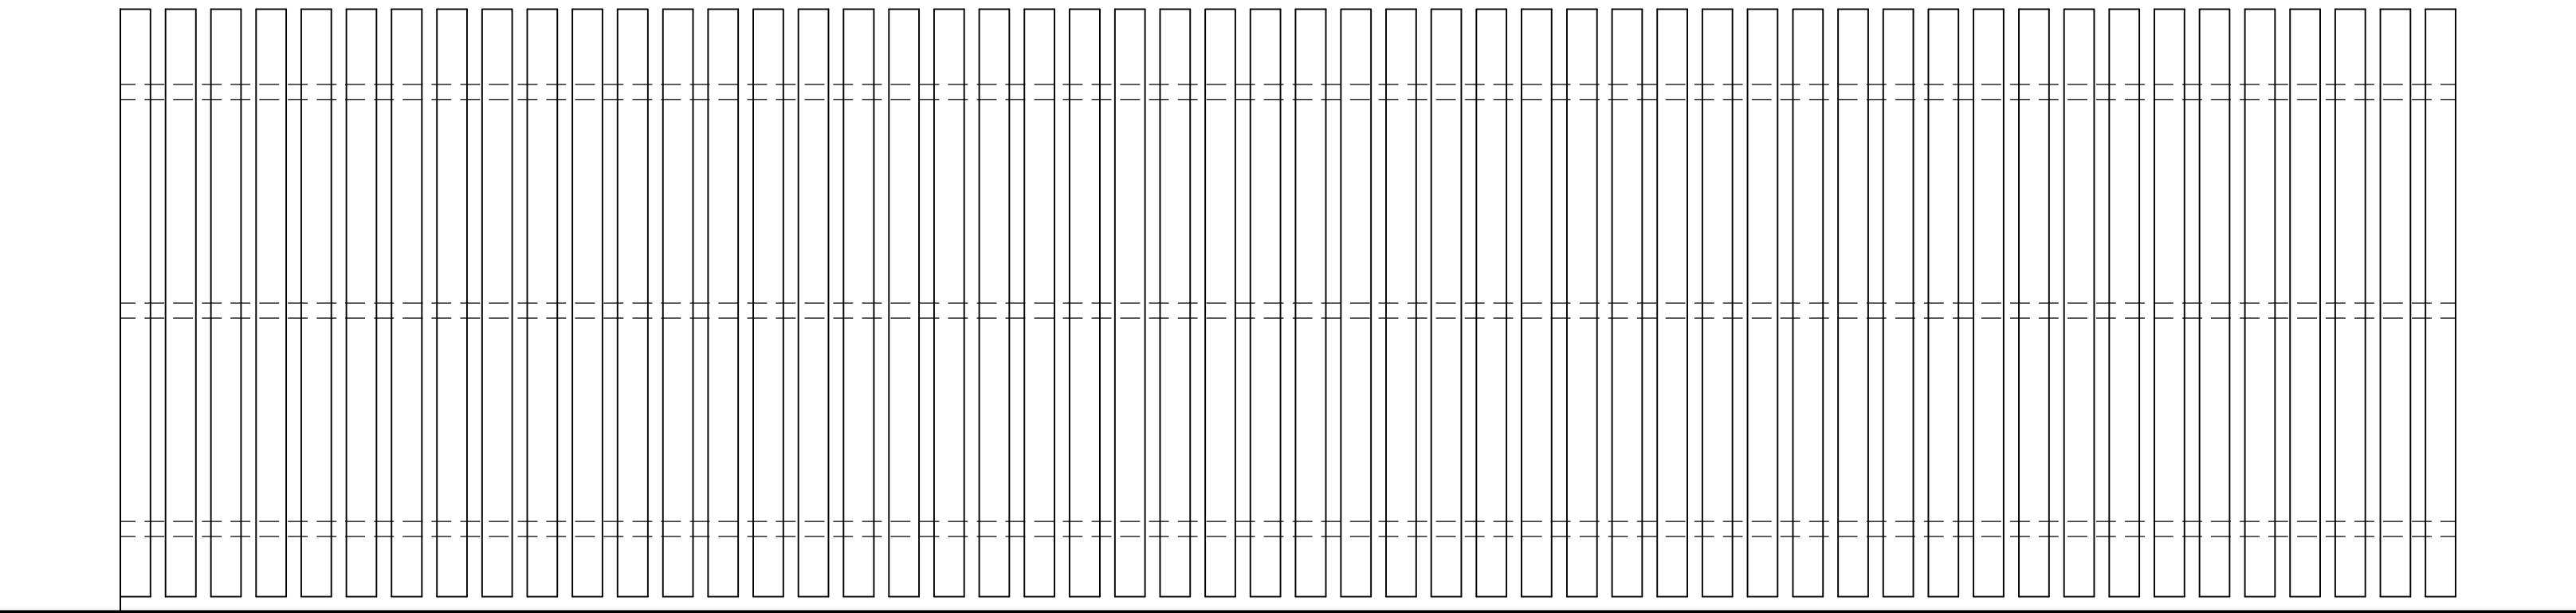

Elevation 3
1:20