

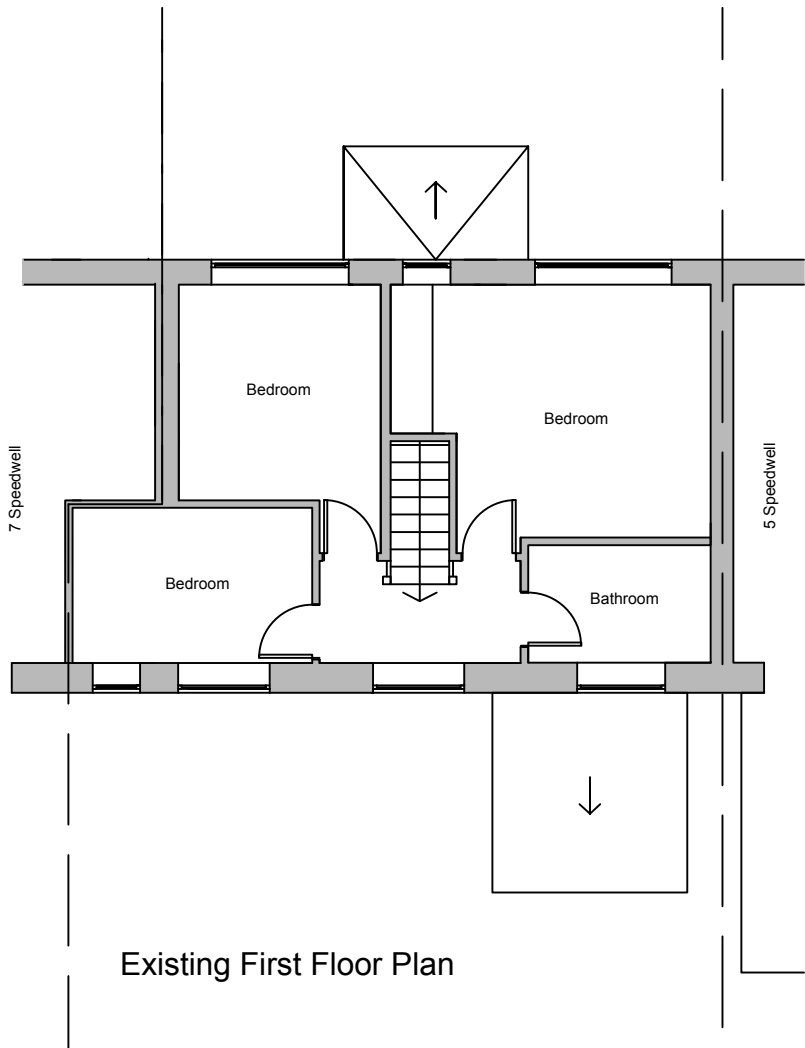
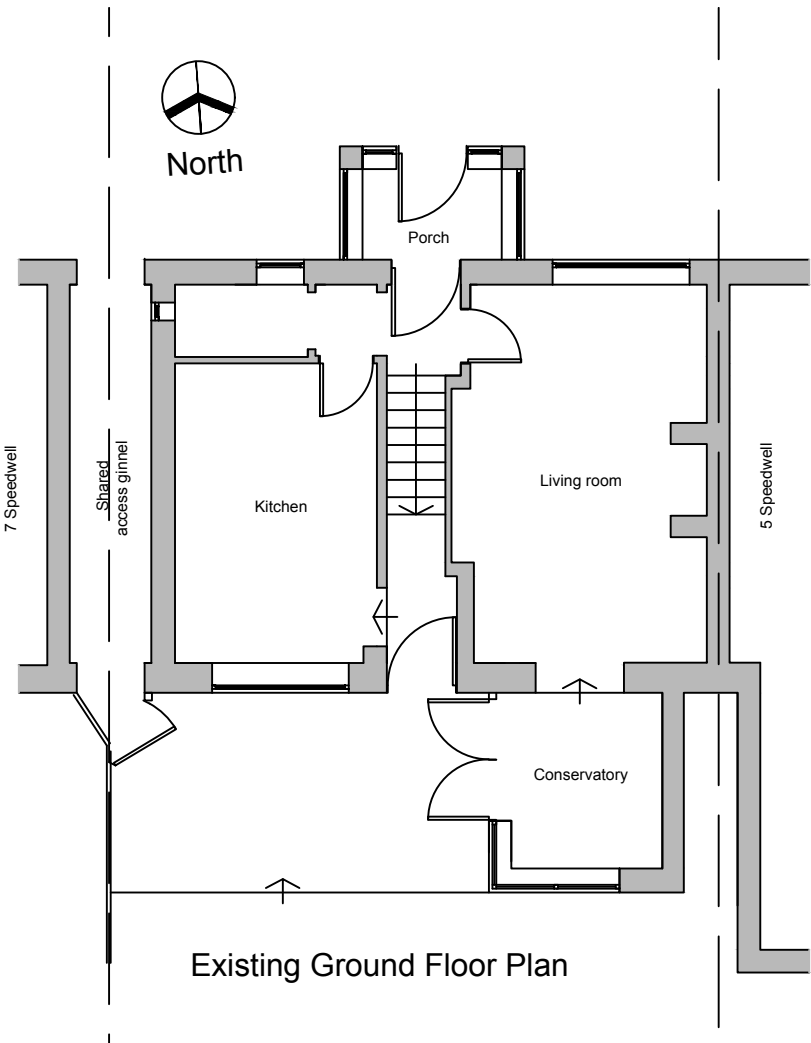


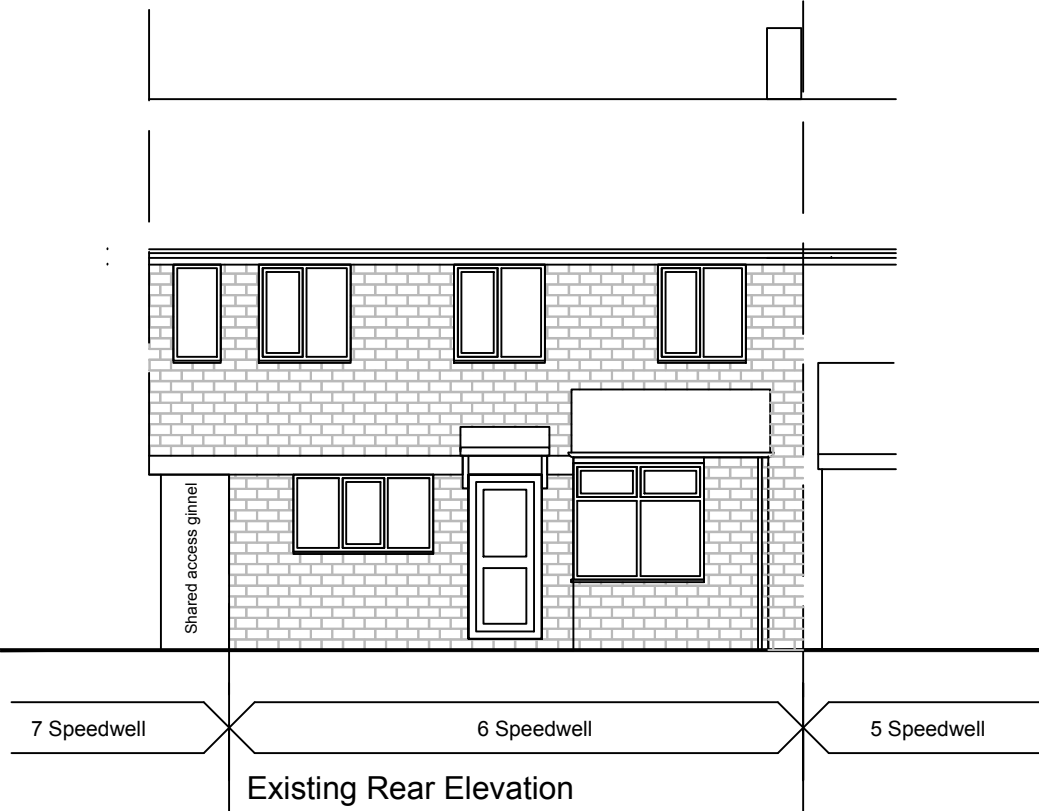

Client:	
Mr & Mrs Woolstencroft 6 Speedwell, Tintwistle, Derbyshire, SK13 1LT	
Project:	
Proposed single storey rear extension to replace existing conservatory	
Title:	
Existing Plans	
Scale: 1:100 @ A3	
Drawn:	Date:
C.K.	February 2023
Project no.:	Drawing no.:
3188	3188-001

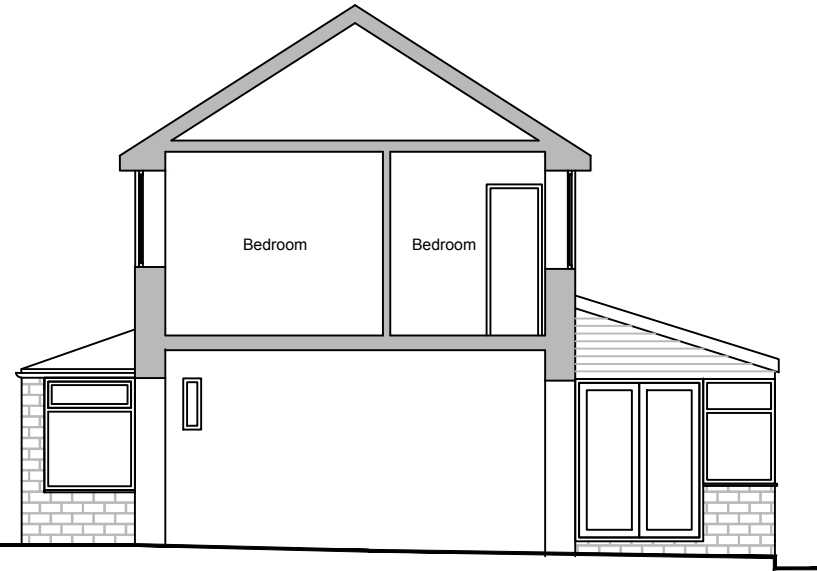

Metric Scale