

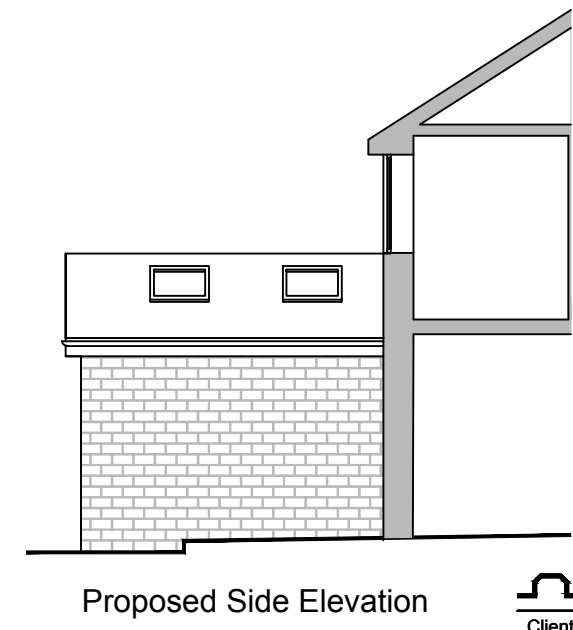
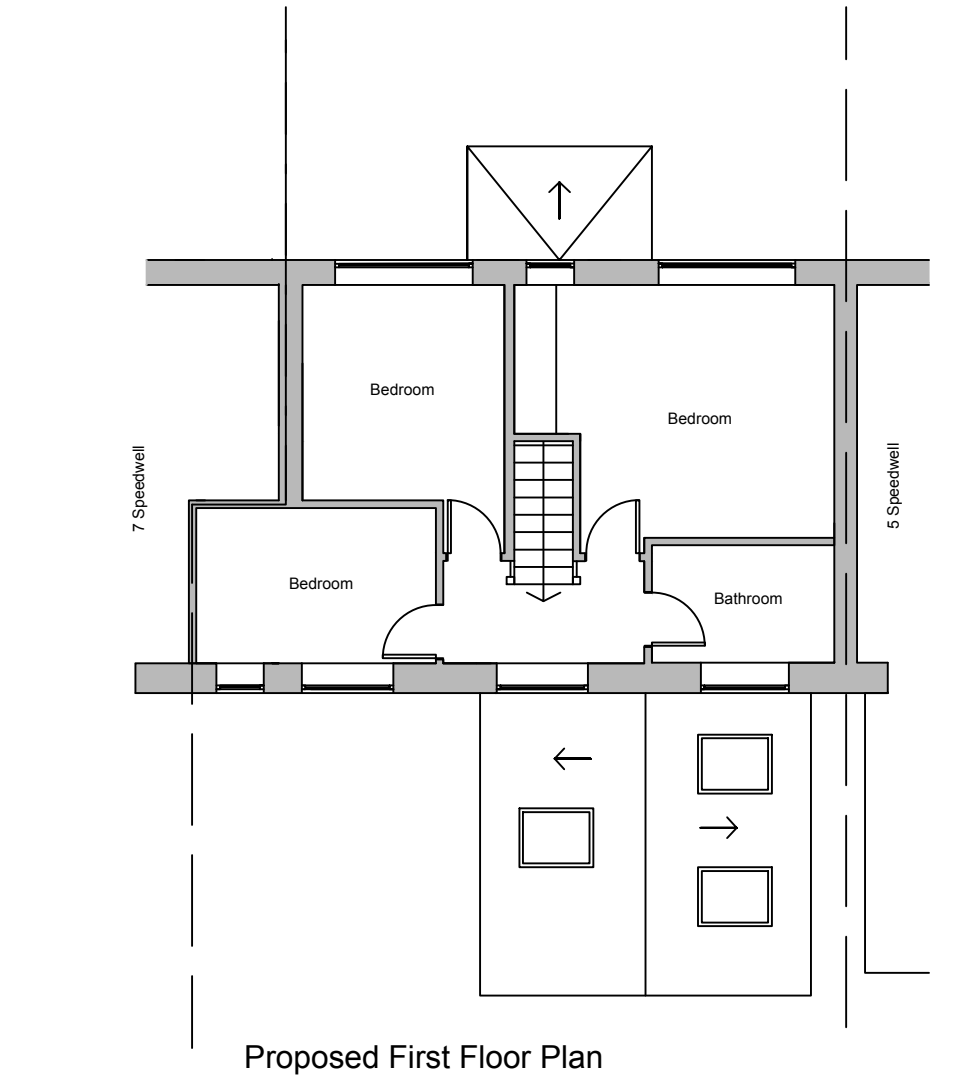
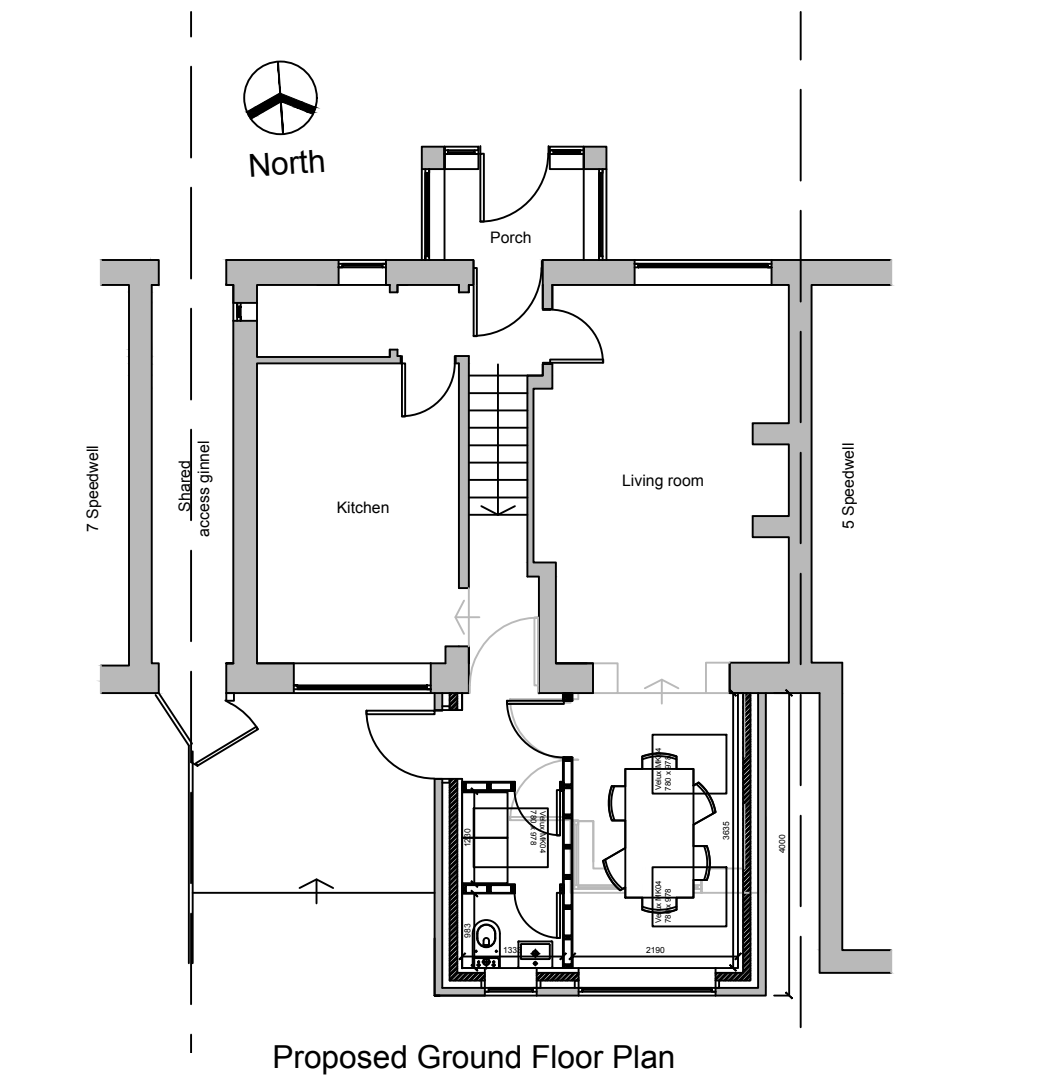
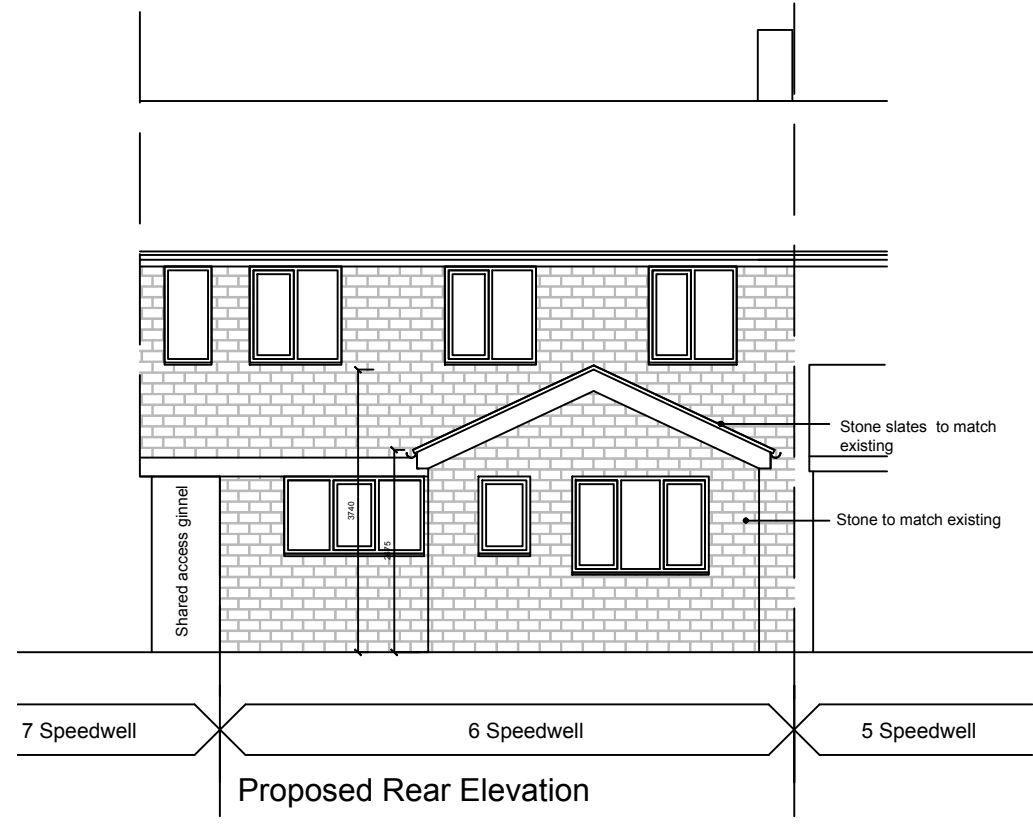


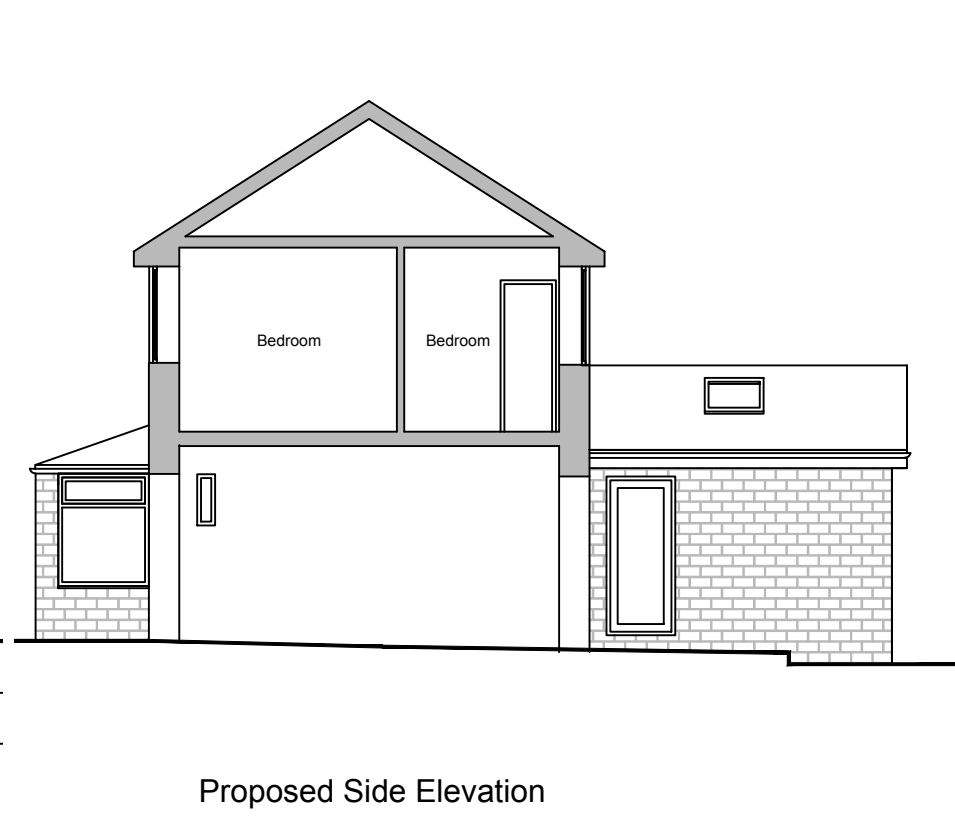

Client:	
Mr & Mrs Woolstencroft	
6 Speedwell, Tintwistle, Derbyshire, SK13 1LT	
Project:	
Proposed single storey rear extension to replace existing conservatory	
Title:	
Proposed Plans	
Scale: 1:100 @ A3	
Drawn:	Date:
C.K.	February 2023
Project no.:	Drawing no.:
3188	3188-002

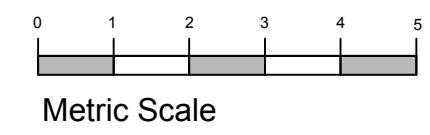

THIS DRAWING IS NOT TO BE COPIED OR REPRODUCED WITHOUT THE PRIOR WRITTEN CONSENT OF PLANMART LTD.

PLANMART LIMITED
9, GEORGE STREET, GLOSSOP,
DERBYSHIRE SK13 8AY.
TEL: 01457 863153