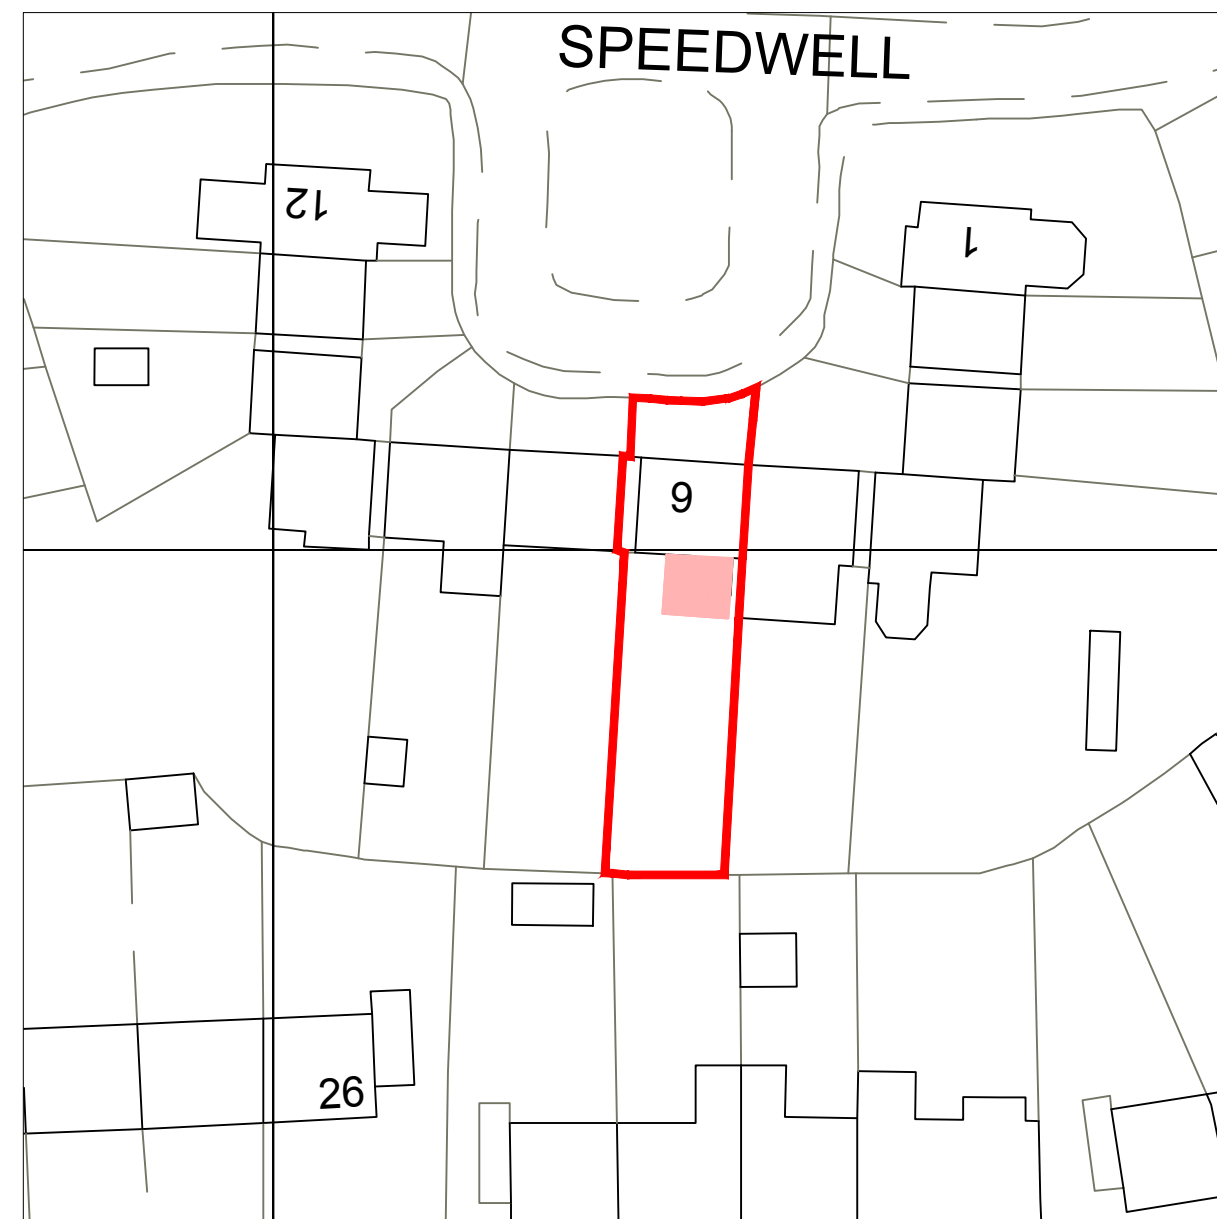


Client:

Mr & Mrs Woolstencroft
6 Speedwell, Tintwistle, Derbyshire, SK13 1LT

Project:

Proposed single storey rear extension to replace existing conservatory

Title:

Location Plan

Scale: 1:1250 & 1:500 @ A3

Drawn:	Date:
C.K.	February 2023

Project no.:	Drawing no.:
3188	3188-004

PLANMART LIMITED
9, GEORGE STREET, GLOSSOP,
DERBYSHIRE SK13 8AY.
TEL: 01457 863153

THIS DRAWING IS NOT TO BE COPIED OR REPRODUCED
WITHOUT THE PRIOR WRITTEN CONSENT OF PLANMART LTD.