


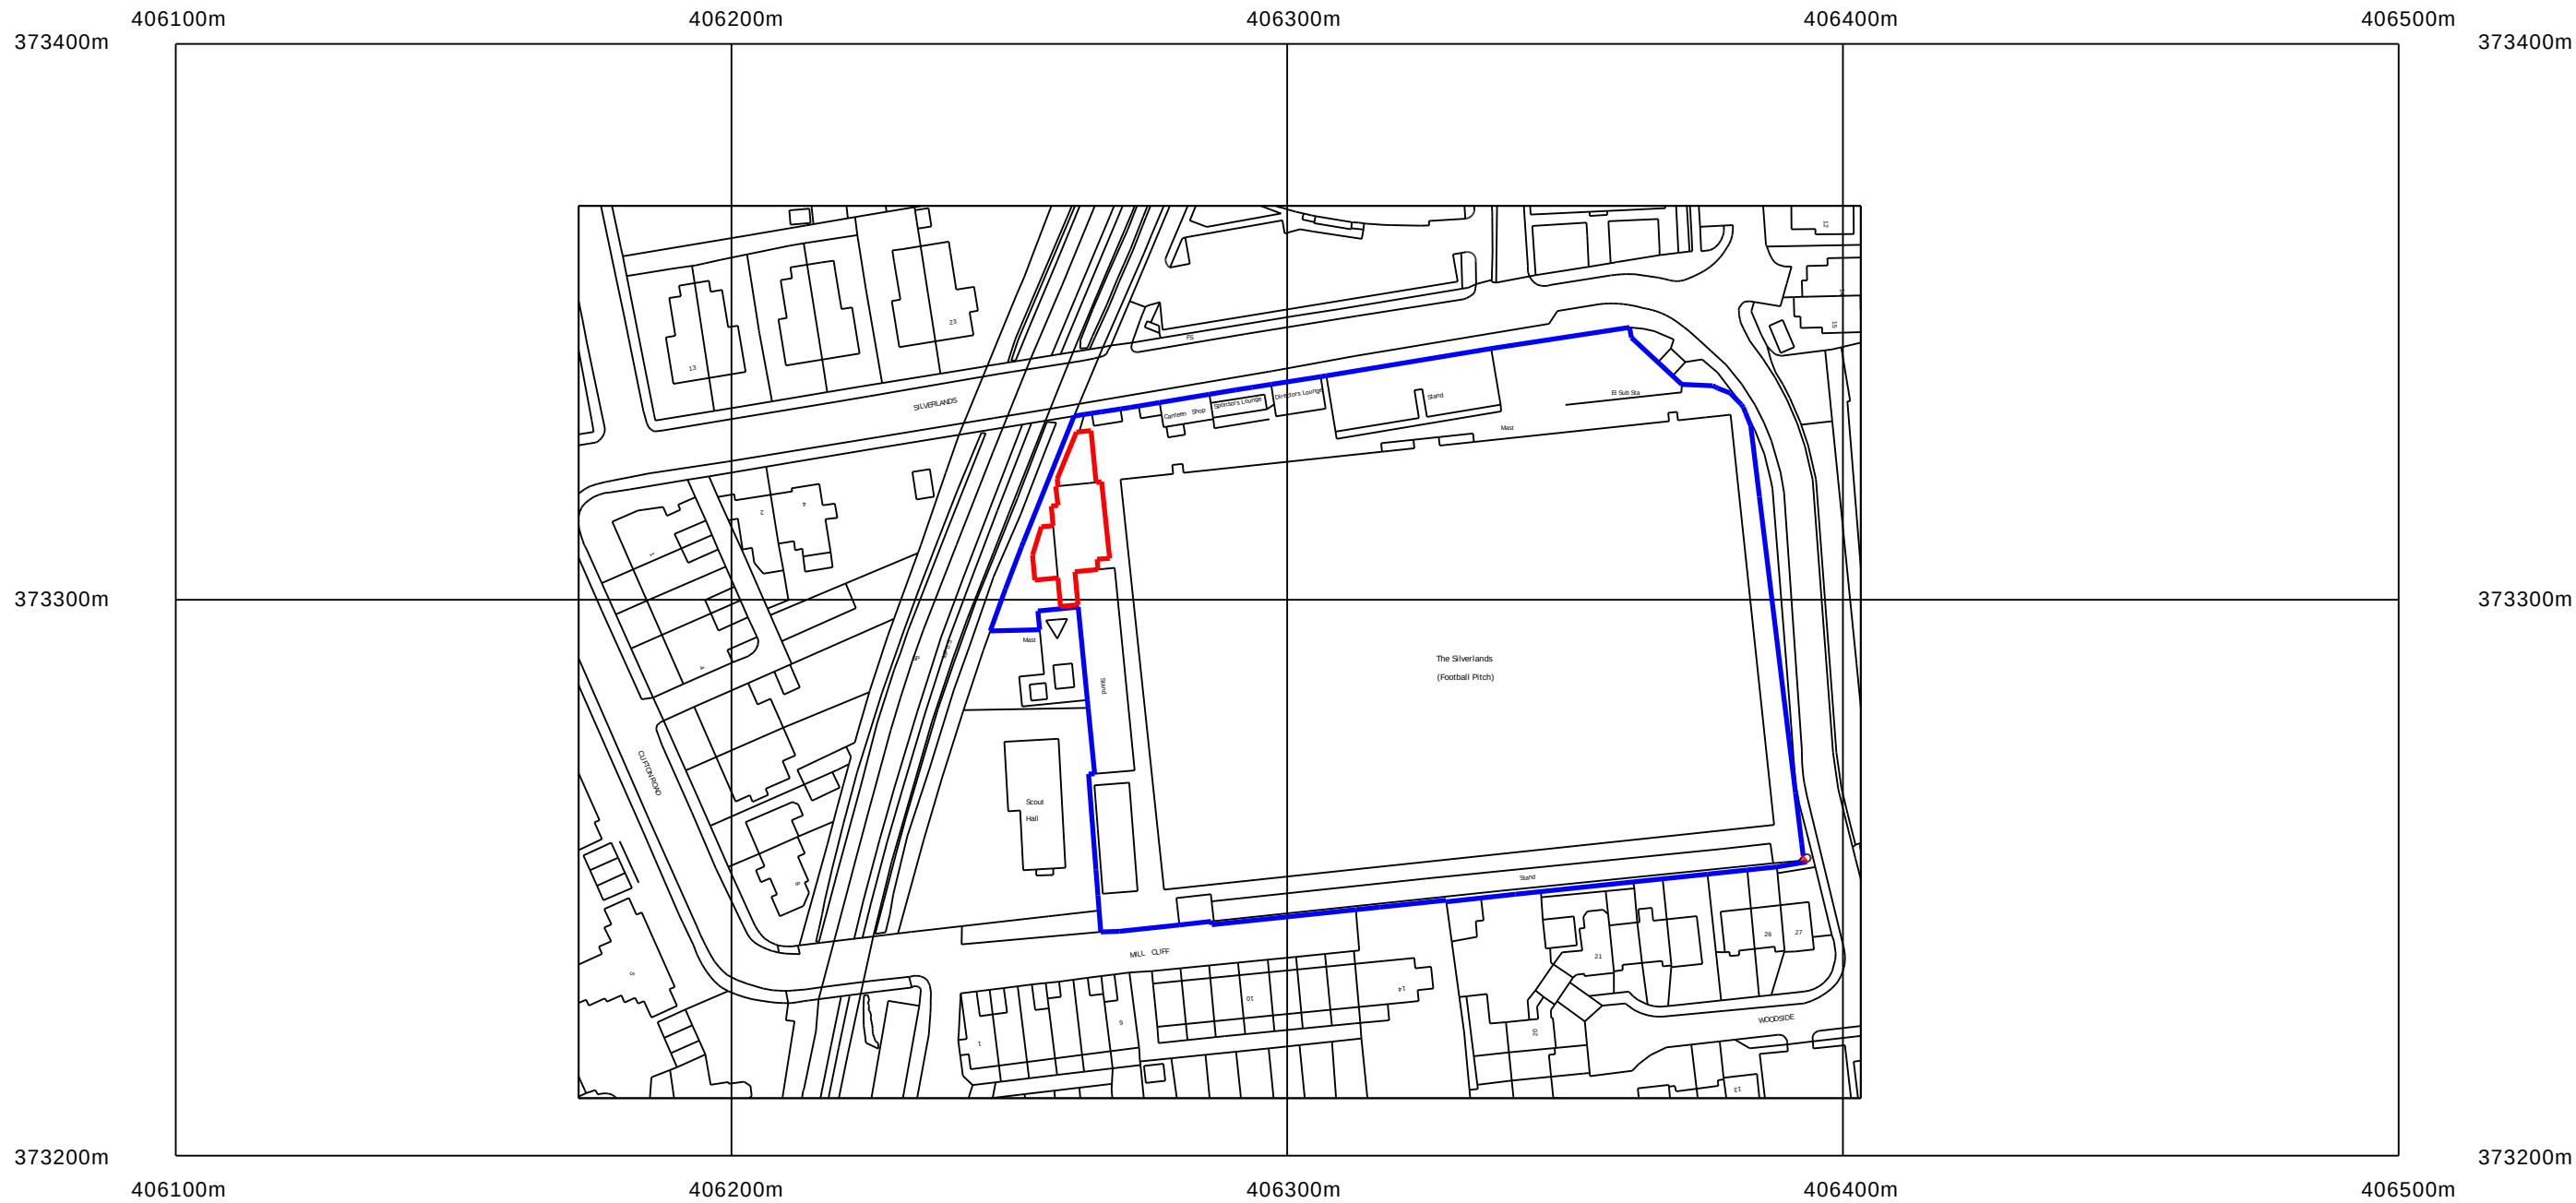

Crown Copyright and database rights 2022 OS Licence no. 100019980



LEE ARCHITECTS LTD Leepark House 449 Chester Road Manchester M16 9HA T 0161 873 7788 M 07710 539748 E info@leearchitects.co.uk copyright reserved	
CLIENT	Buxton Football Club
PROJECT	The Tarmac Silverlands Stadium Silverlands Buxton Derbyshire SK17 6QH
DRAWING	Location Plan
DRAWING NUMBER	L684 01revA
DATE	17-03-22
SCALE	1:1250@A3

RevA Date 21-02-23 Blue line incorporated to planning request

