
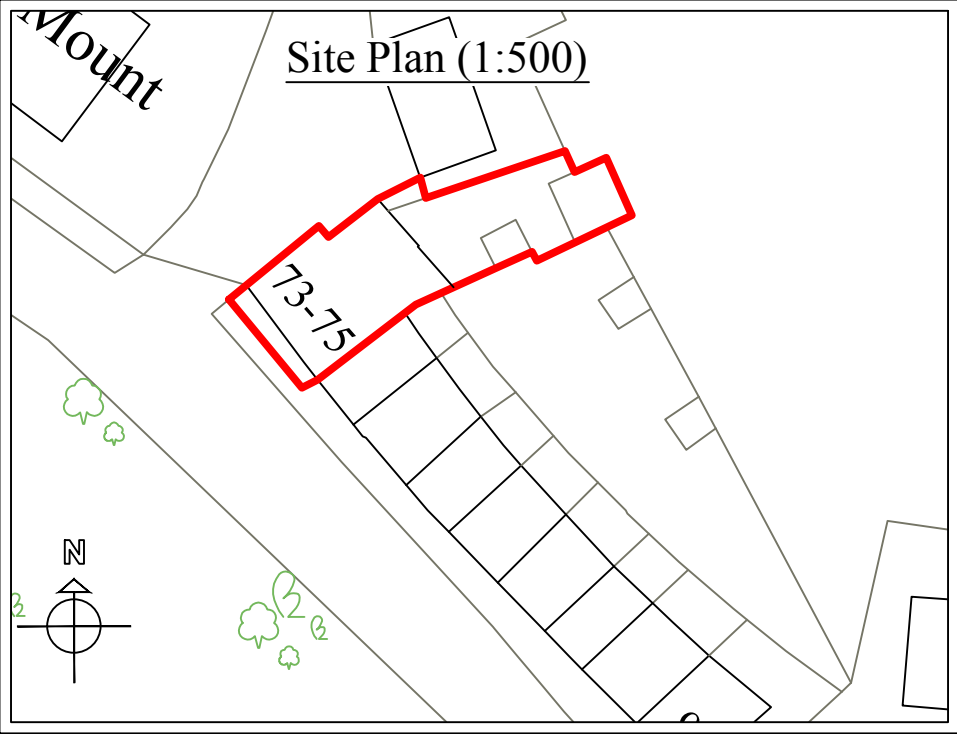
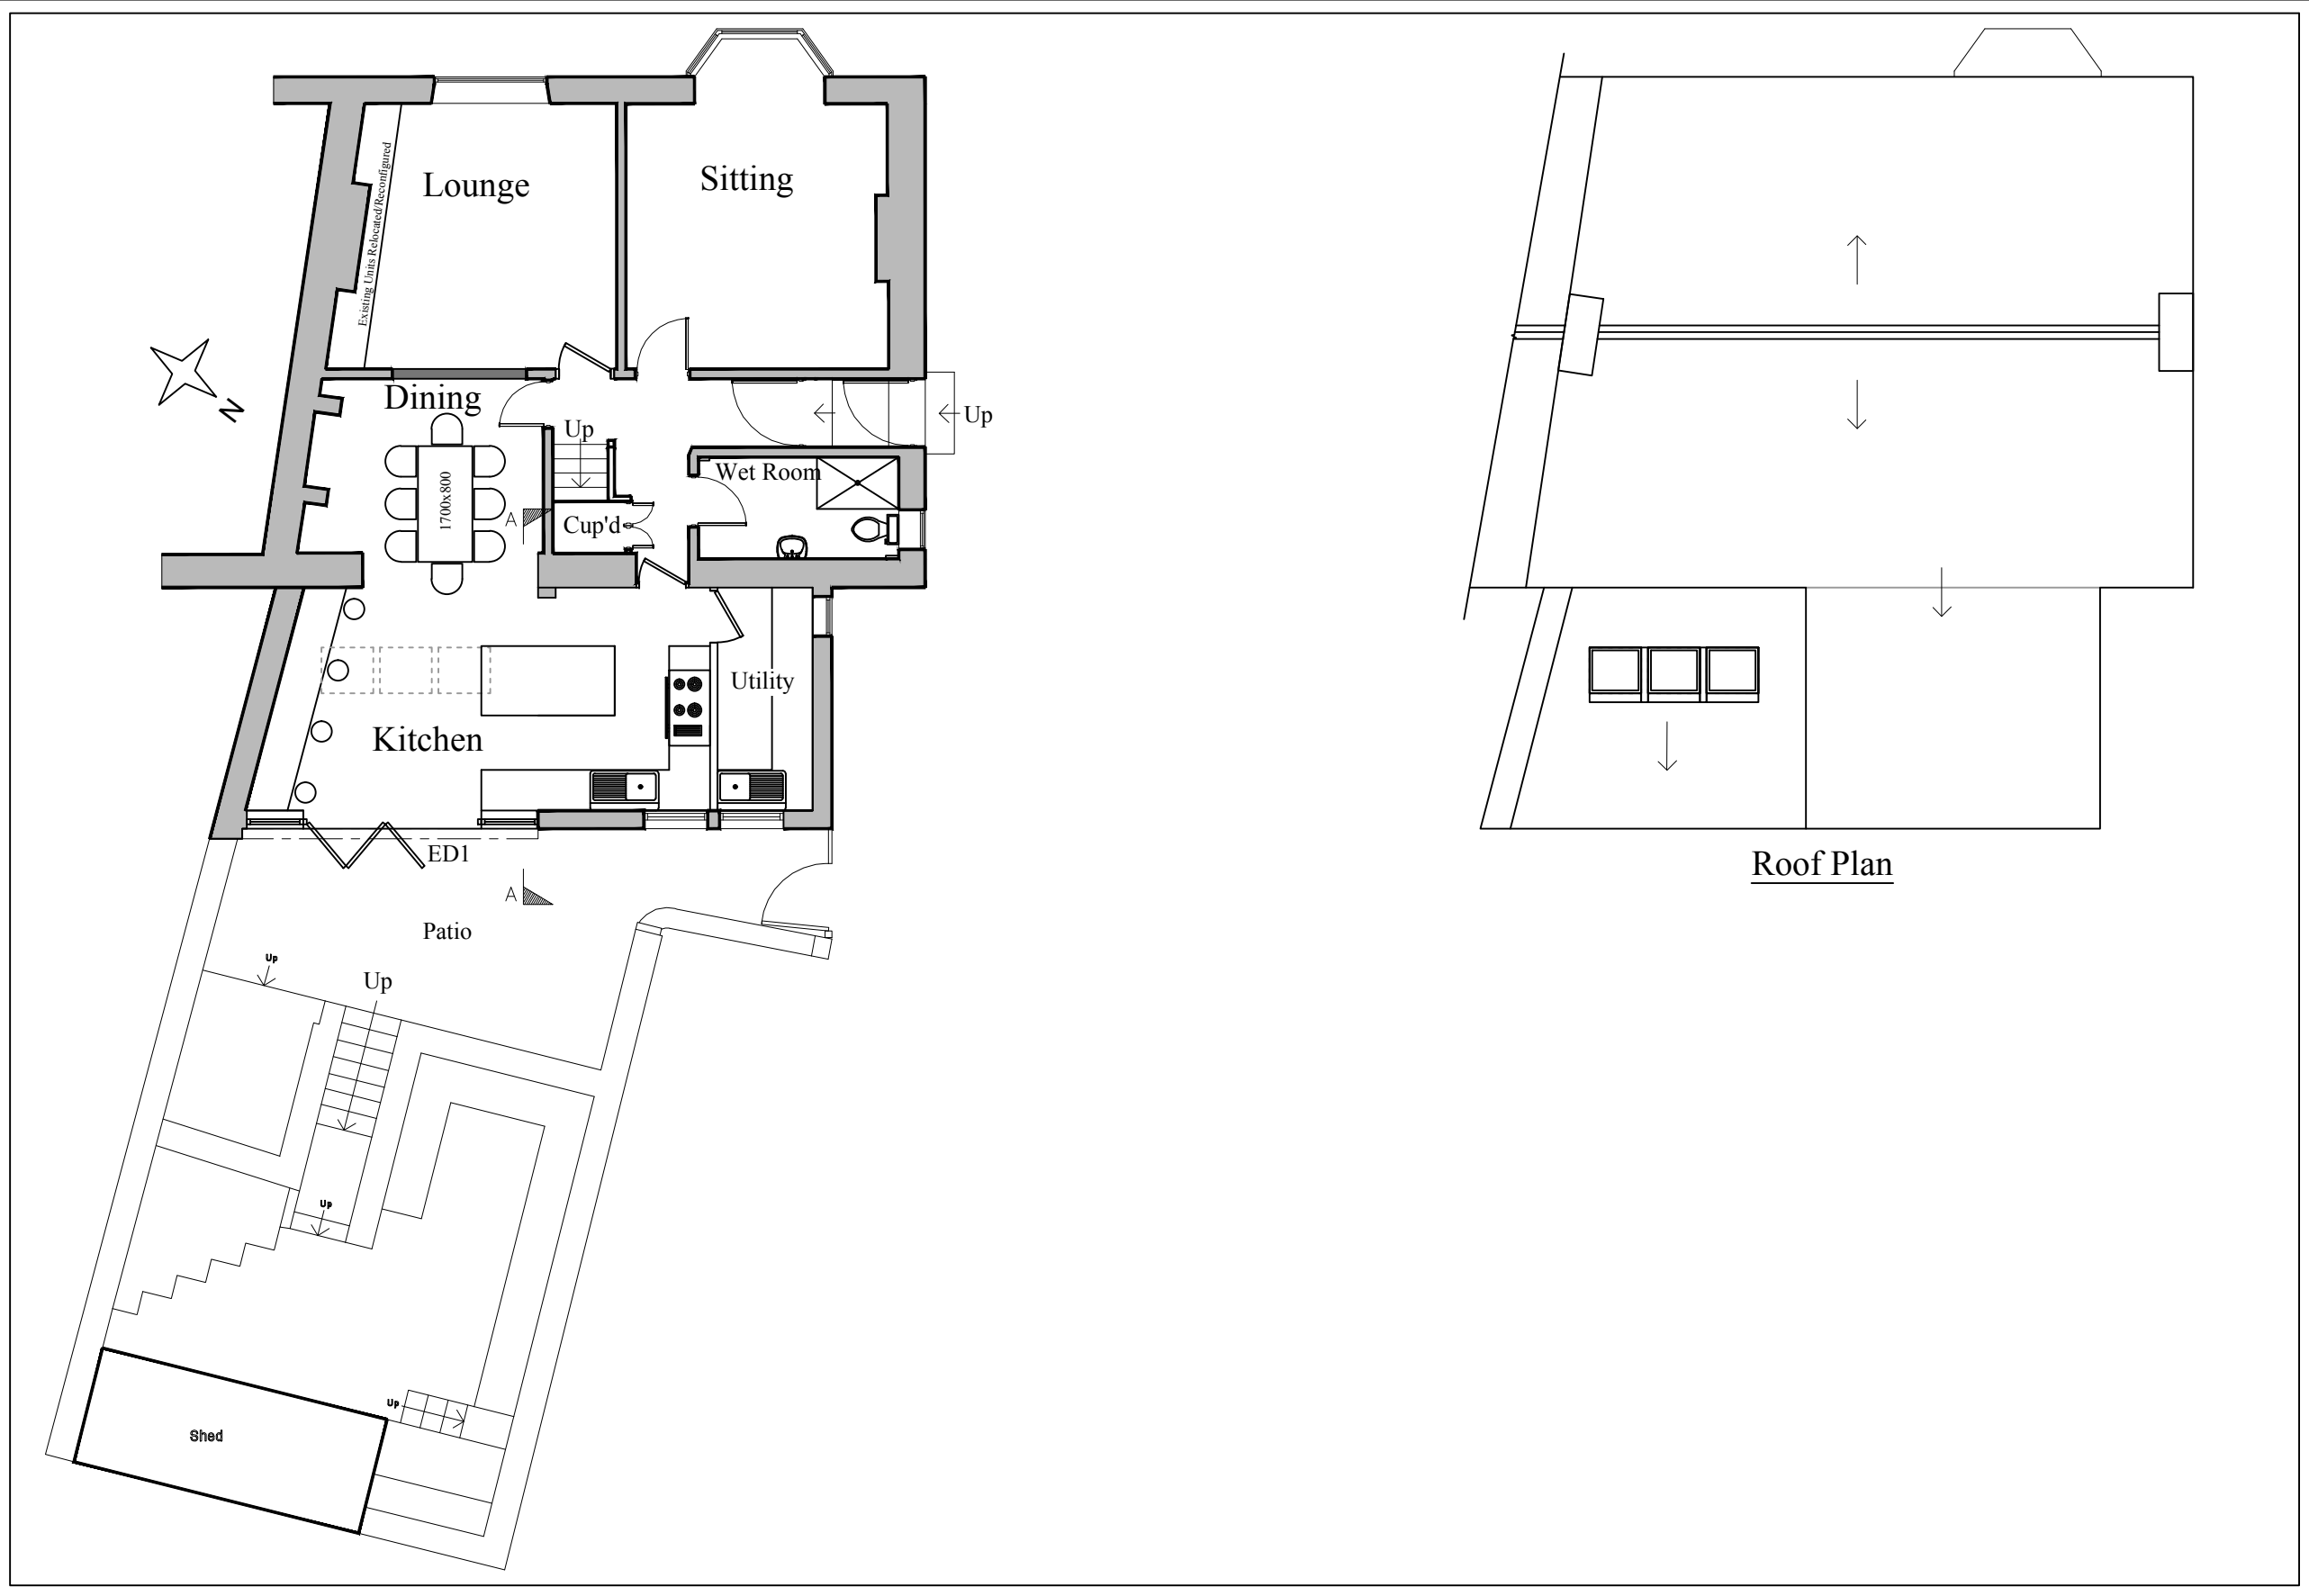


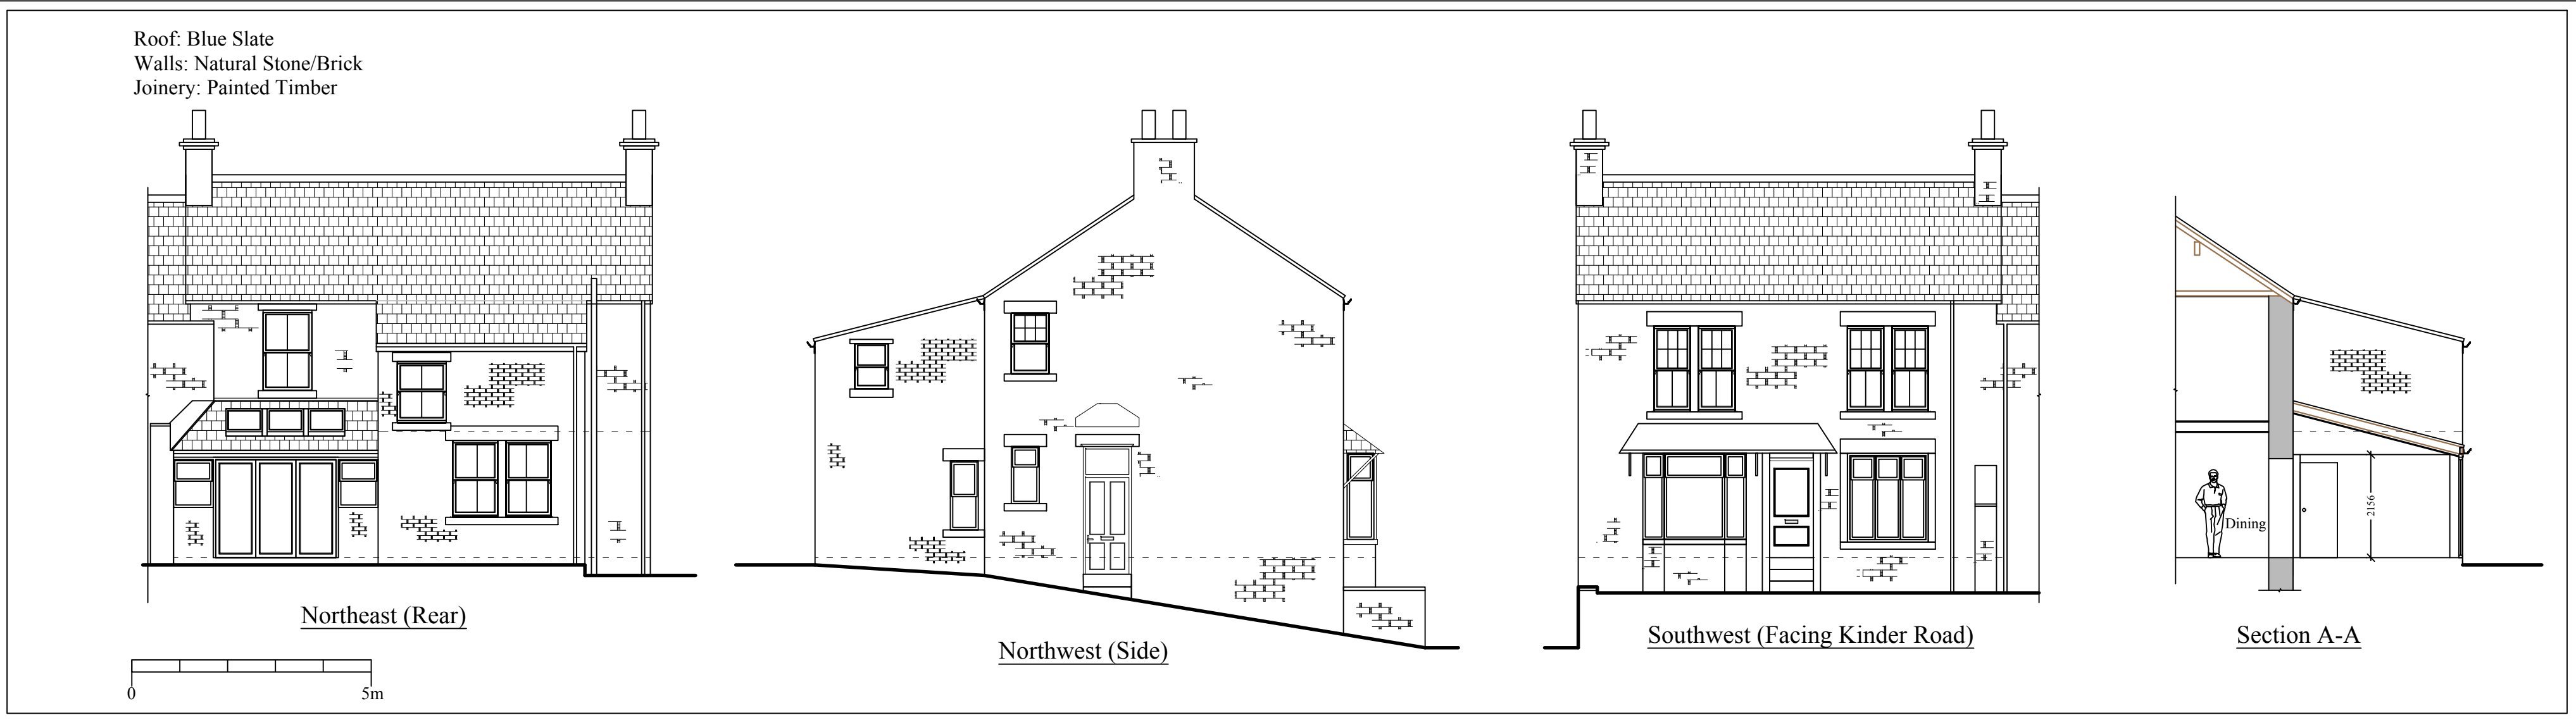

Planning

This drawing is the Copyright of SJ Design Limited.
All dimensions must be checked on site.
All materials and workmanship are to be in accordance with prevailing British Standards, Code of Practice, Building Regulations, manufacturers and suppliers recommendations and all to the complete satisfaction of SJ Design Limited.

SJ
DESIGN LTD

Building Design & Surveying Consultants
The Old Co-Op Building, Church Street,
Hayfield, High Peak SK22 2JE
Tel: 01463 743903 Fax: 01463 751247
Mobile: 07984 007 087 Email: info@sjdesign.net
www.sjdesign.net

Client
Huw and Jean Davies

Job Title
Proposed extension and alterations at
73-75 Kinder Road
Hayfield
High Peak
SK22 2HS

Drawing Title
Plans as Proposed

Scale:
1:100 at A2

Date
01/02/23

Drawn by
SJ

Drawing No.
200

Rev.
-