


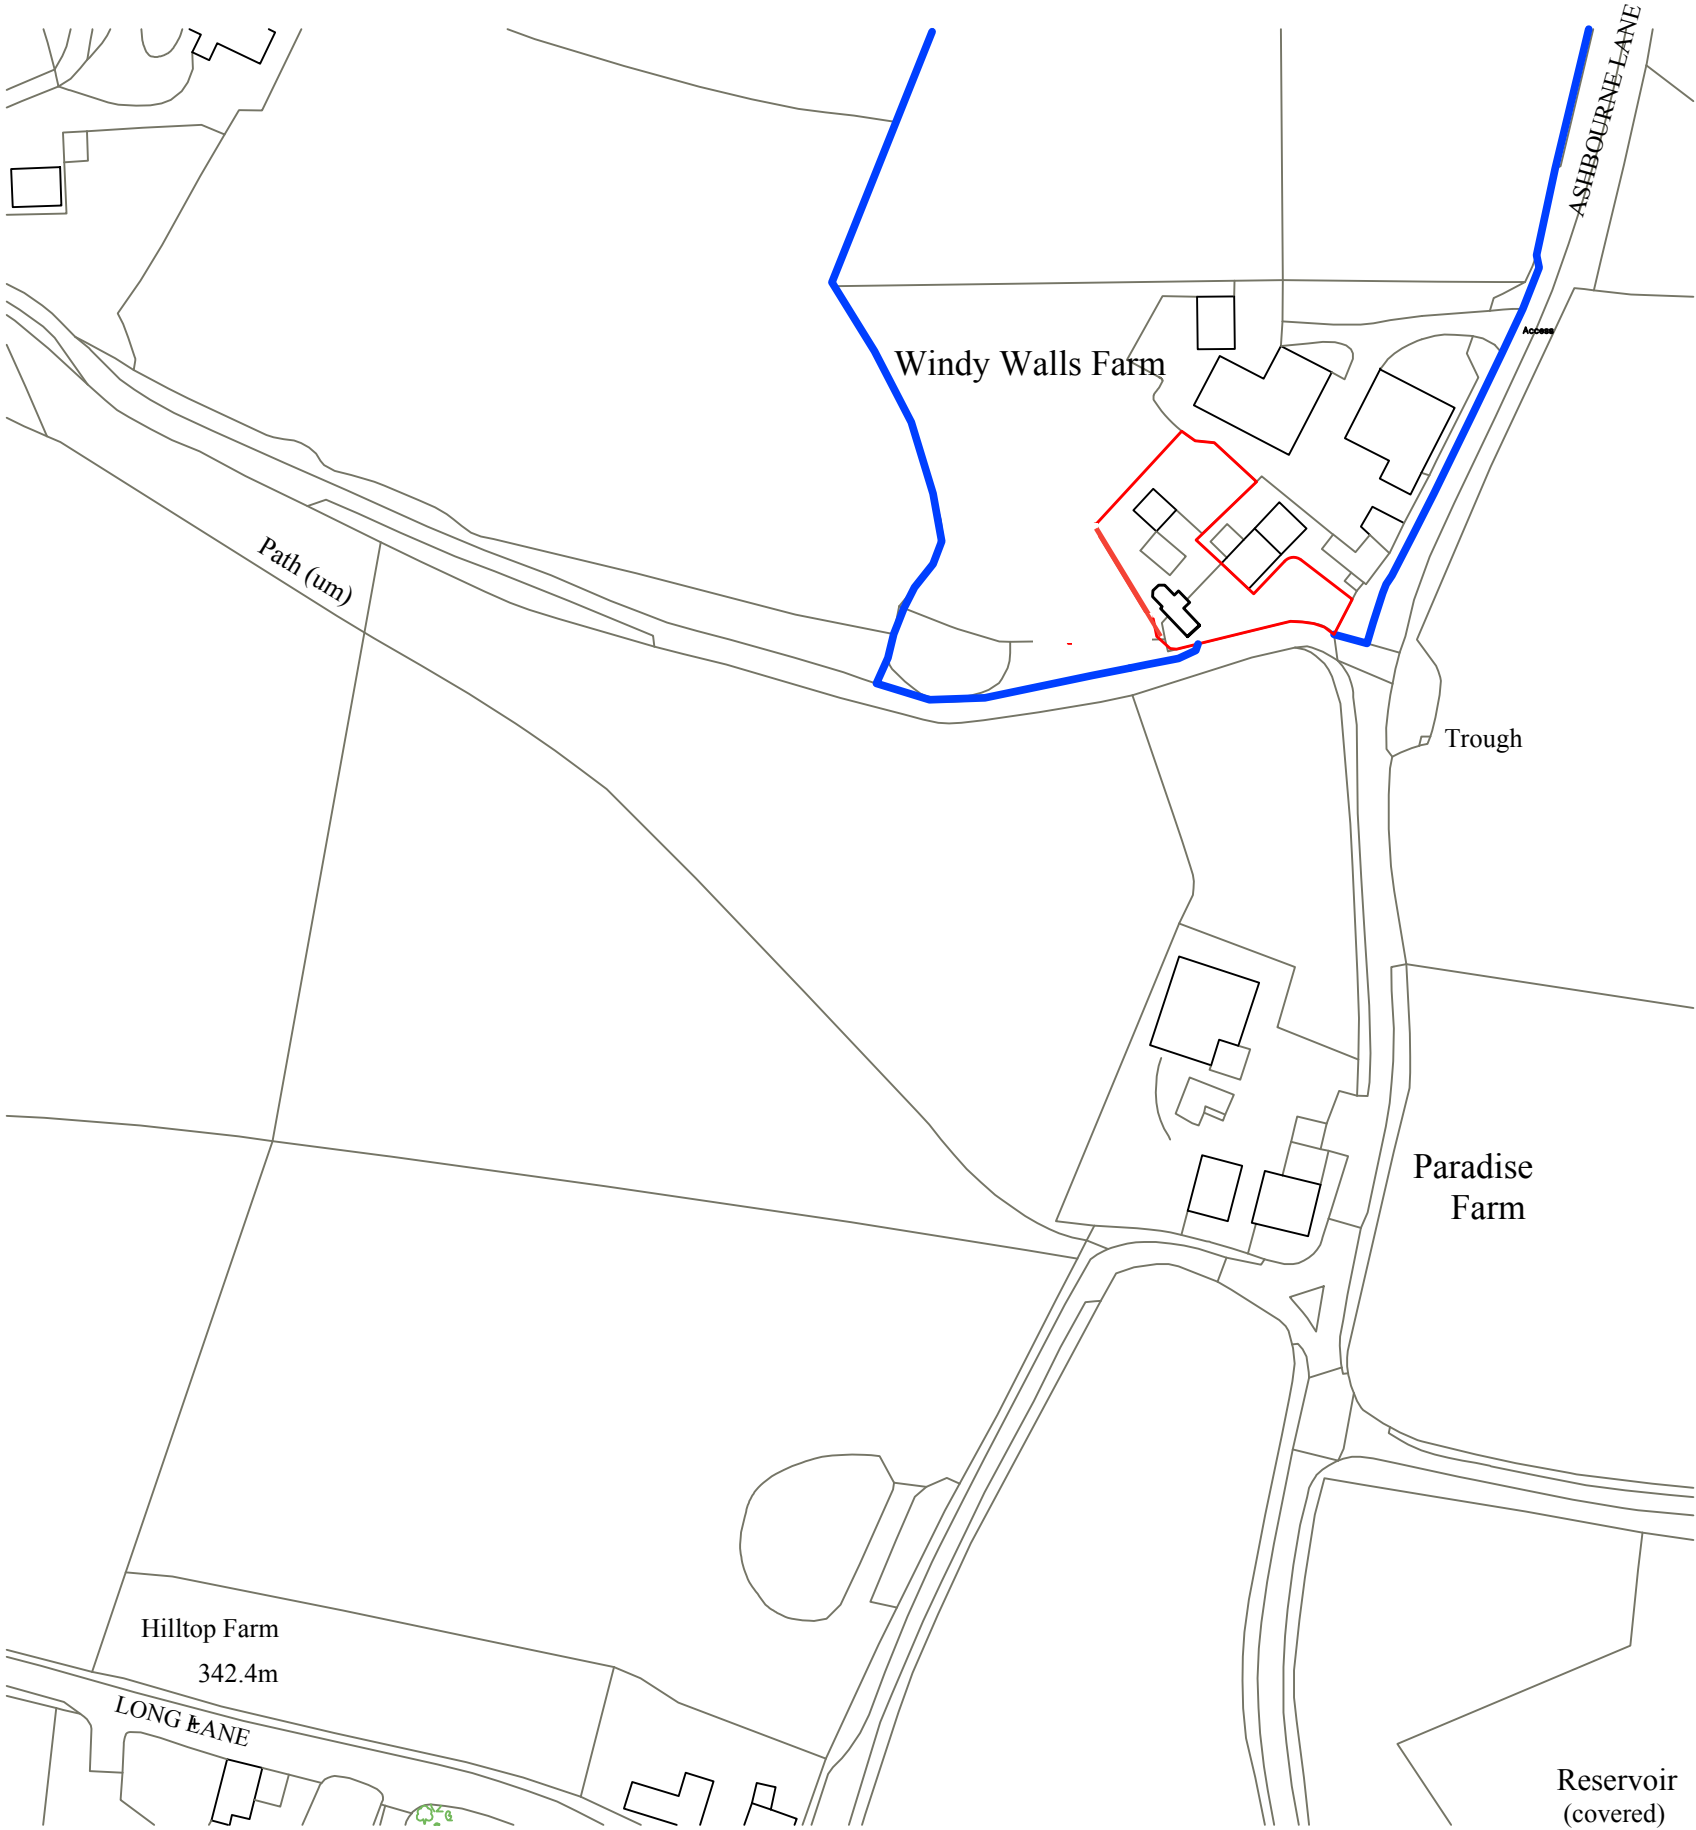

This drawing is the Copyright of SJ Design Limited.  
All dimensions must be checked on site.  
All materials and workmanship are to be in accordance with prevailing British Standards, Codes of Practice, Building Regulations, manufacturers and federation recommendations and all to the complete satisfaction of SJ Design Limited.

|  |  |  |
|--|--|--|
|  |  |  |
|  |  |  |
|  |  |  |
|  |  |  |



**DESIGN LTD**

**Building Design & Surveying Consultants**  
The Old Co-Op Building, Church Street,  
Hayfield, High Peak SK22 2JE  
Tel:01663 742903 Fax:01663 751247  
Mobile: 07984 007 087 Email: info@sjdesign.net  
www.sjdesign.net

Client  
**Bill Stevenson**

Job Title  
  
Windy Walls Farm  
Ashbourne Lane  
Chapel en le Frith  
High Peak  
SK23 9UF

Drawing Title  
**Location Plan**

Scale  
1:1250 at A3

Date  
May 2022

Drawn by  
SJ

|                    |           |
|--------------------|-----------|
| Drawing No.<br>100 | Rev.<br>- |
|--------------------|-----------|