



Notes:


This drawing is under the copyright ownership of Aracus Ltd and cannot be used or replicated without permission from the owner. Scaling off this drawing should only be done for planning purposes. No construction work should be done from scaled measurements. Hatches shown are indicative and for illustrative purposes. Setting out should be done from levels and dimensions provided. All dimensions and levels should be checked on site prior to installations, fabrications and/or construction.

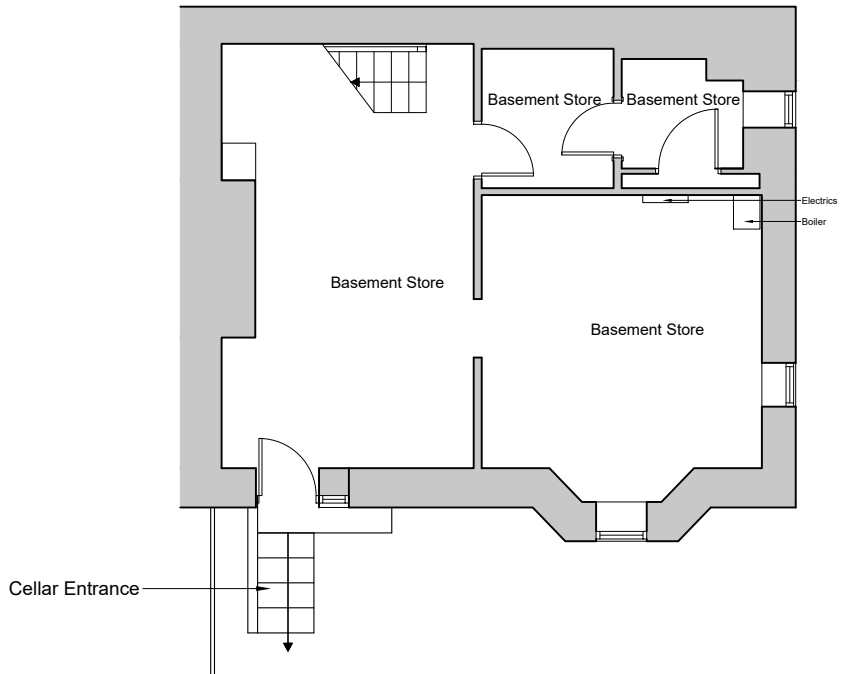


BASEMENT PLAN: AS PROPOSED
1:100

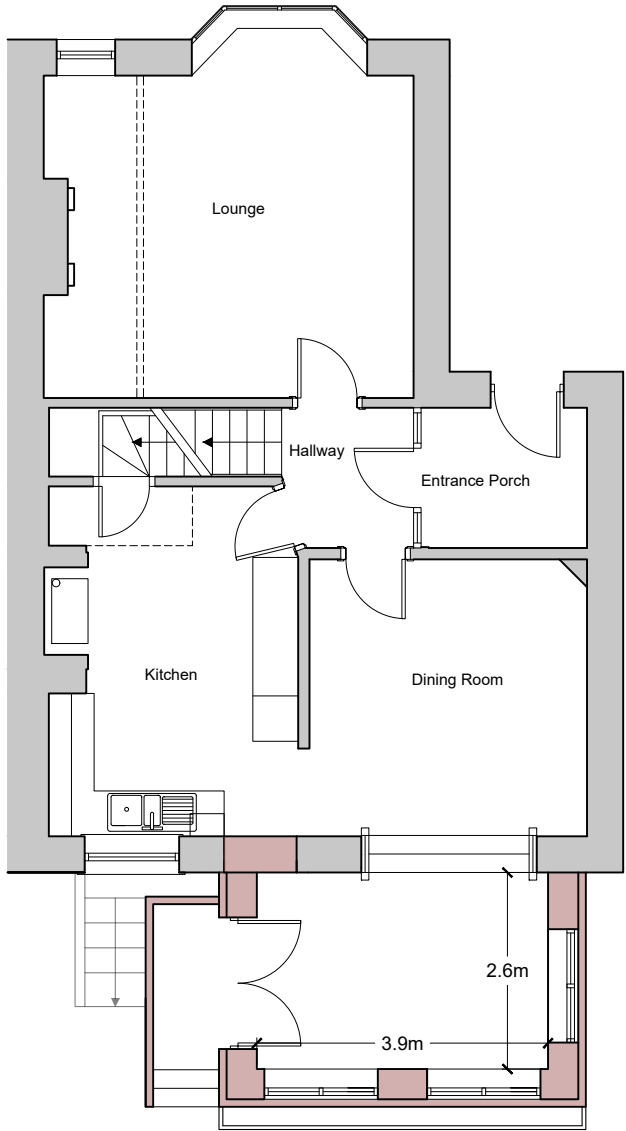


GROUND FLOOR PLAN: AS PROPOSED
1:100

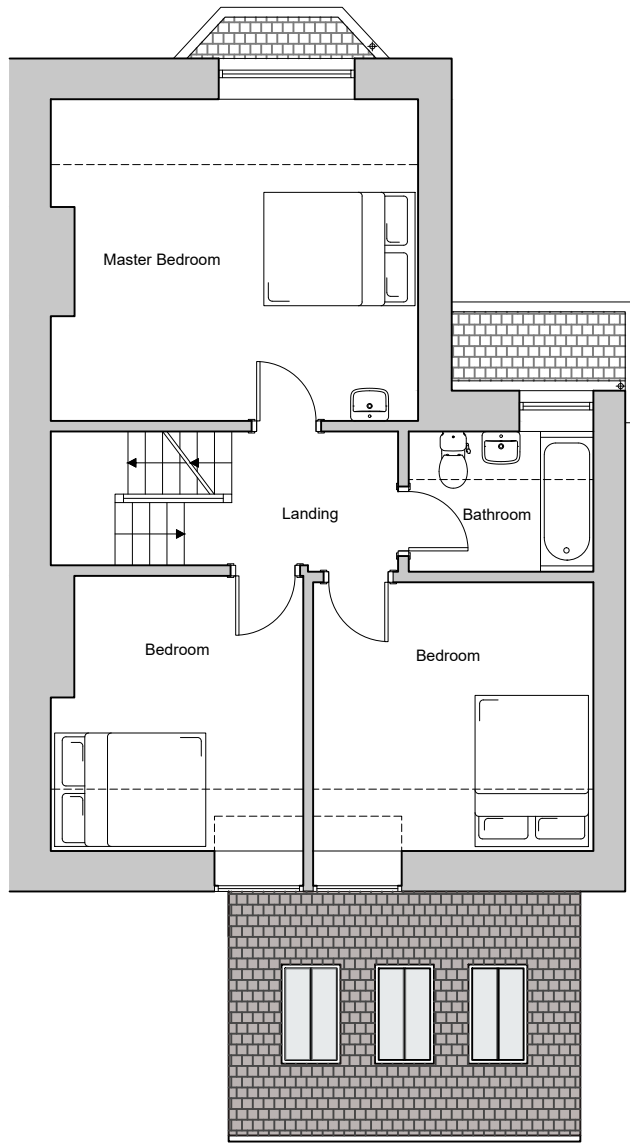


FIRST FLOOR PLAN: AS PROPOSED
1:100

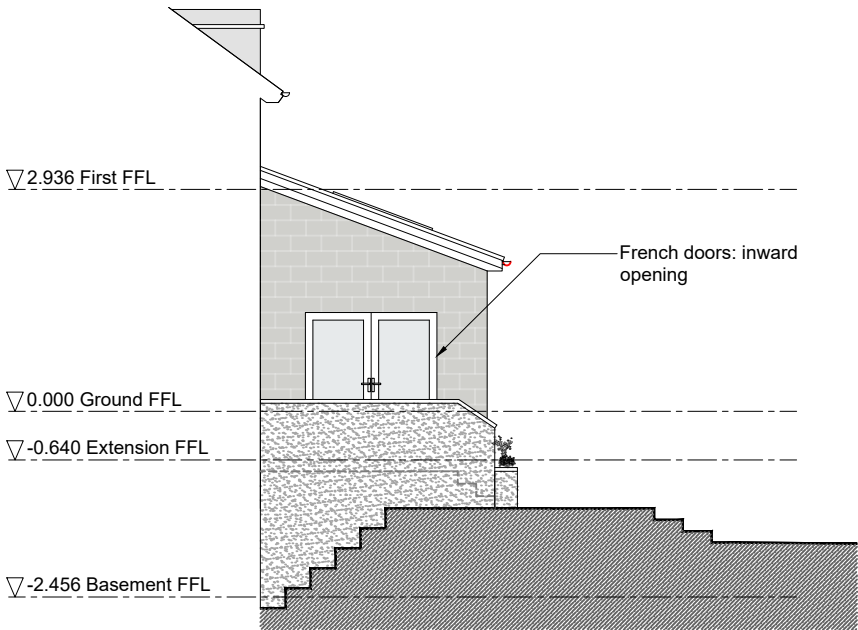

NORTH EAST ELEVATION/SECTION: AS PROPOSED
1:100

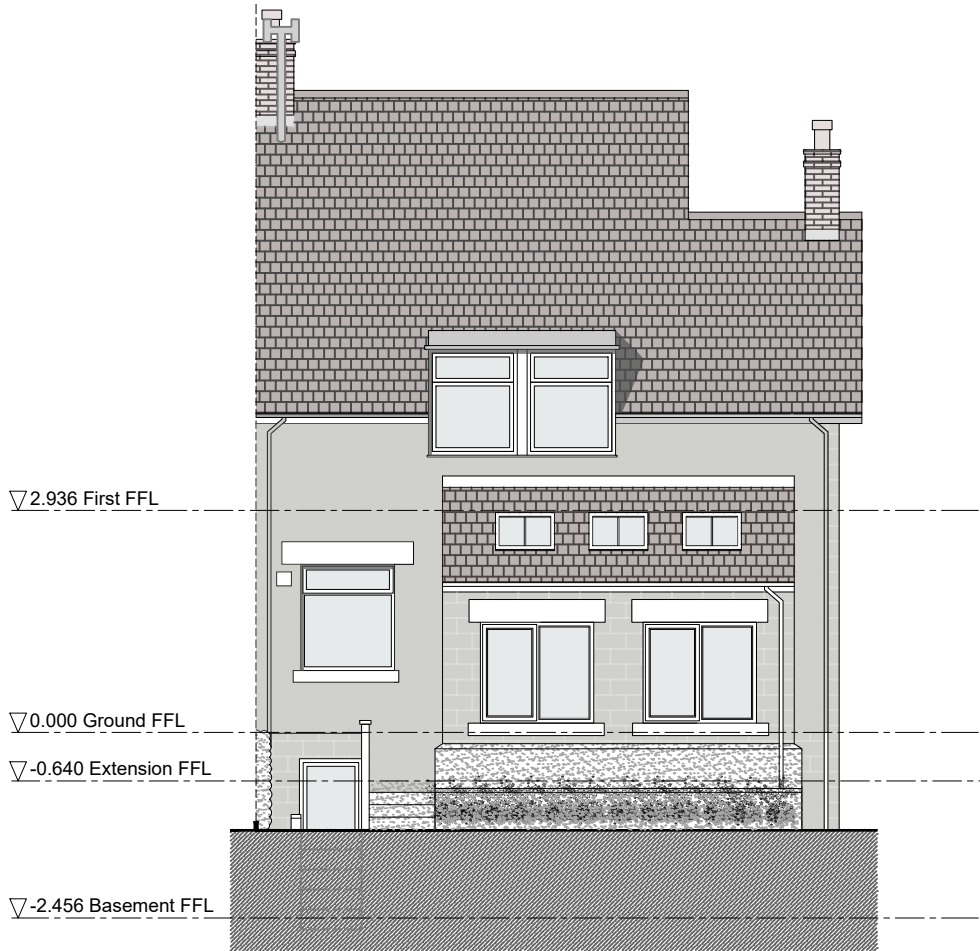

NORTH WEST ELEVATION: AS PROPOSED
1:100

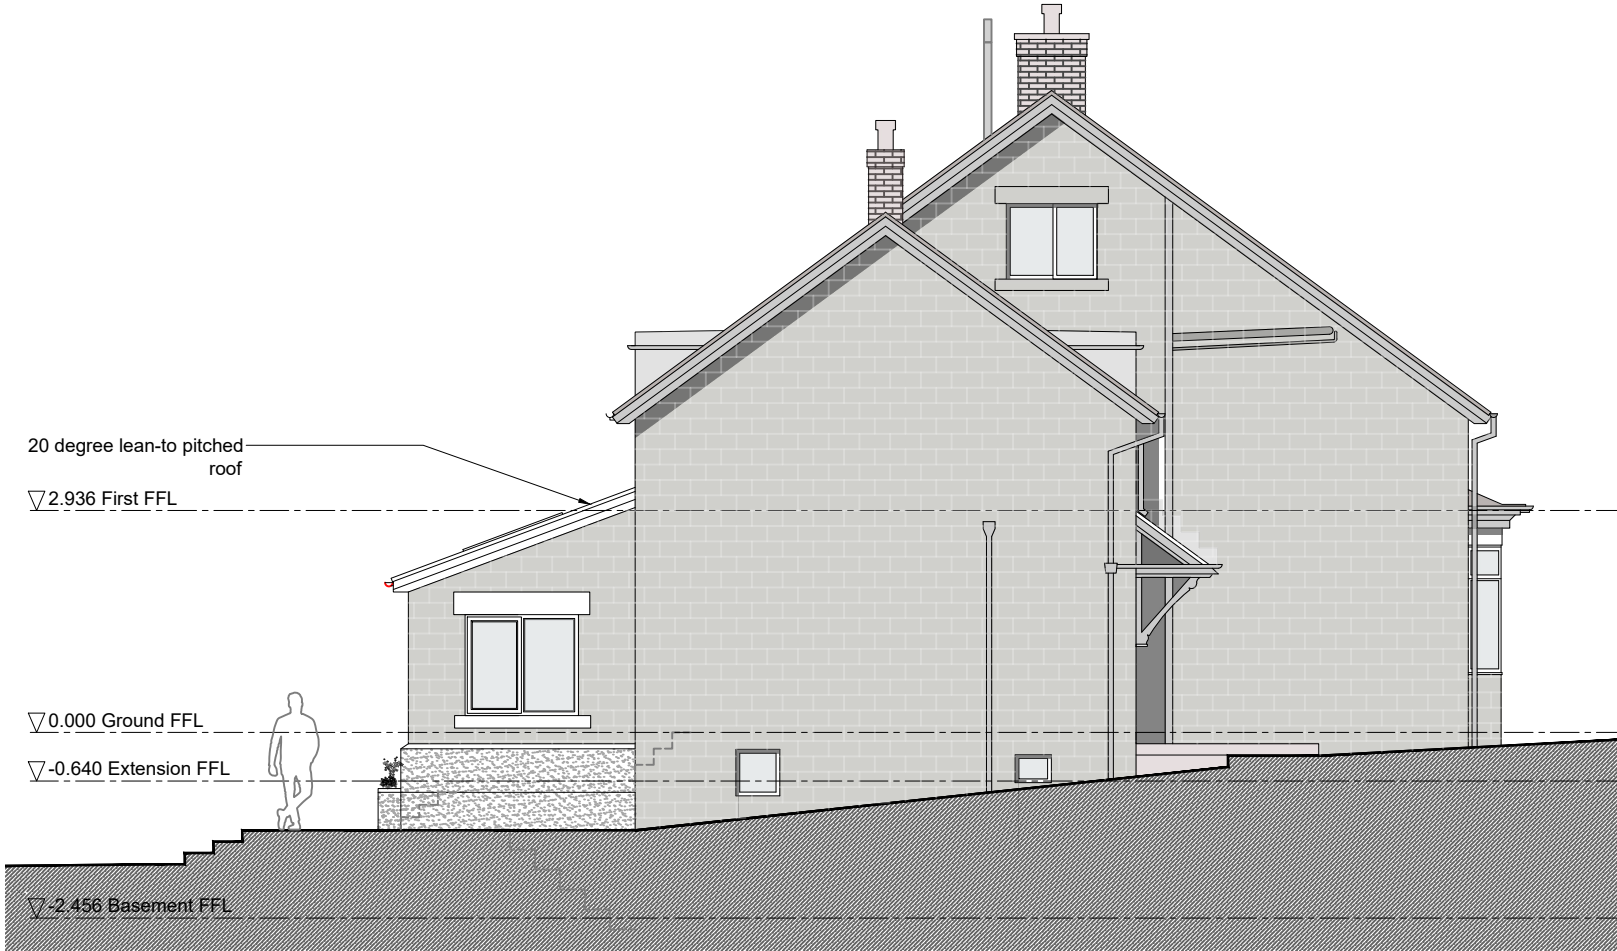

SOUTH WEST ELEVATION: AS PROPOSED
1:100

P01	Initial issue	KS	13.02.23
Rev	Description	By	Date

**Aracus Architectural**
Aracus Ltd
Architectural Design
Technical Drawing
CDM Administration
Professional Drawing Outsourcing

22 Hardwick Street
Buxton
Derbyshire
SK17 6DH

Email: info@aracus.com
Tel: 0800 169 5556 / 01298 601400
Web: www.aracus.com

Client:	Mr J. Kilpatrick
Project:	Proposed Rear Extension 42 St Peter's Road Buxton
Drawing:	Proposed Plans and Elevations

Project	Author	Volume	Level	Type	Role	Drig.Number
22024 - XX - XX - XX - XX - X - 41001						
Status	S0	INITIAL STATUS				
Revision	P01	PRELIMINARY				
Scale	1:100	Drawn	KS	Date	28.11.22	
Sheet	A2	Checked	-	Aracus Job No.	22024	