



West Existing

1 : 100



North Existing

1 : 100



West Proposed

1 : 100




North Proposed

1 : 100




East Existing

1 : 100

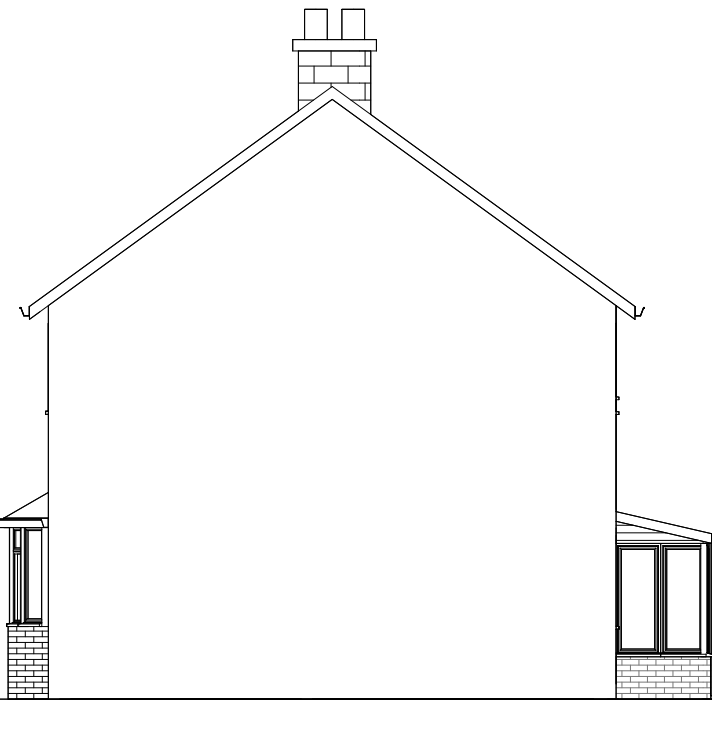


South Existing

1 : 100

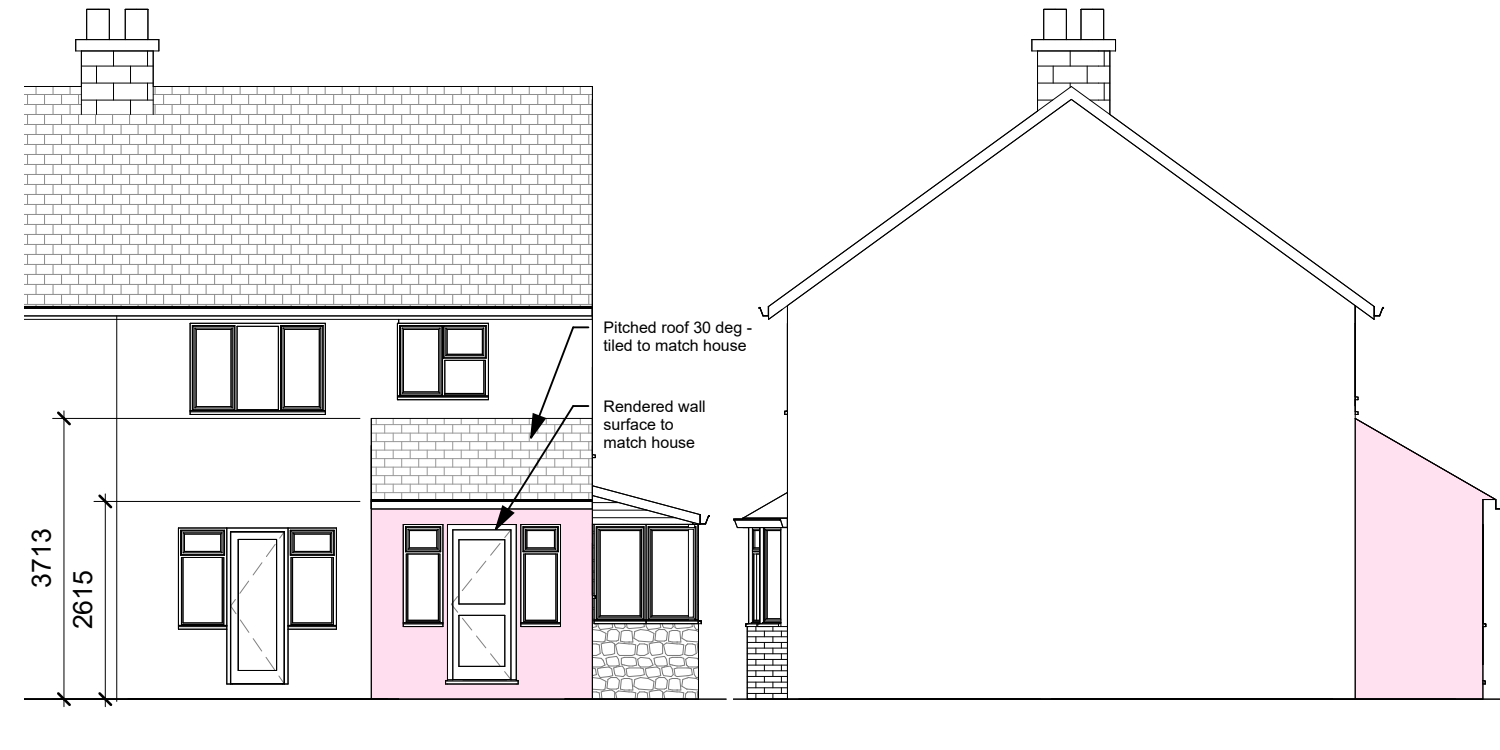

East Proposed

1 : 100

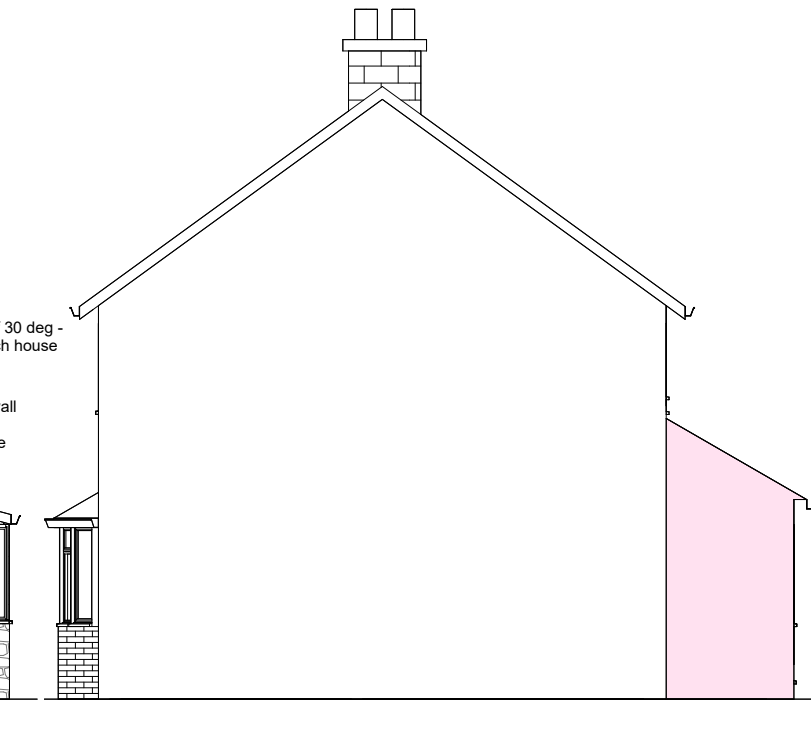

South Proposed

1 : 100

10 Holker Road, Buxton, SK17 6QN

Drawing Title: Existing & Proposed Elevations	
Scale @ A3:	1 : 100
Job Number:	JVD46
Date:	27/01/2023 14:19:00
Sheet Number:	A101
Drafted by:	GC
Client:	Mr I Tomlinson

Jonathan V. Davies
CHARTERED SURVEYORS
 1 Market Street, Buxton, Derbyshire SK17 6JY
 Tel & Fax Buxton (01298) 72860
www.jonathanvdavies.co.uk Email jonathanvdavies@jonathanvdavies.co.uk