



EXISTING FLOOR PLANS

ground

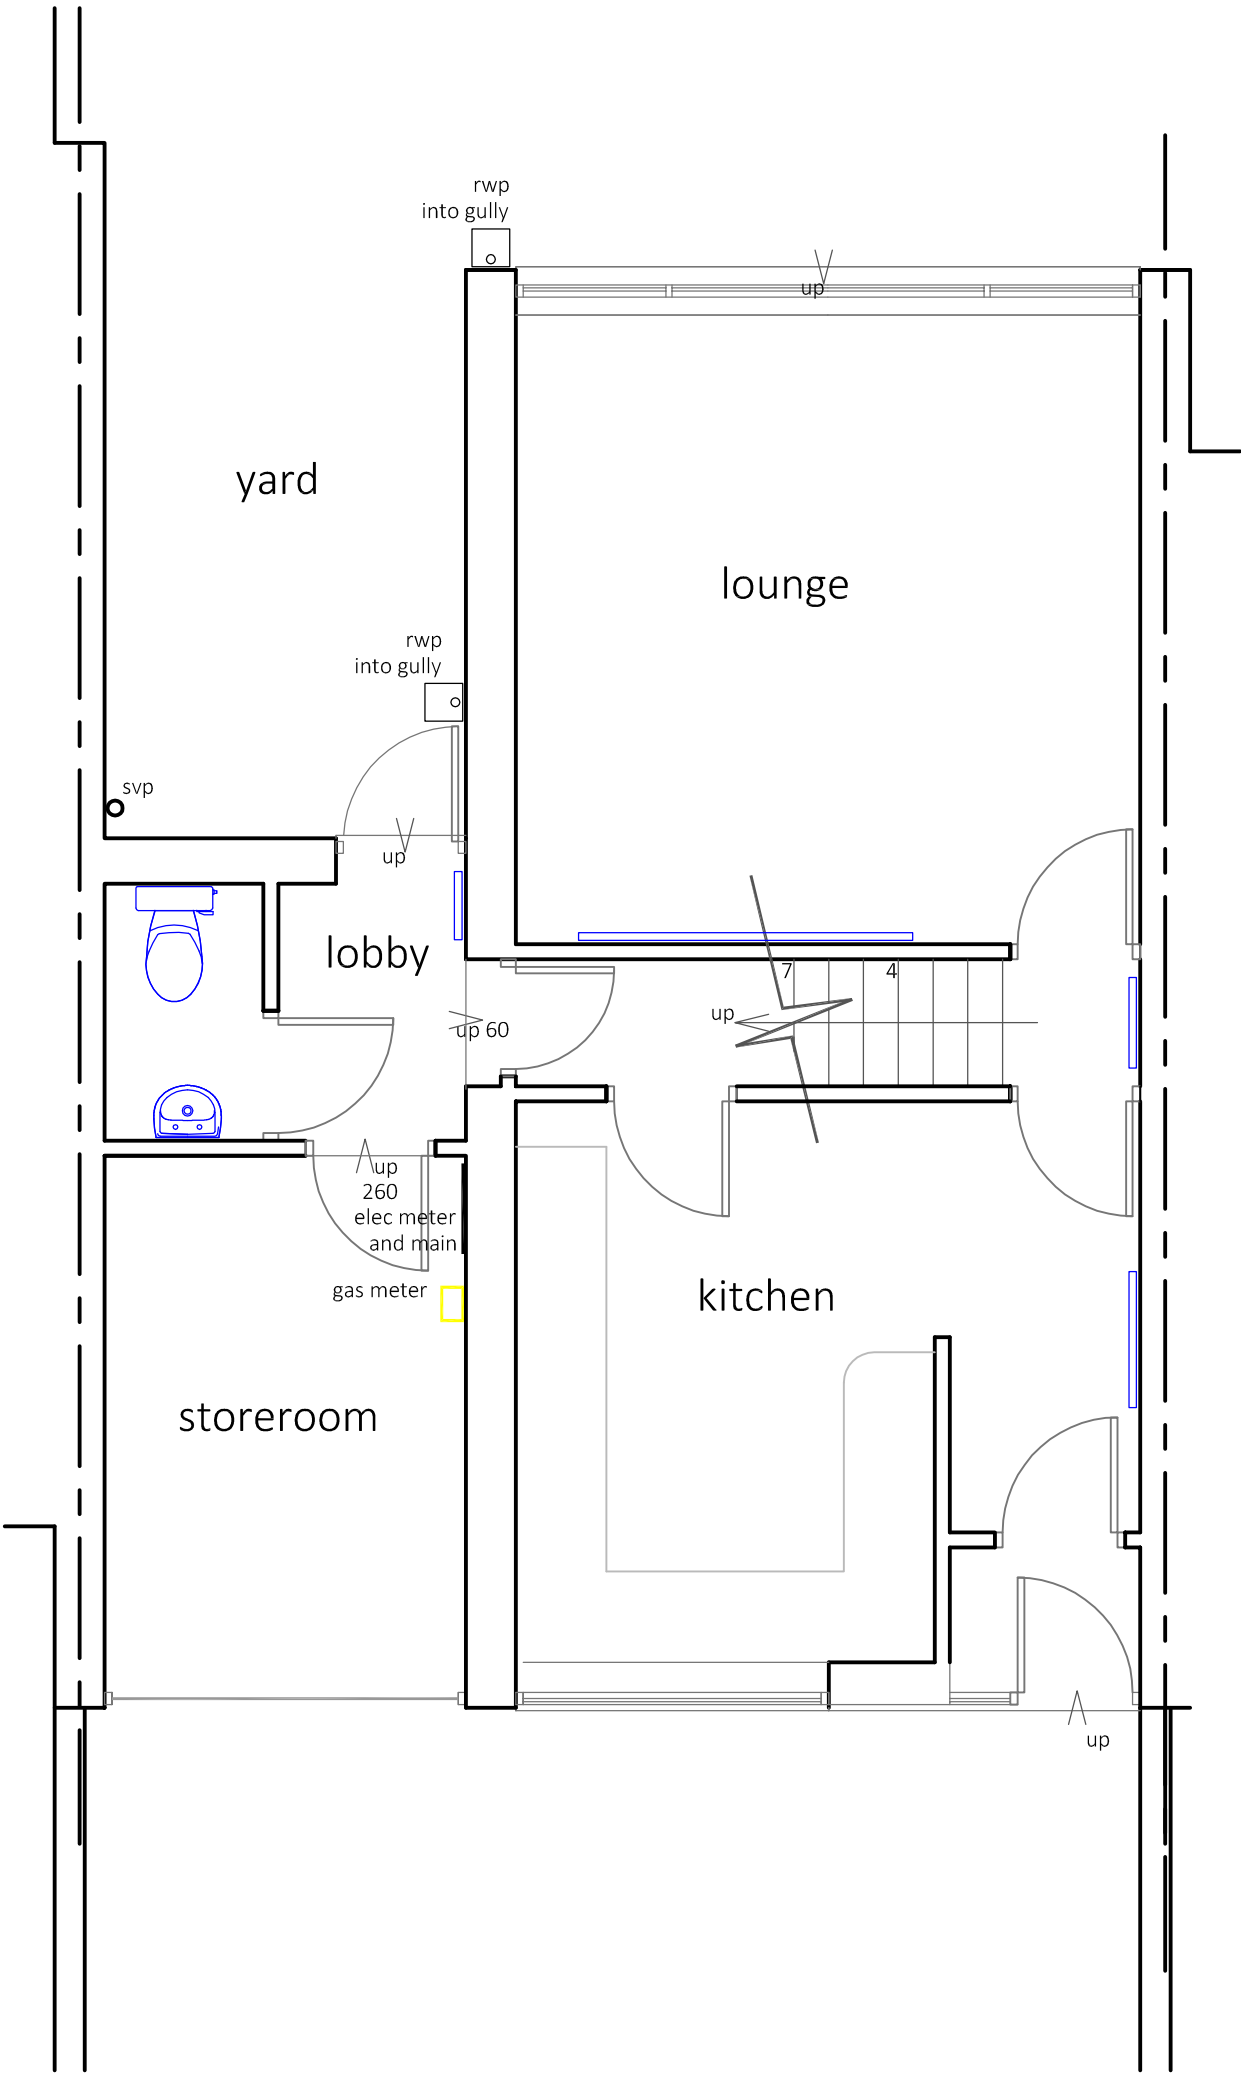

first

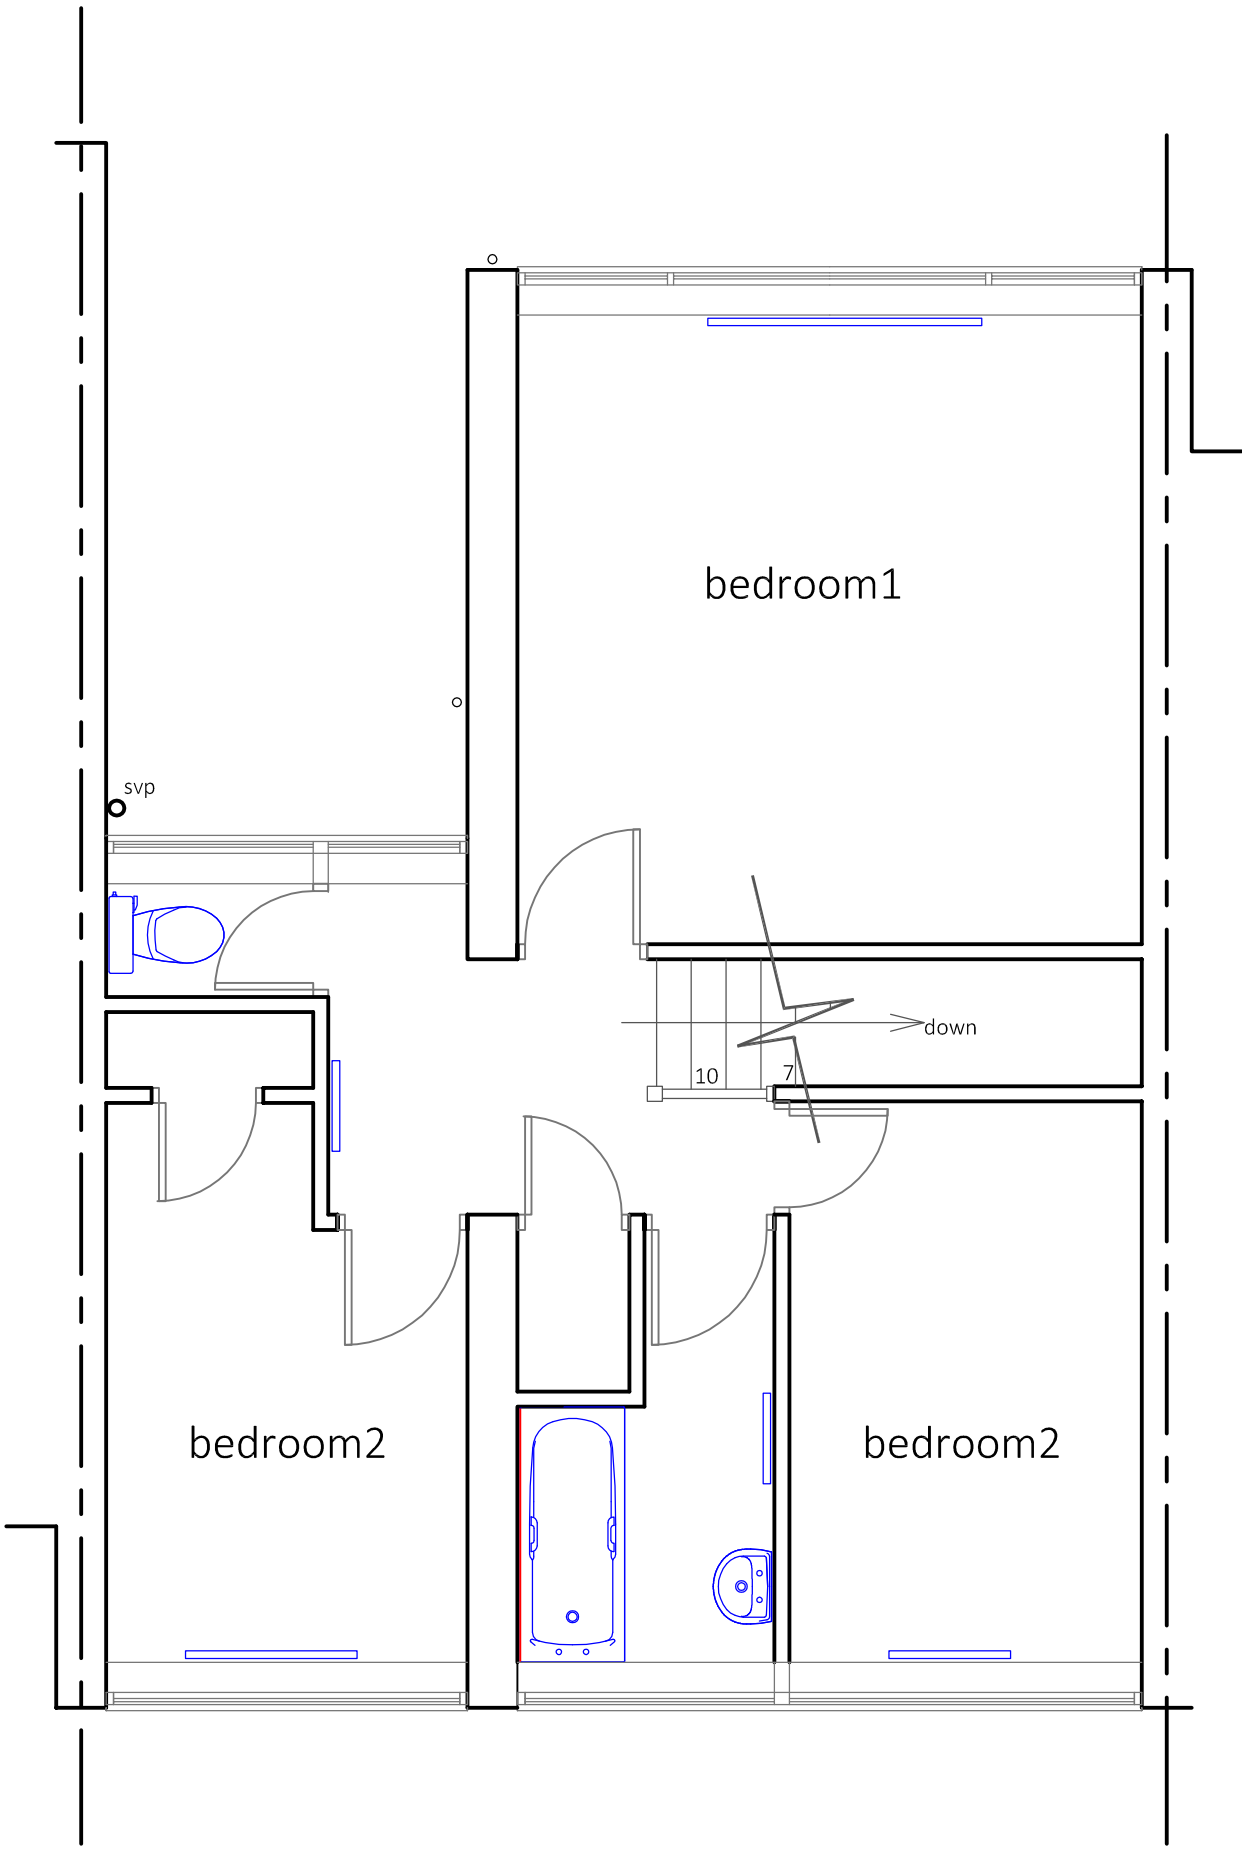

BA Property Consultants Ltd.

First Floor
132 Market Street
Hyde, Cheshire
SK14 1EX

tel: 0161 351 9777 fax: 0161 351 9666
web: www.bapropertyconsultants.co.uk



site
9 SPINNEY CLOSE
GLOSSOP SK13 7BR
FOR MR & MRS FIELDING

project
TWO STOREY EXTENSION TO THE REAR

date	rev.	scale	drawing ref.
JAN23		1to50 on A1 1to100 on A3	22:164/01

