



REAR ELEVATION

proposed

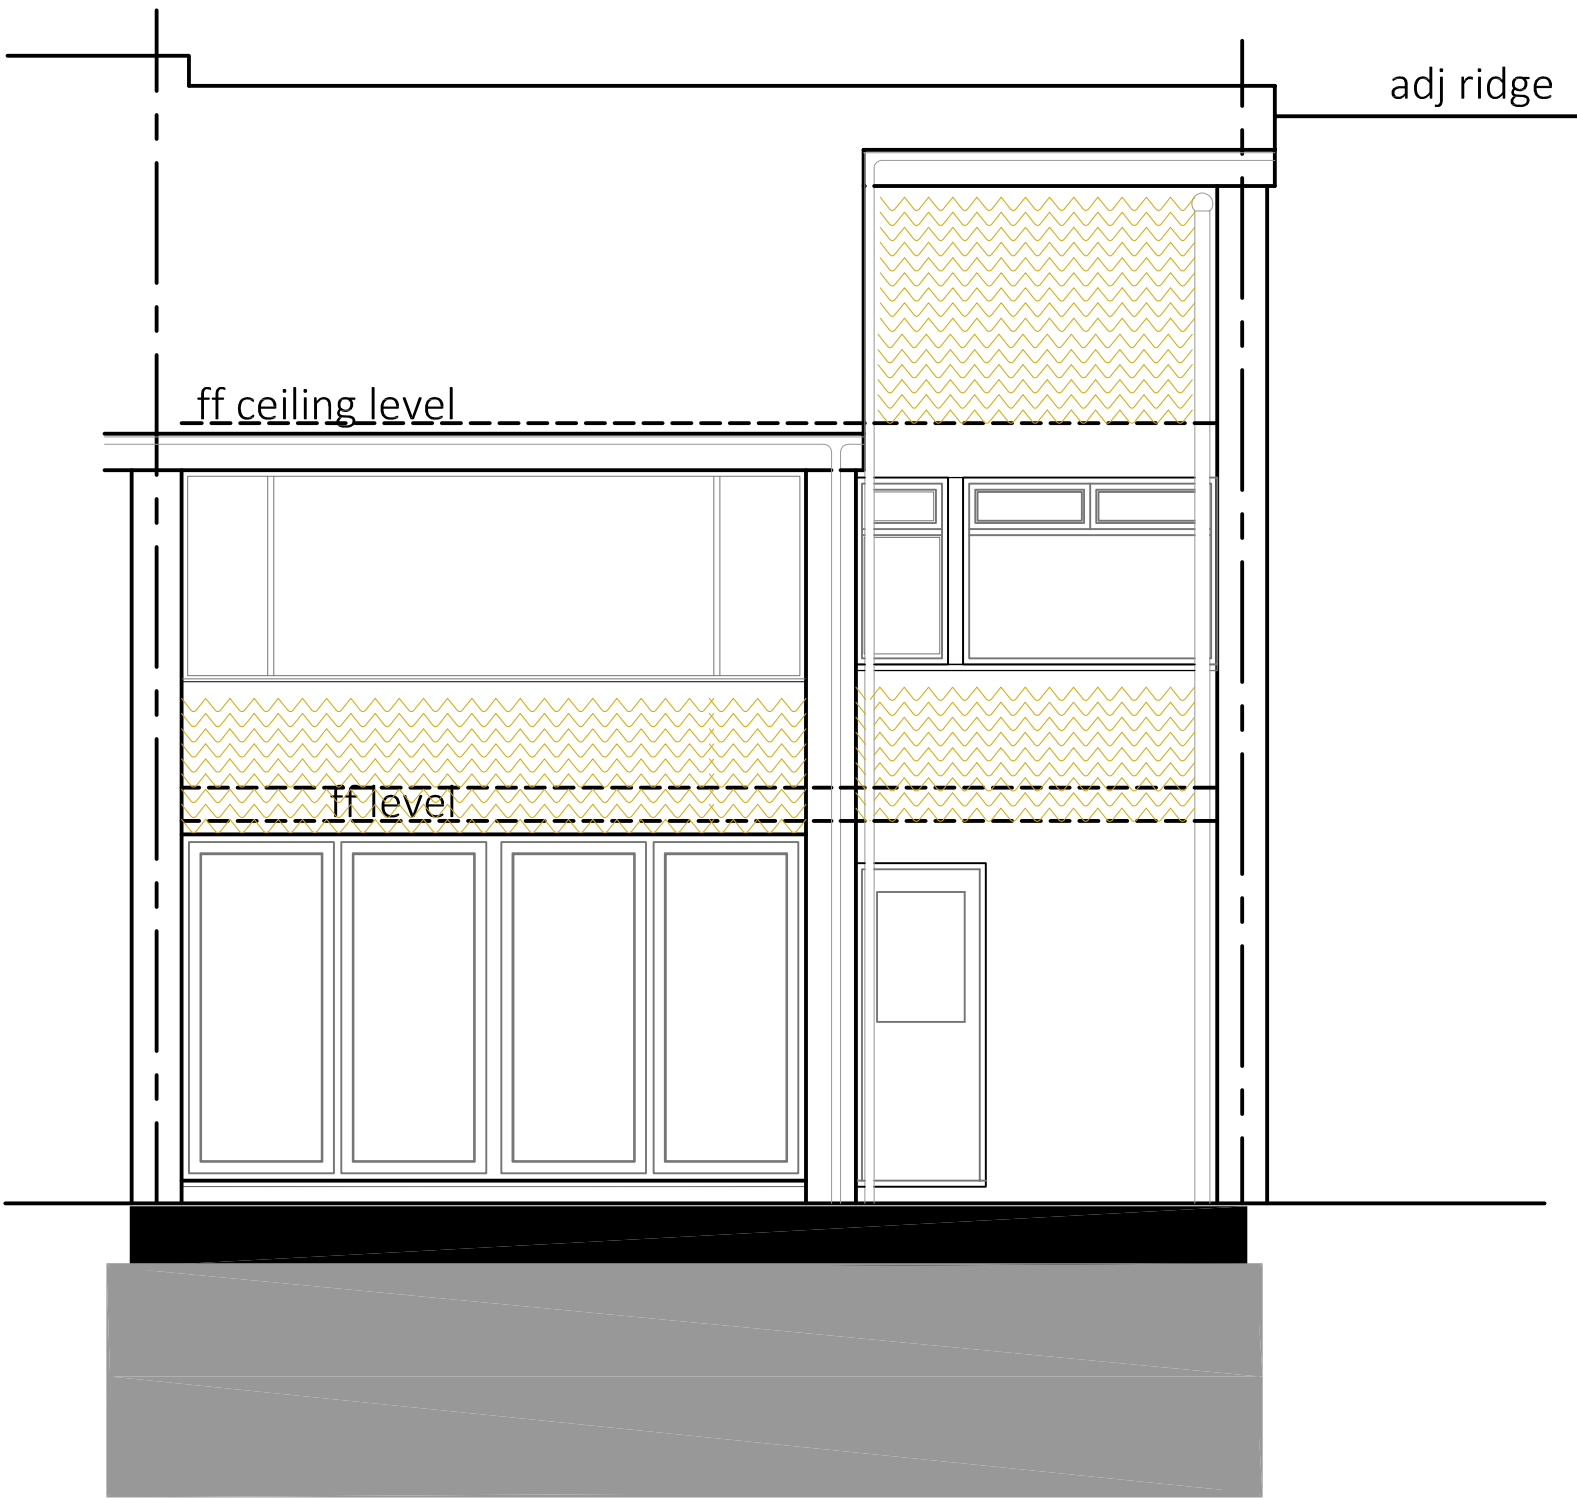

existing

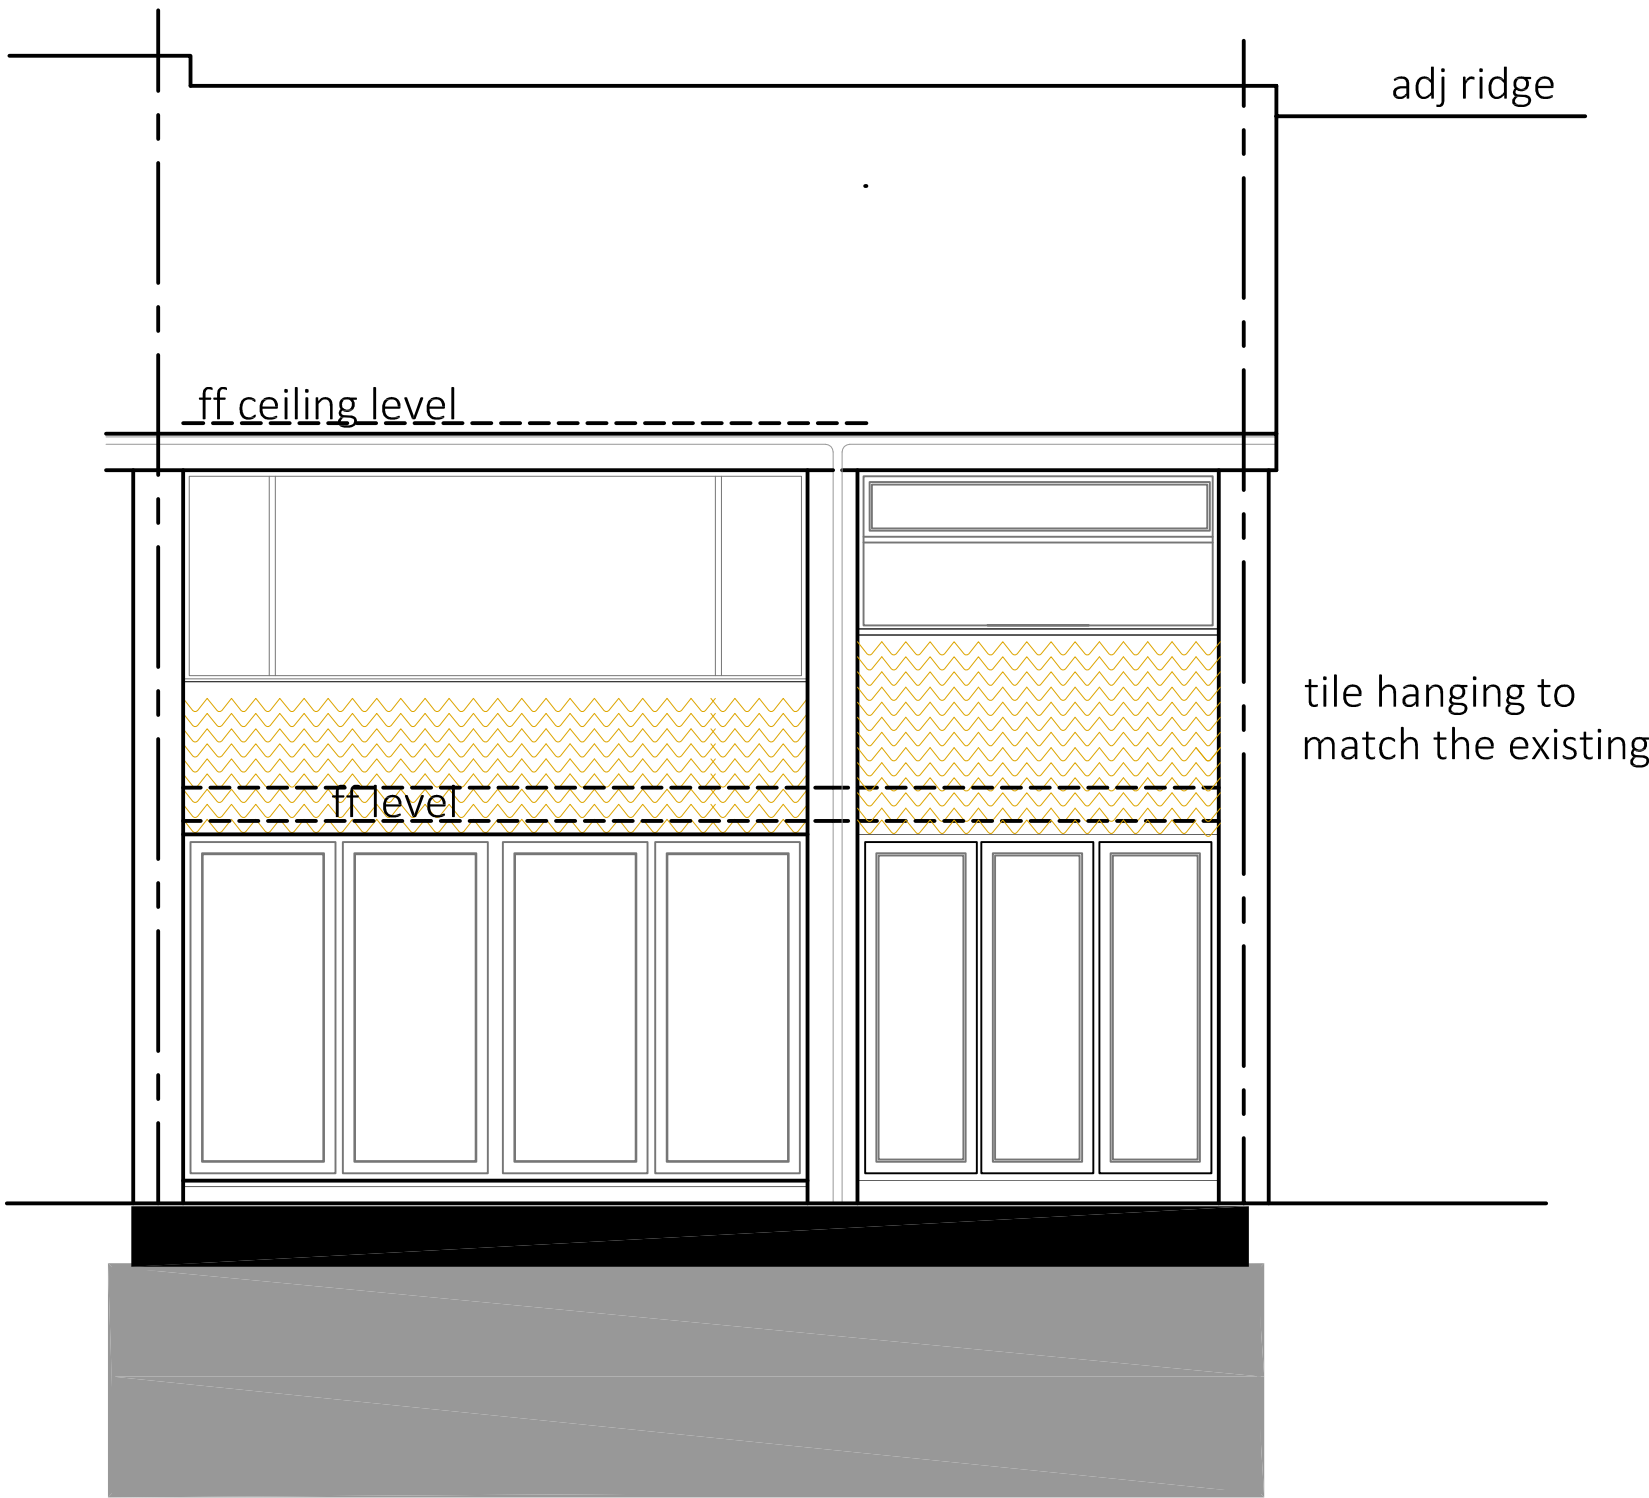

revA 6feb23 amended in line with client requirements

BA Property Consultants Ltd.

First Floor
132 Market Street
Hyde, Cheshire
SK14 1EX

tel: 0161 351 9777 fax: 0161 351 9666
web: www.bapropertyconsultants.co.uk



site
9 SPINNEY CLOSE
GLOSSOP SK13 7BR
FOR MR & MRS FIELDING

project
TWO STOREY EXTENSION TO THE REAR

date JAN23	rev. A	scale 1to50 on A1 1to100 on A3	drawing ref. 22:164/03
---------------	-----------	--------------------------------------	---------------------------