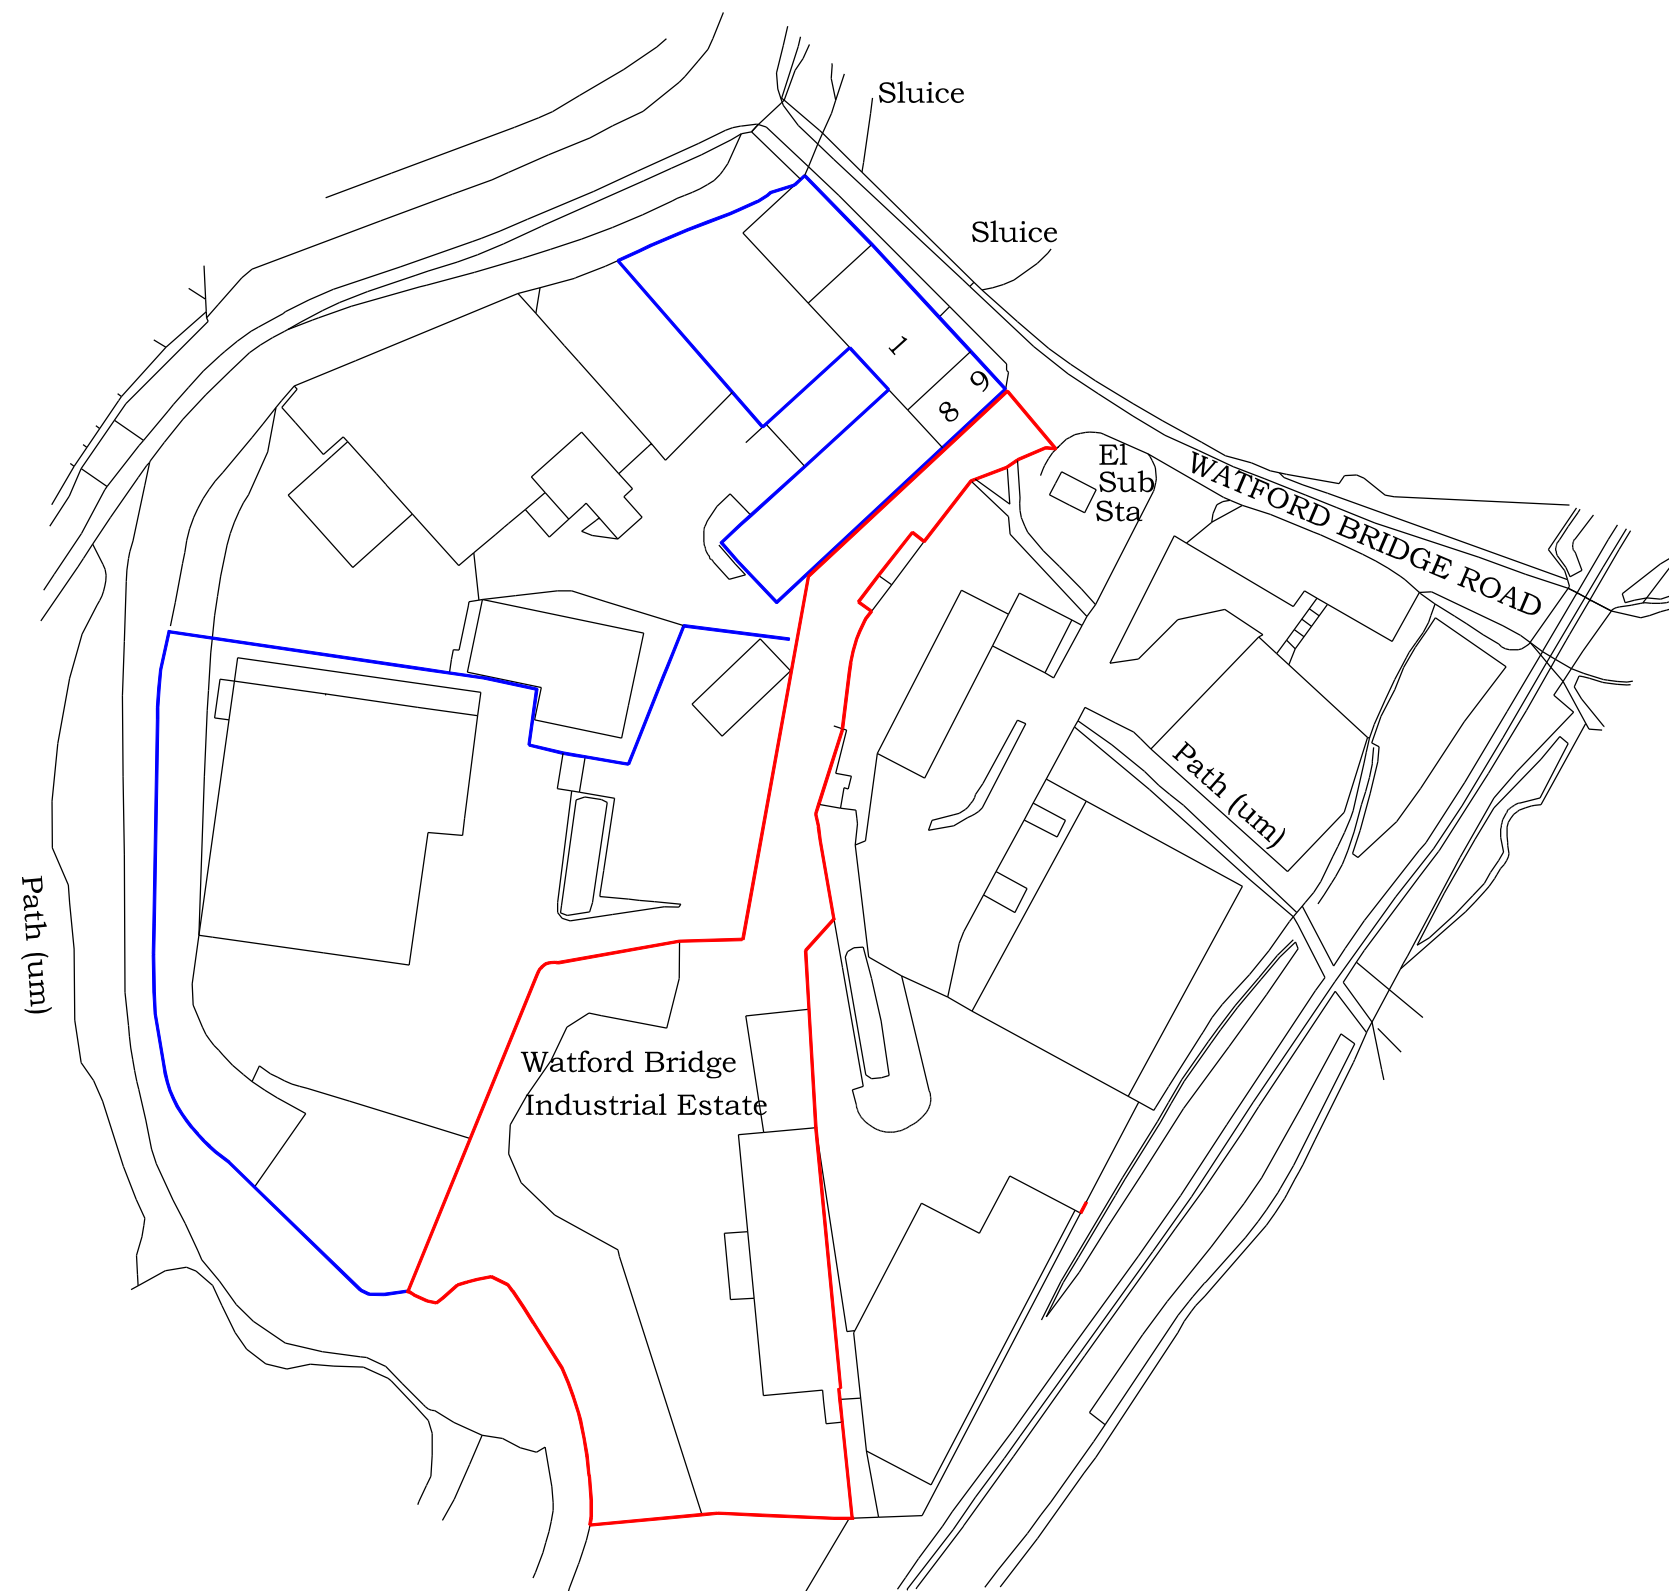


LOCATION PLAN FOR
WATFORD BRIDGE INDUSTRIAL ESTATE,
WATFORD BRIDGE ROAD,
NEW MILLS.
SCALE 1:1250 @ A3