




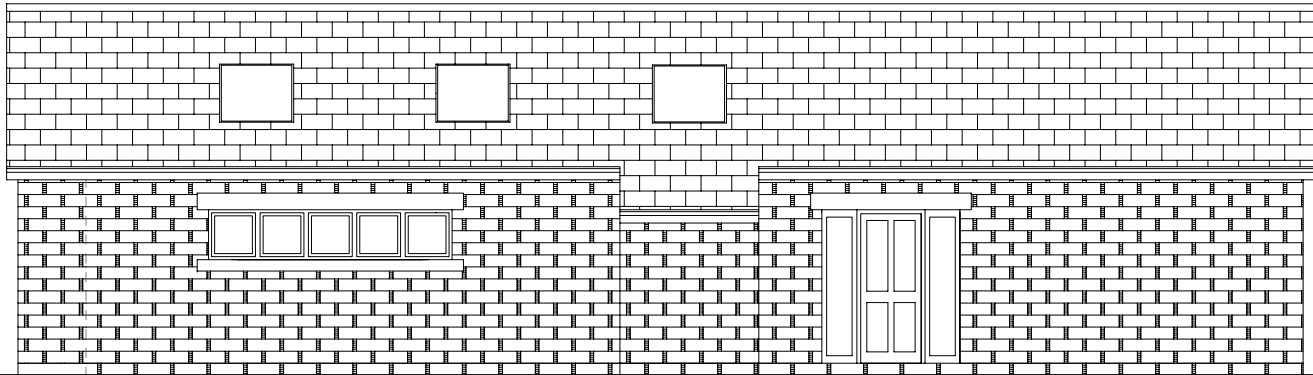

Proposed Front (East) Elevation

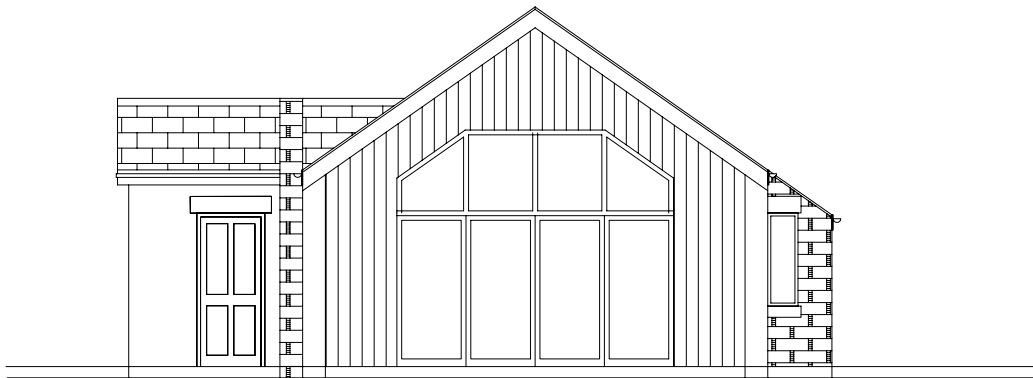

Proposed End (South) Elevation

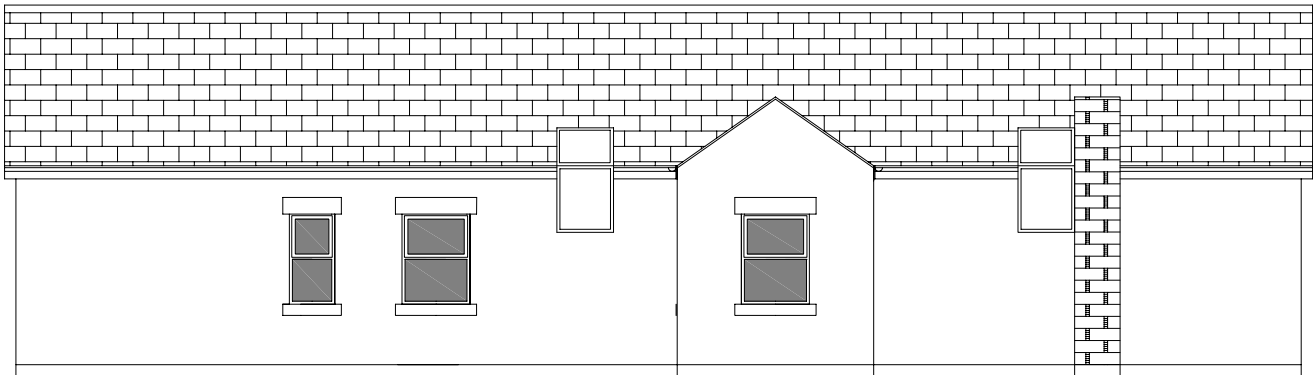

Proposed Rear (West) Elevation




Proposed End (North) Elevation



NF- PALOMA

Philip A Lomas B Sc, 7 Park Crescent Furness Vale, High Peak, SK23 7PU


DRAWN	PAL	DATE	Aug 2022	Smithyfield Whaley Lane, Whaley Bridge HighPeak. SK23 7AE New Dwelling
JOB No	RS/01/2022	SCALE	1:100 @ A3	
DWG No	01	Rev		

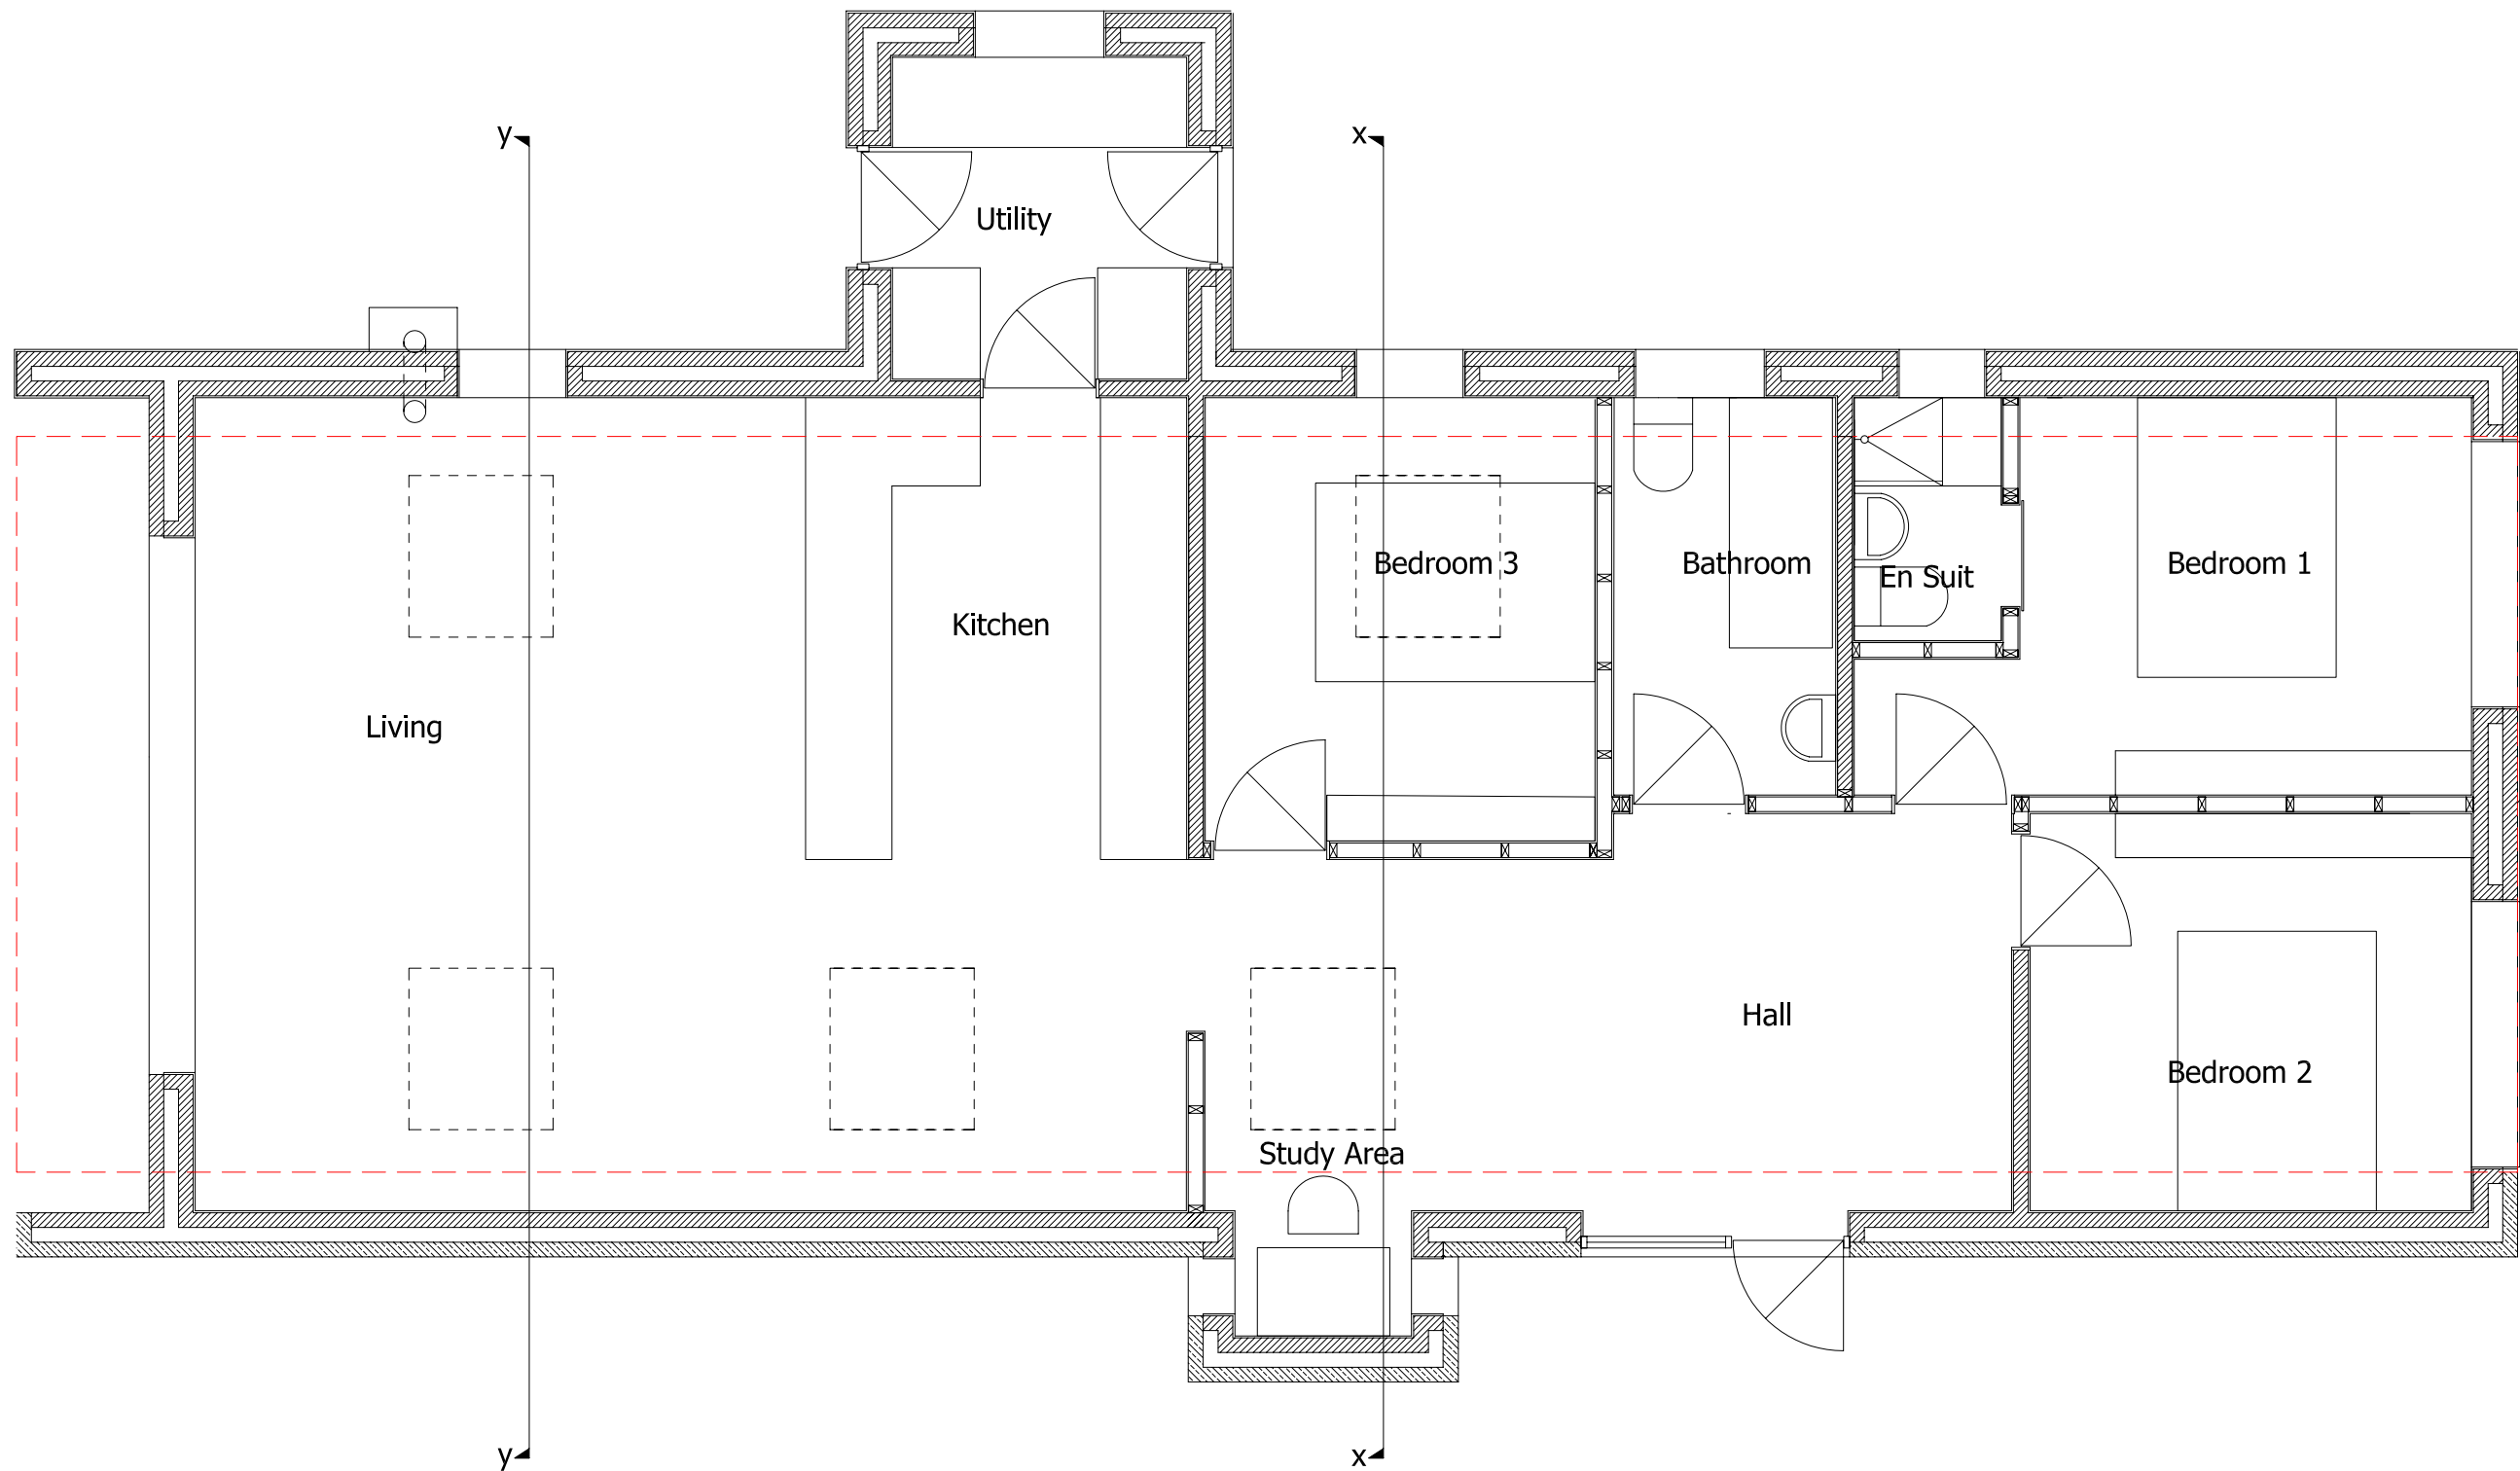

NF- PALOMA

Philip A Lomas B Sc, 7 Park Crescent Furness Vale, High Peak, SK23 7PU

DRAWN	PAL	DATE	Aug 2022	Smithyfield Whaley Lane, Whaley Bridge HighPeak. SK23 7AE New Dwelling
JOB No	RS/01/2022	SCALE	1:50 @ A3	
DWG No	02	Rev		

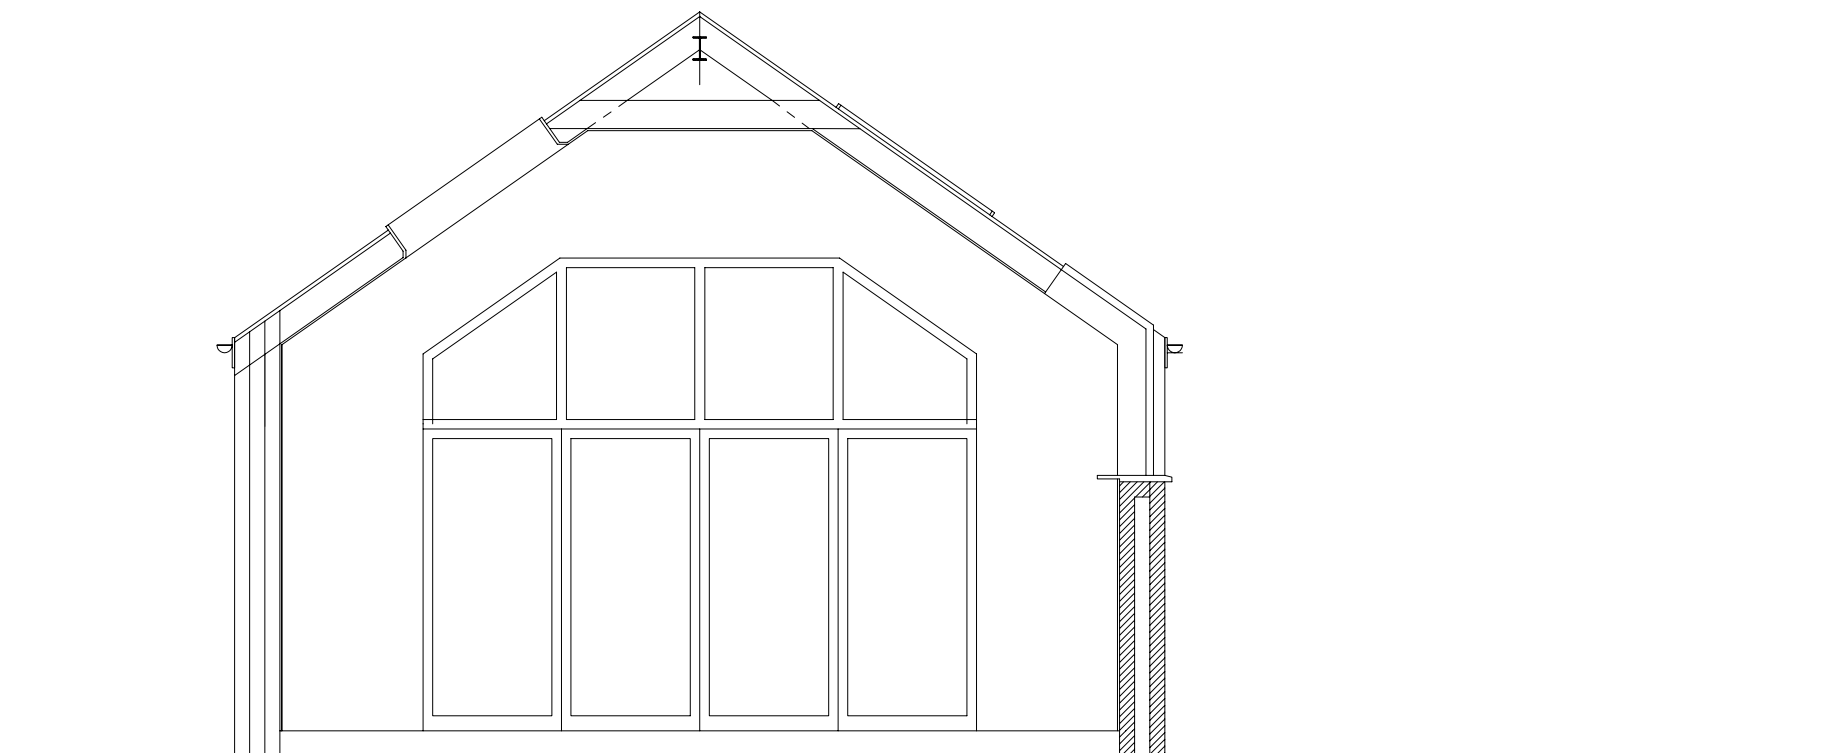

Section x-x




Section y-y

NF- PALOMA

Philip A Lomas B Sc, 7 Park Crescent Furness Vale, High Peak, SK23 7PU

DRAWN	PAL	DATE	Aug 2022	Smithyfield Whaley Lane, Whaley Bridge HighPeak. SK23 7AE New Dwelling
JOB No	RS/01/2022	SCALE	1:100 @ A3	
DWG No	03	Rev		

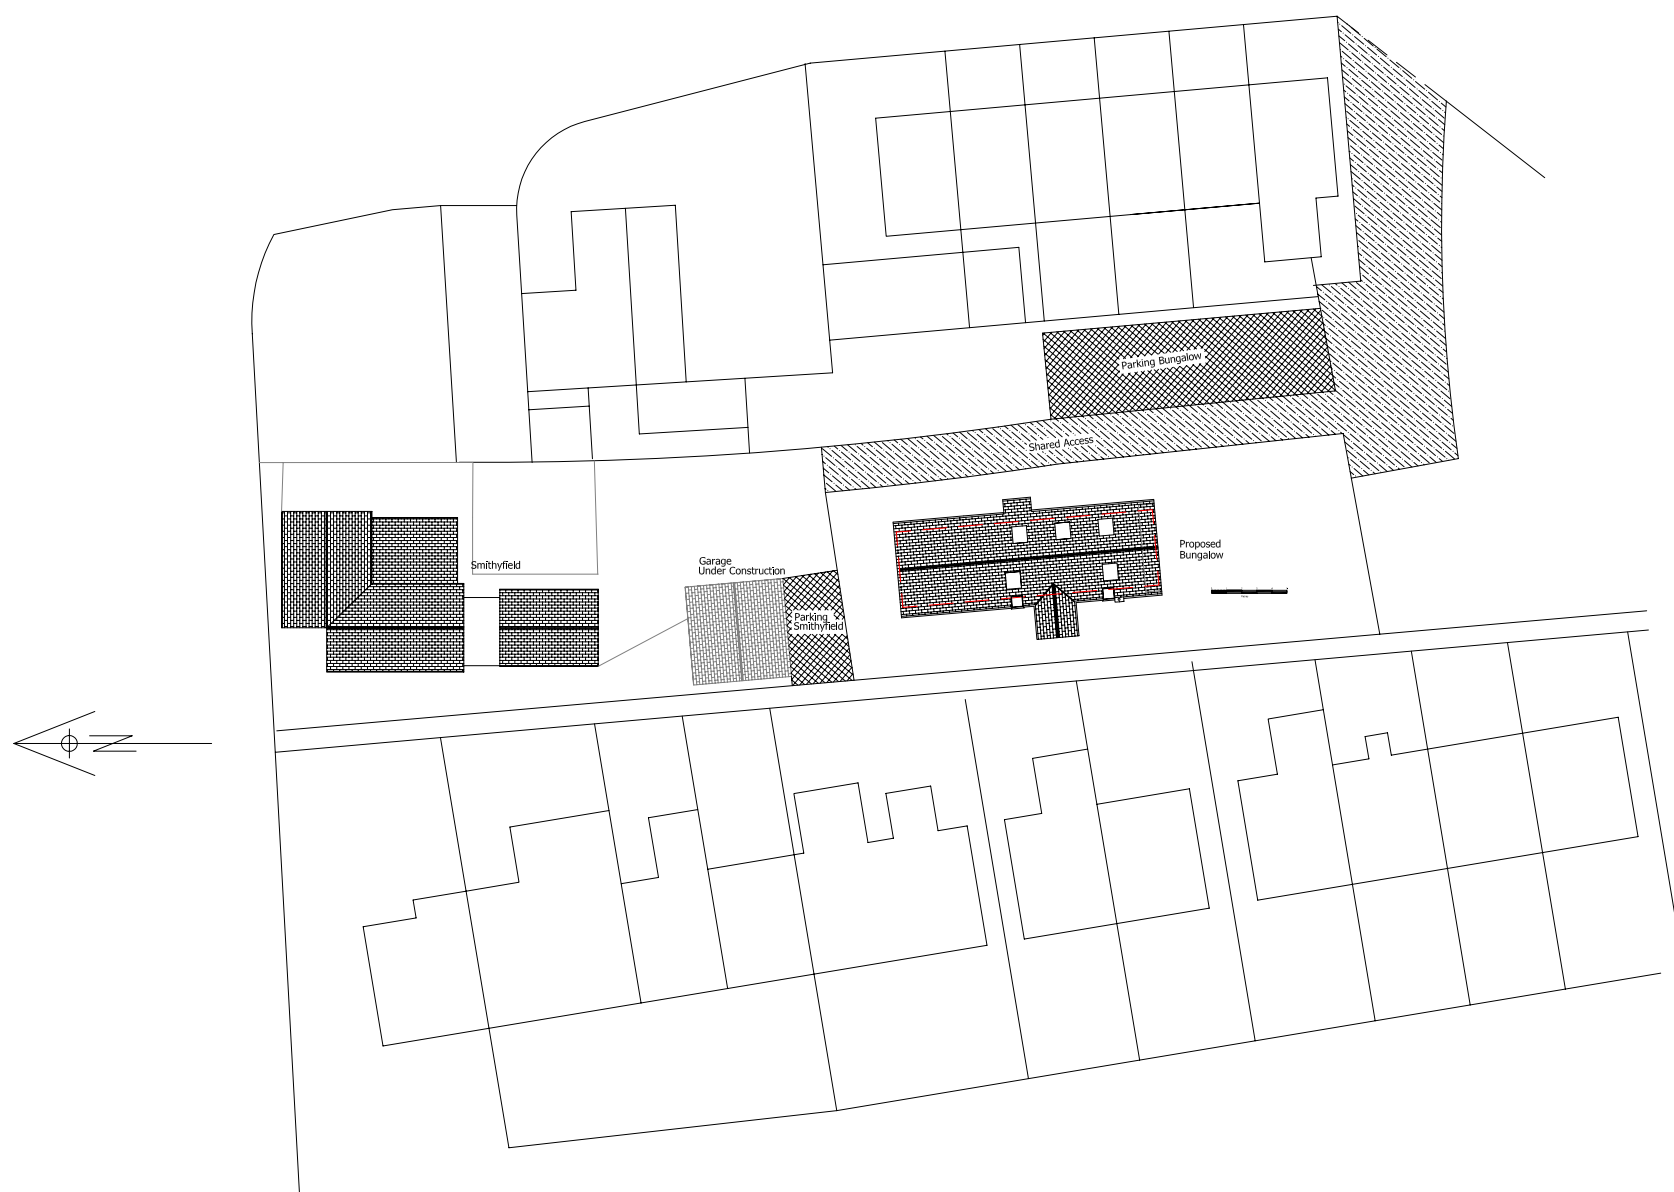

Block Plan

NF- PALOMA

Philip A Lomas B Sc, 7 Park Crescent Furness Vale, High Peak, SK23 7PU

DRAWN	PAL	DATE	Aug 2022	Smithyfield Whaley Lane, Whaley Bridge HighPeak. SK23 7AE New Dwelling
JOB No	RS/01/2022	SCALE	1:500 @ A3	
DWG No	04	Rev		