
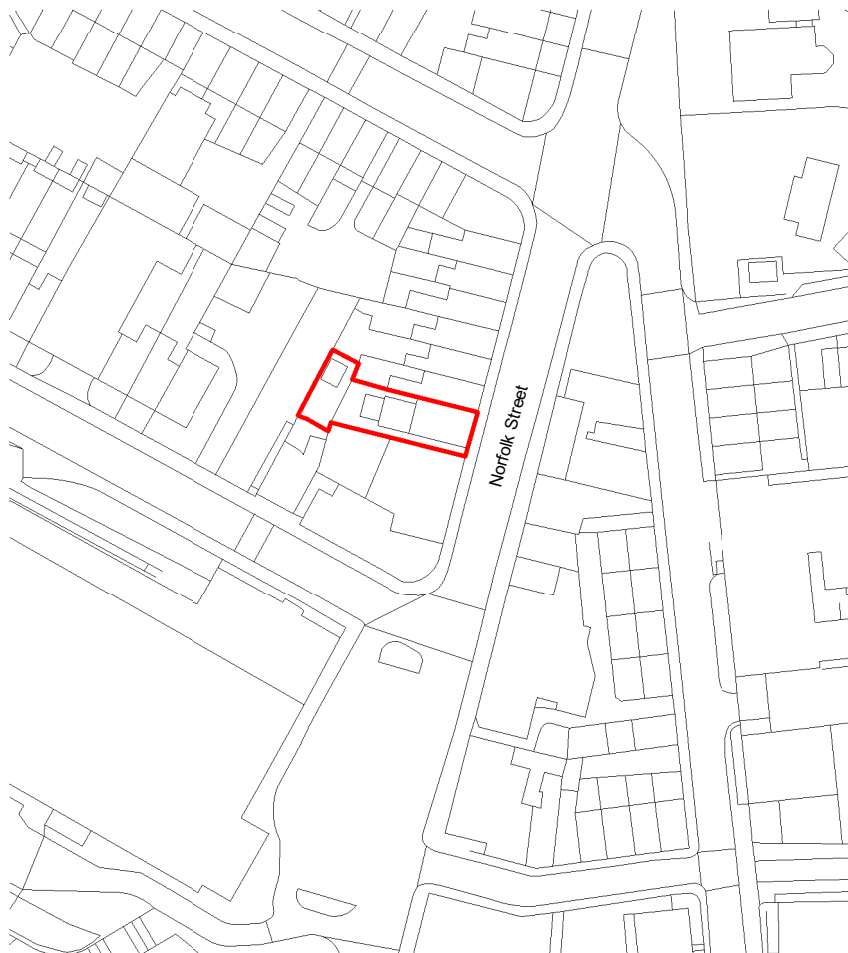


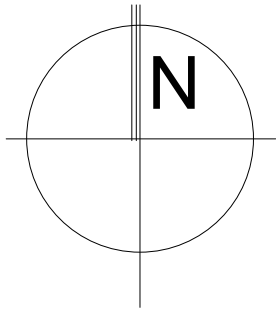

Location Plan

1 : 1250

A 24.01.23 AH Scale bar annotation removed

CA

REV.	DATE	DRN.	CHKD.
------	------	------	-------

CLIENT Ms S Hulston			PROJECT 9-11 Norfolk Street, Glossop			CREATIVE ARCHITECTURE A: 1 The Long Stables, Rochdale Rd, Denshaw, OL3 5UE T: 07788 200 255 E: adam@creativearchitectureltd.co.uk W: www.creativearchitectureltd.co.uk		
DRAWING Location Plan			JOB No 22-044	DRAWING No 1000	REVISION A			
SCALE 1 : 1250	SHEET SIZE @ A4	DRAWN AH	CHECKED CA	DATE 13.12.22	STATUS Planning			

© CREATIVE ARCHITECTURE LIMITED
THIS DRAWING IS THE SUBJECT OF COPYRIGHT WHICH VESTS IN CREATIVE ARCHITECTURE LIMITED. IT IS AN INFRINGEMENT OF COPYRIGHT TO REPRODUCE THIS DRAWING, BY WHATEVER MEANS, INCLUDING ELECTRONIC, WITHOUT THE EXPRESS WRITTEN CONSENT OF CREATIVE ARCHITECTURE LIMITED WHICH RESERVES ALL ITS RIGHTS
CREATIVE ARCHITECTURE LIMITED ASSERTS ITS RIGHTS TO BE IDENTIFIED AS THE AUTHOR OF THIS DESIGN

■ REPORT ERRORS & OMISSIONS TO ARCHITECT.
■ CHECK ALL DIMENSIONS ON SITE

■ DRAWING TO BE READ IN CONJUNCTION WITH THE HEALTH AND SAFETY PLAN AND ALL RELEVANT RISK ASSESSMENTS